


CIVIL WORKS CONSTRUCTION CERTIFICATE



CONSTRUCTION CERTIFICATE

[illegible]

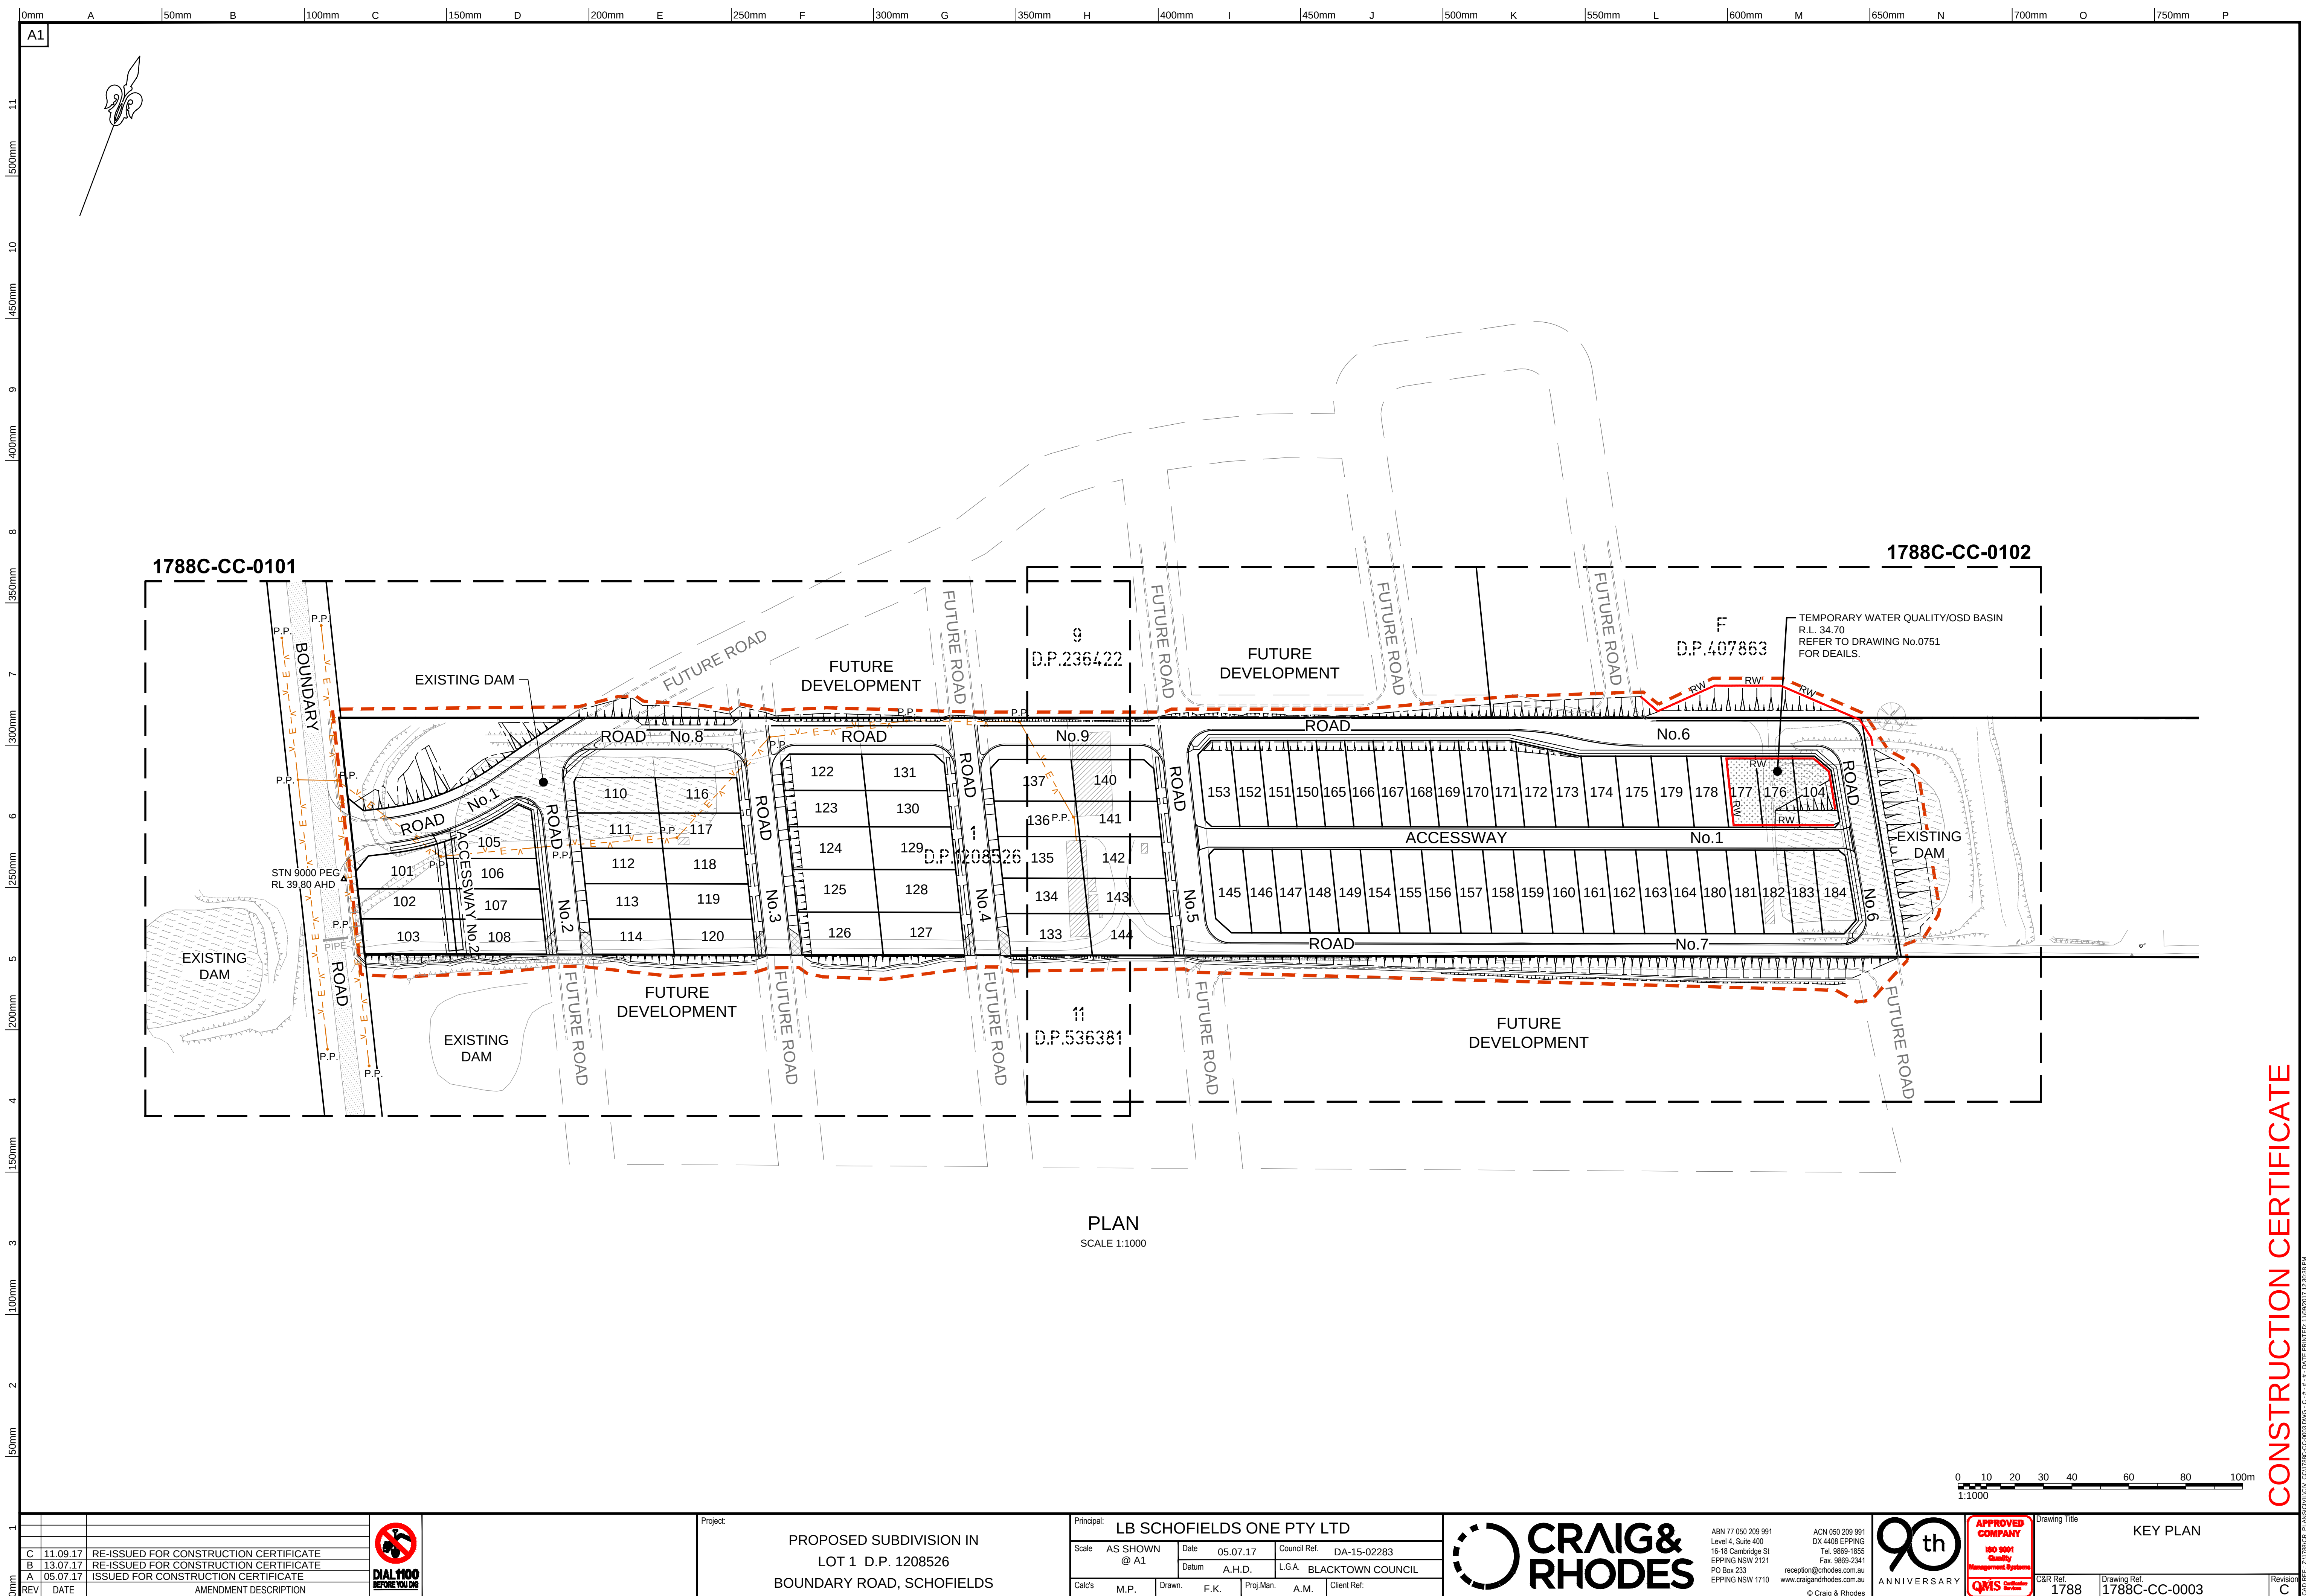




CUT FILL DEPTH LEGEND		
LOWER VALUE (m)	UPPER VALUE (m)	COLOUR
-5	-99	
-4.5	-5	
-4	-4.5	
-3.5	-4	
-3	-3.5	
-2.5	-3	
-2	-2.5	
-1.5	-2	
-1	-1.5	
-0.5	-1	
0	-0.5	
0	0.5	
0.5	1	
1	1.5	
1.5	2	
2	2.5	
2.5	3	
3	3.5	
3.5	4	
4	4.5	
4.5	5	
5	99	

KEY PLAN
NOT TO SCALE


FOR CONTINUATION SEE DRAWING NO.1788C-CC-0052

CONSTRUCTION CERTIFICATE

1			 DIAL 1100 BEFORE YOU DIG		Project: PROPOSED SUBDIVISION IN LOT 1 D.P. 1208526 BOUNDARY ROAD, SCHOFIELDS	Principal: LB SCHOFIELDS ONE PTY LTD	 ABN 77 050 209 991 ACN 050 209 991 Level 4, Suite 400 16-18 Cambridge St EPPING NSW 2121 PO Box 233 EPPING NSW 1710 reception@crhodes.com.au www.craigandrhodes.com.au © Craig & Rhodes	 ANNIVERSARY	 APPROVED COMPANY ISO 9001 Quality Management Systems QMS	Drawing Title BULK EARTHWORKS PLAN SHEET 1 OF 2	C&R Ref. 1788	Drawing Ref. 1788C-CC-0051	Revision C	
	C	11.09.17												RE-ISSUED FOR CONSTRUCTION CERTIFICATE
	B	15.07.17												RE-ISSUED FOR CONSTRUCTION CERTIFICATE
	A	03.07.17												ISSUED FOR CONSTRUCTION CERTIFICATE
	REV	DATE												AMENDMENT DESCRIPTION

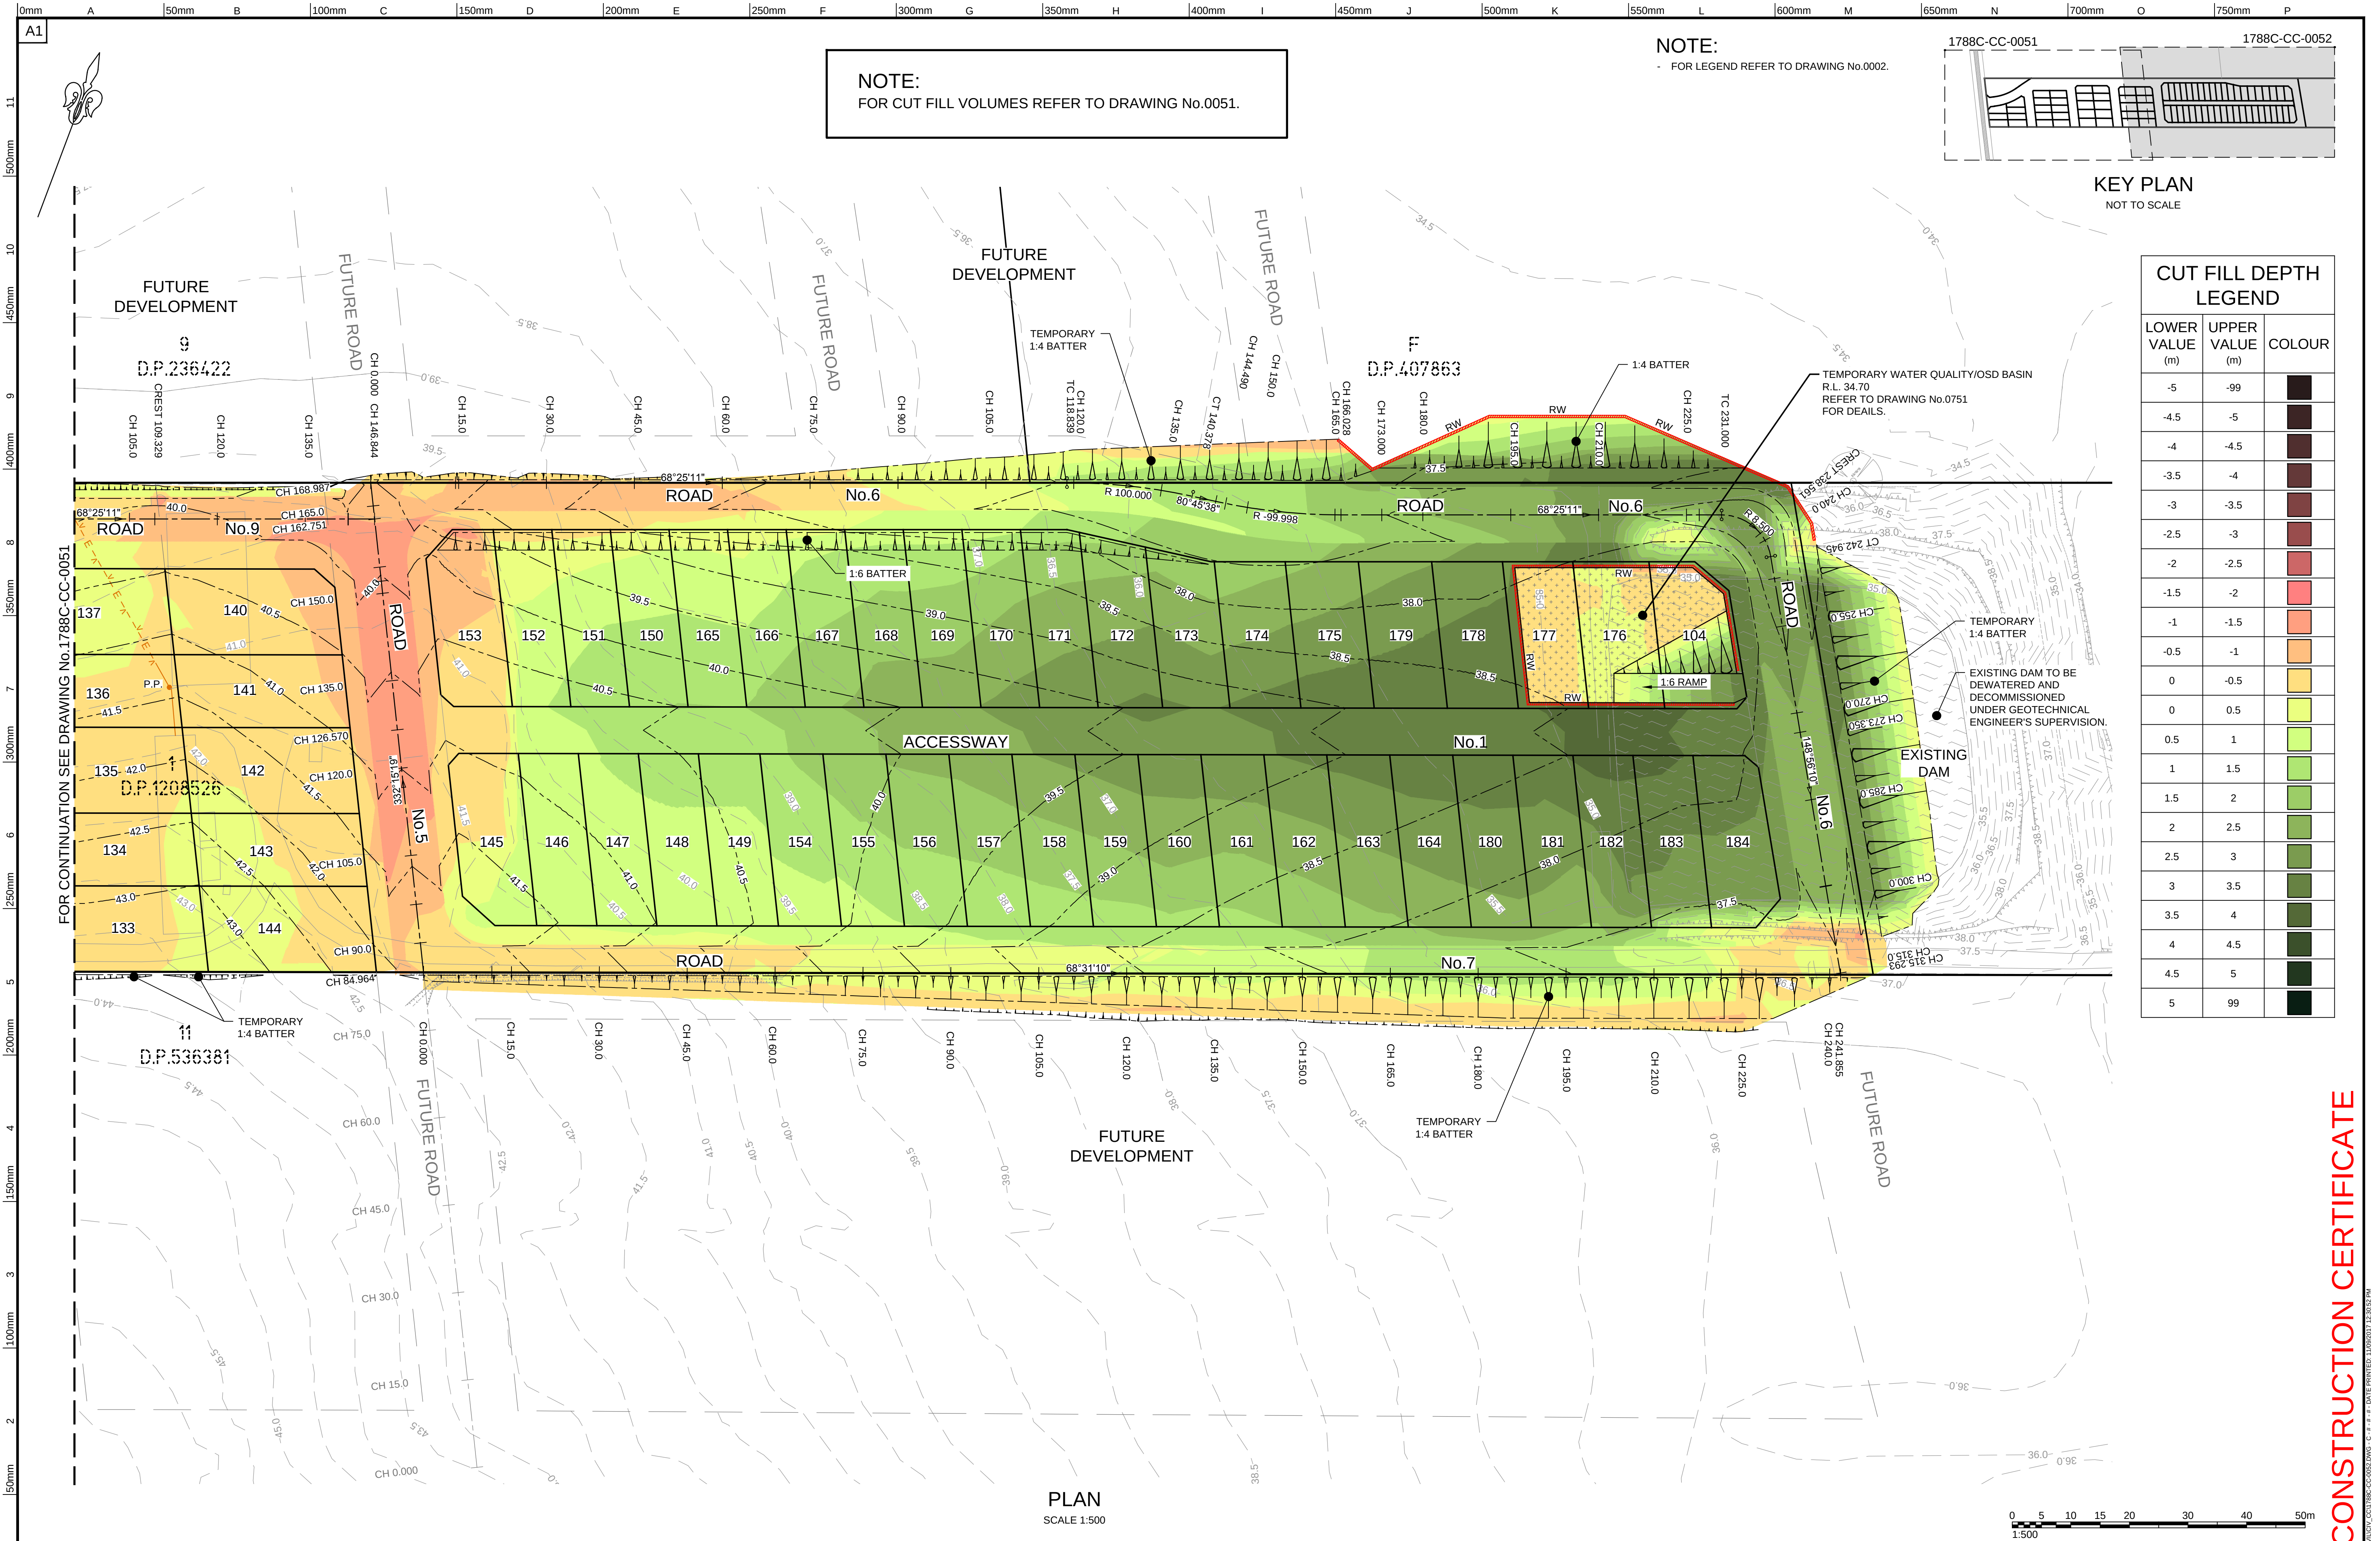


1		Project:		Principal:		Scale:		Date:		Council Ref:		Drawing Title:		Revision:	
B		PROPOSED SUBDIVISION IN		LB SCHOFIELDS ONE PTY LTD		AS SHOWN		05.07.17		DA-15-02283		BULK EARTHWORKS PLAN		C	
A		LOT 1 D.P. 1208526		Council Ref.		@ A1		A.H.D.		L.G.A. BLACKTOWN COUNCIL		SHEET 2 OF 2		1788	
REV		BOUNDARY ROAD, SCHOFIELDS		Calc's		M.P.		Drawn:		F.K.		Proj.Man:		A.M.	
DATE		AMENDMENT DESCRIPTION		Client Ref:											
11.09.17		RE-ISSUED FOR CONSTRUCTION CERTIFICATE		ABN 77 050 209 991				Level 4, Suite 400		ACN 050 209 991		90th		APPROVED COMPANY	
13.07.17		RE-ISSUED FOR CONSTRUCTION CERTIFICATE		16-18 Cambridge St				EPPING NSW 2121		Tel: 9869-1855		180 0001		Quality Management Systems	
05.07.17		ISSUED FOR CONSTRUCTION CERTIFICATE		PO Box 233				EPPING NSW 1710		Fax: 9869-2341		QMS		C&R Ref:	
										www.craigandrhodes.com.au		1788		Drawing Ref:	
										© Craig & Rhodes		1788C-CC-0052		C	

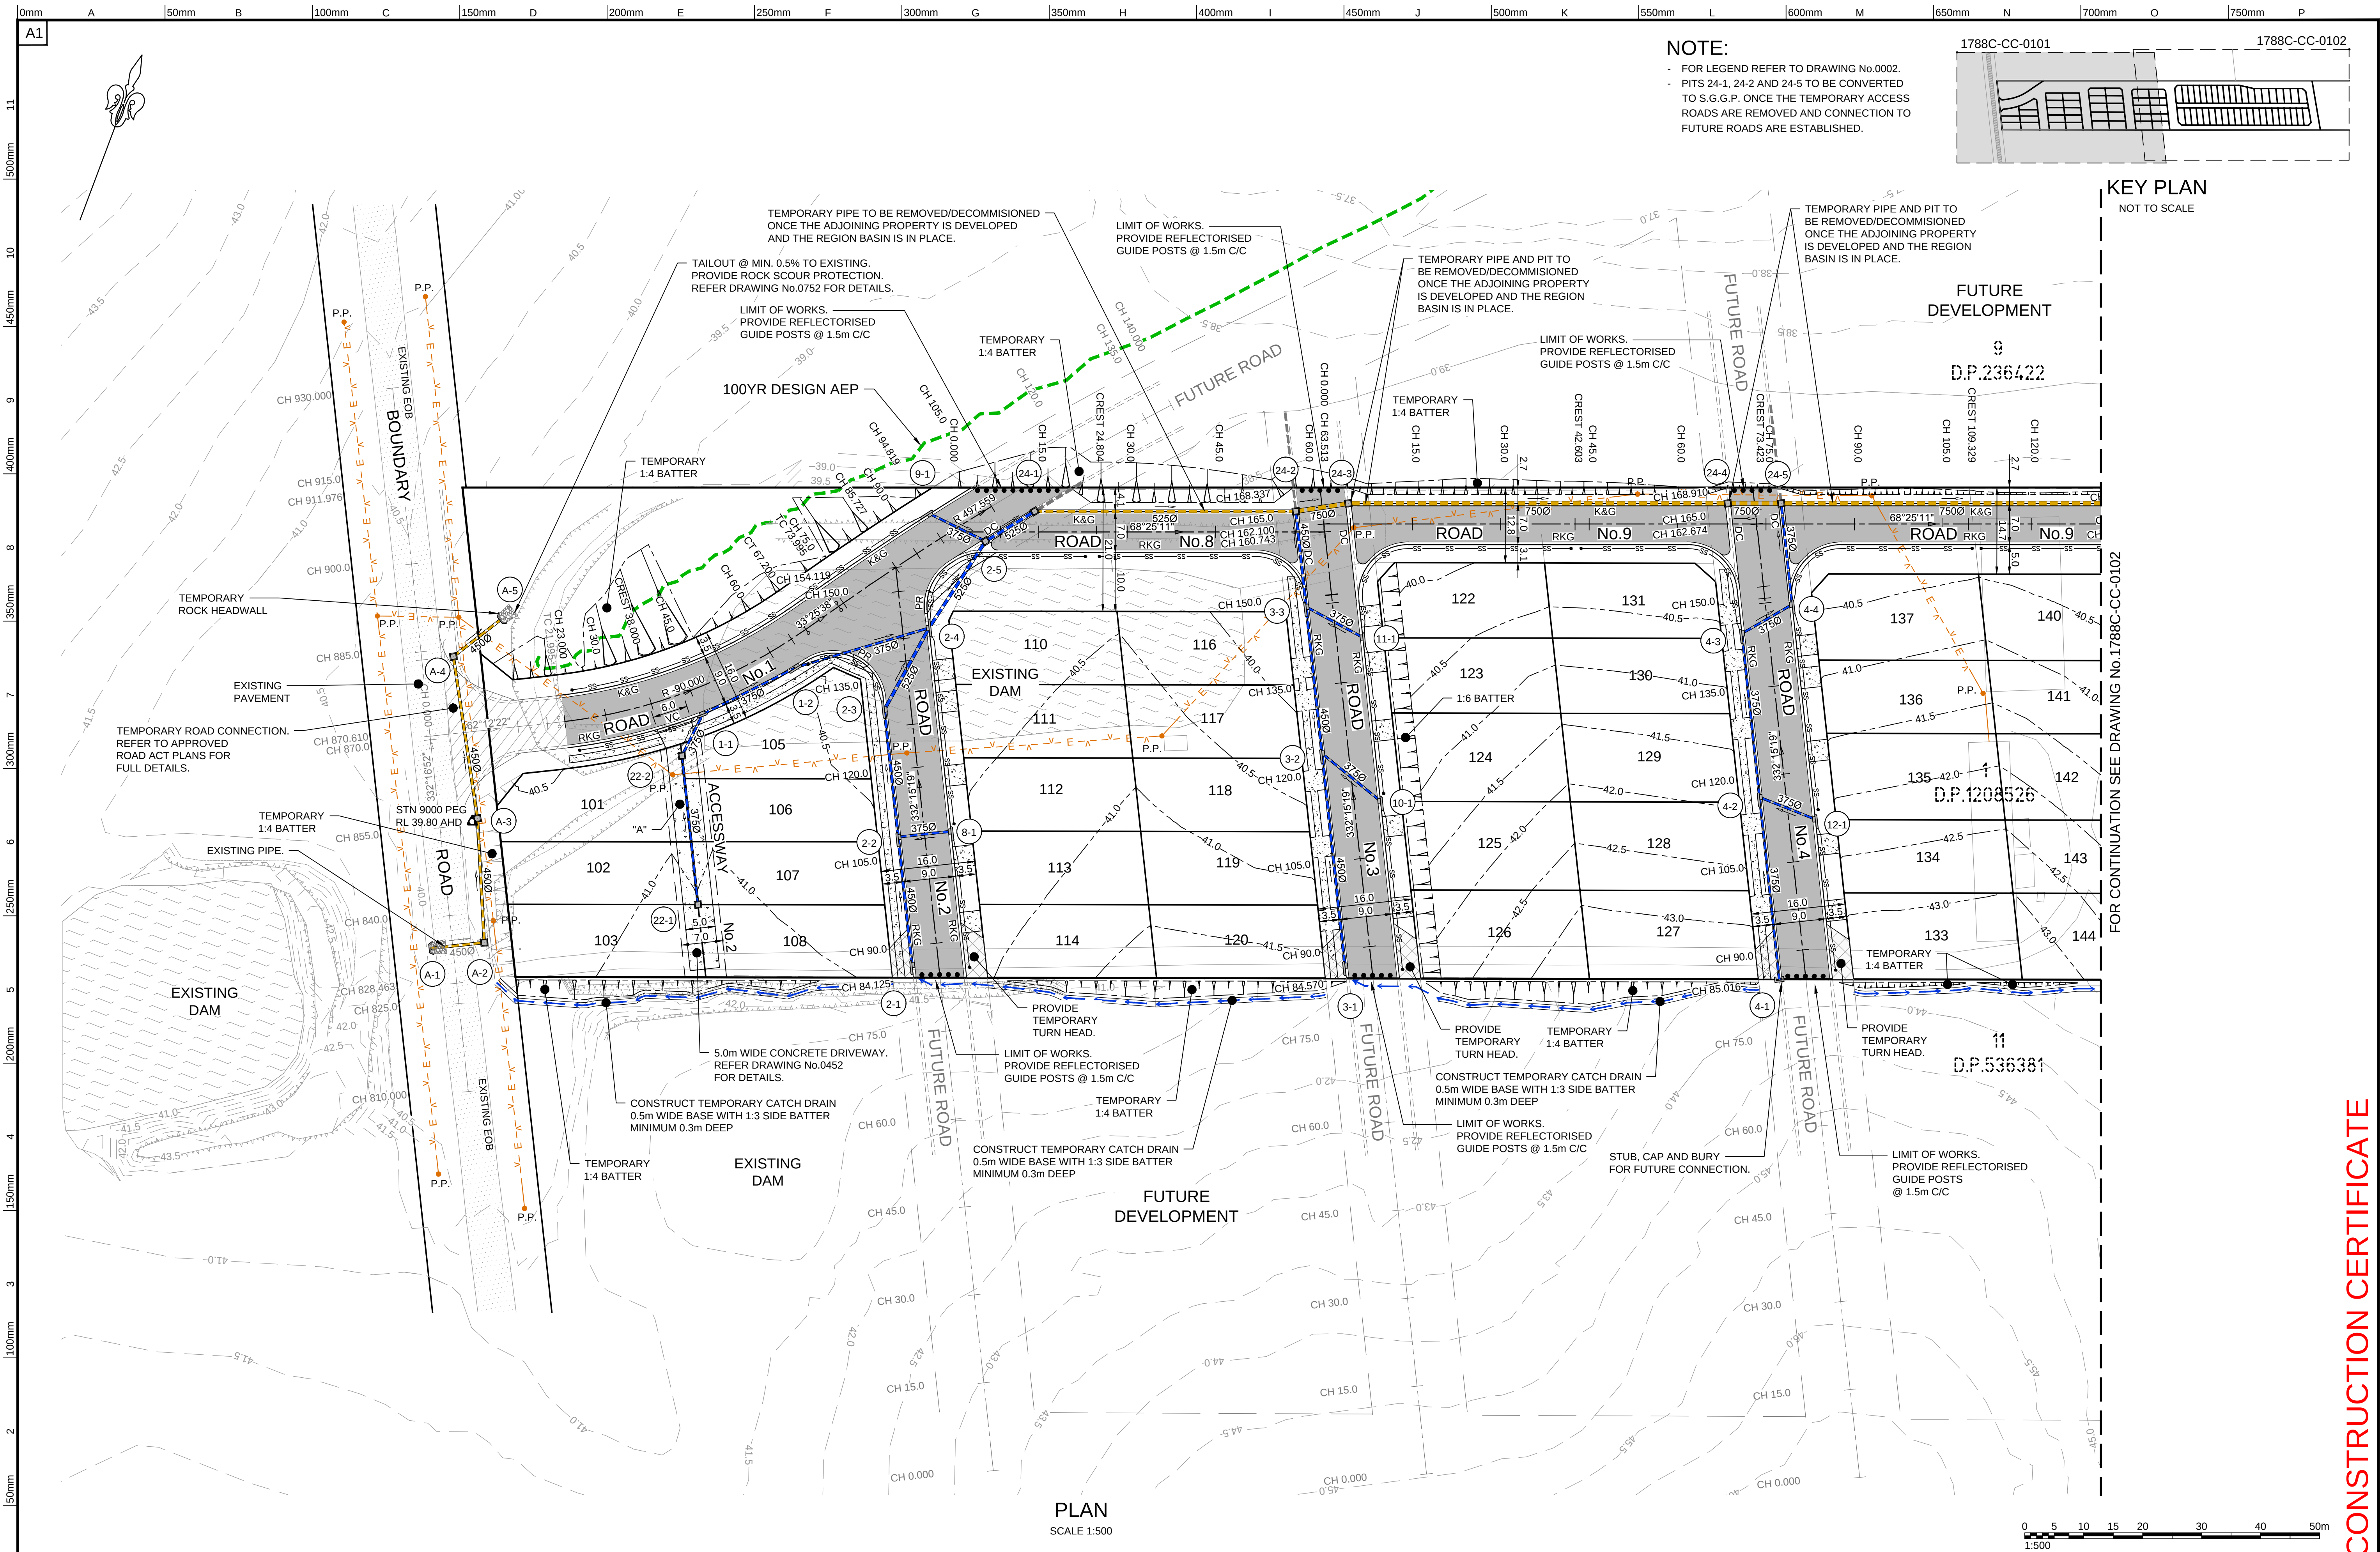


1	
---	--	--	

CONSTRUCTION CERTIFICATE

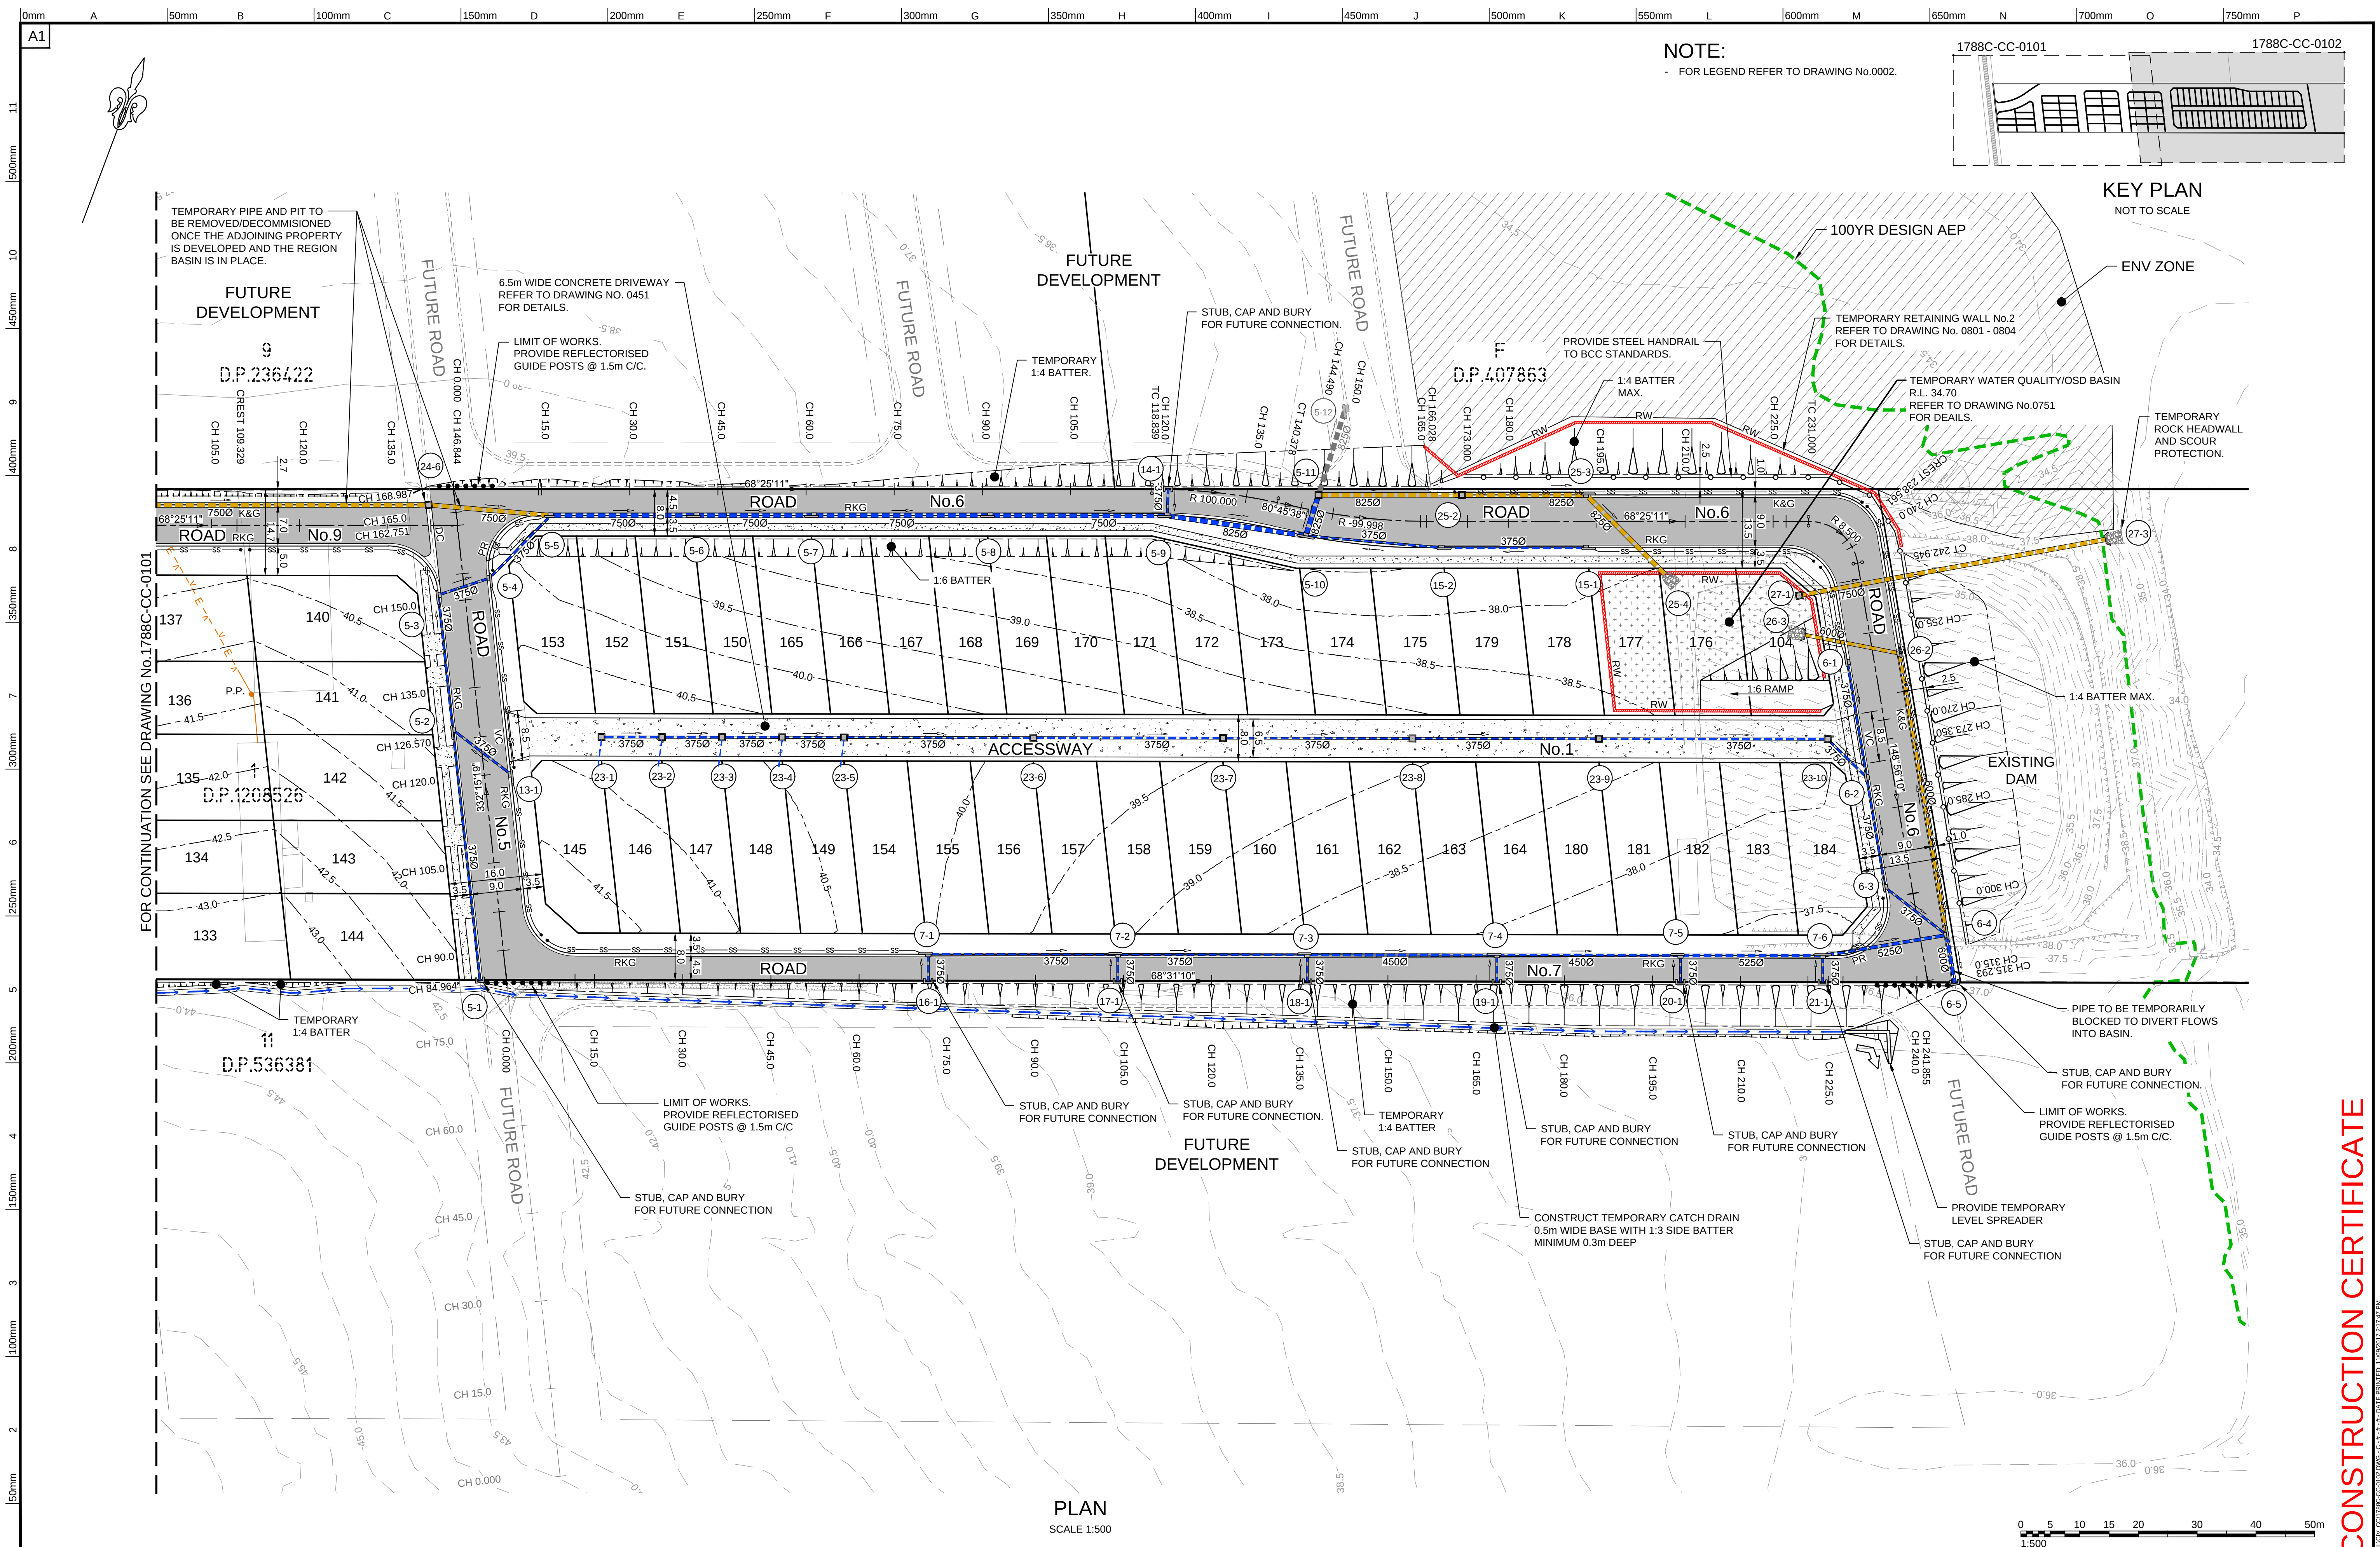


NOTE:
- FOR LEGEND REFER TO DRAWING No.0002

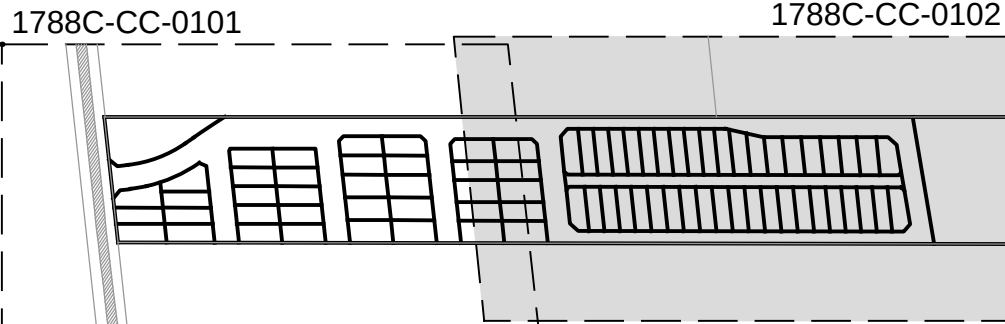

KEY PLAN
NOT TO SCALE


- ENV ZONE


CONSTRUCTION CERTIFICATE

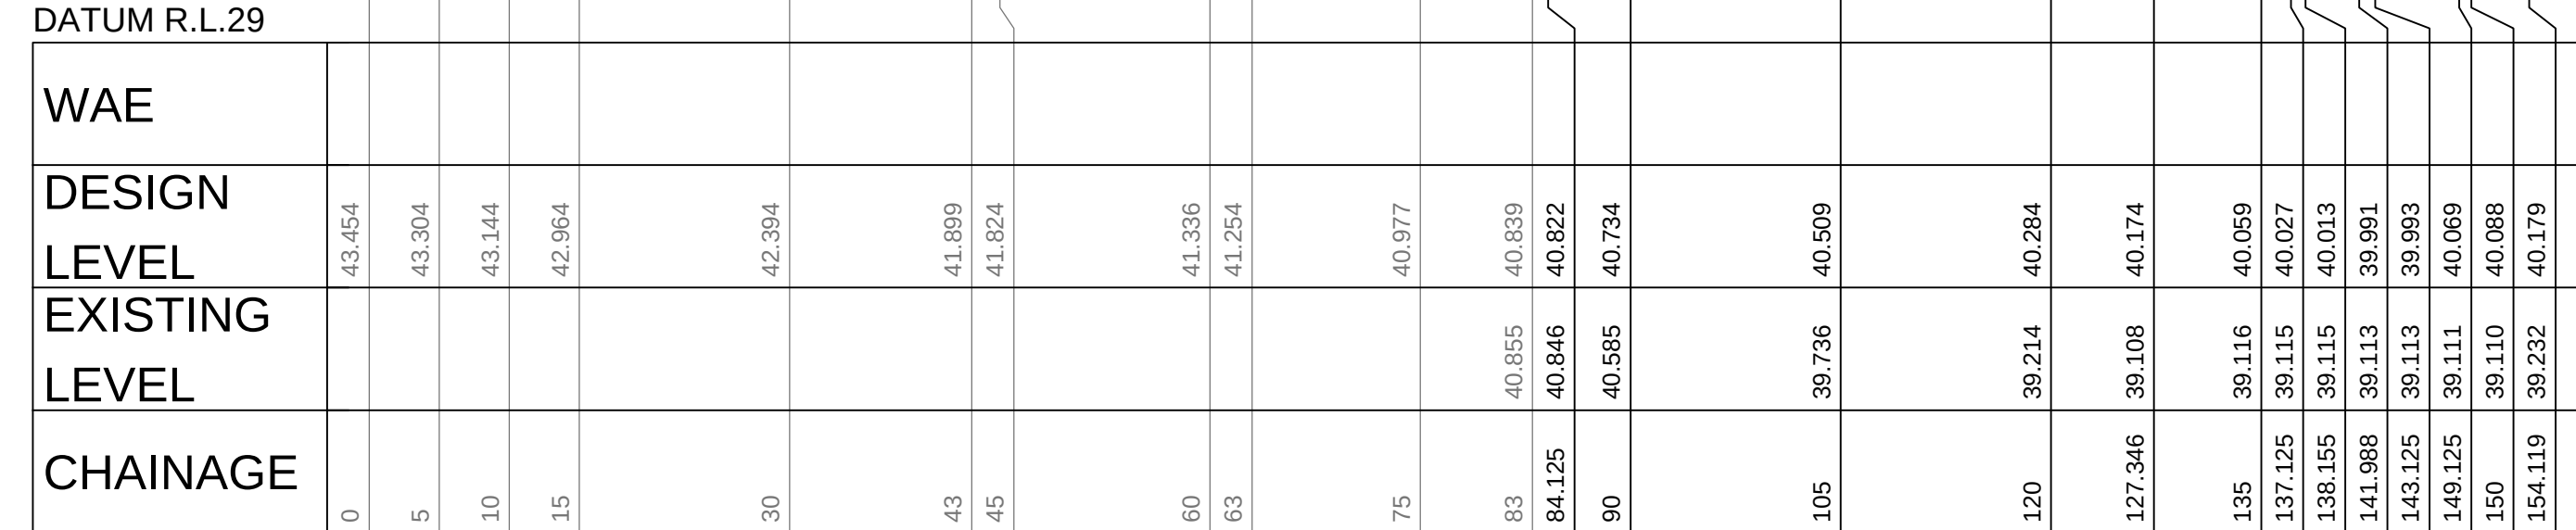



LONGITUDINAL SECTION - ROAD No. 2


HORIZONTAL SCALE - 1:500
VERTICAL SCALE - 1:100

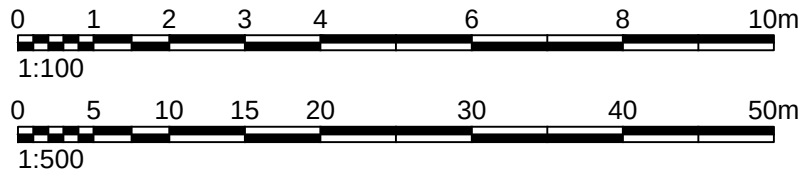[illegible]

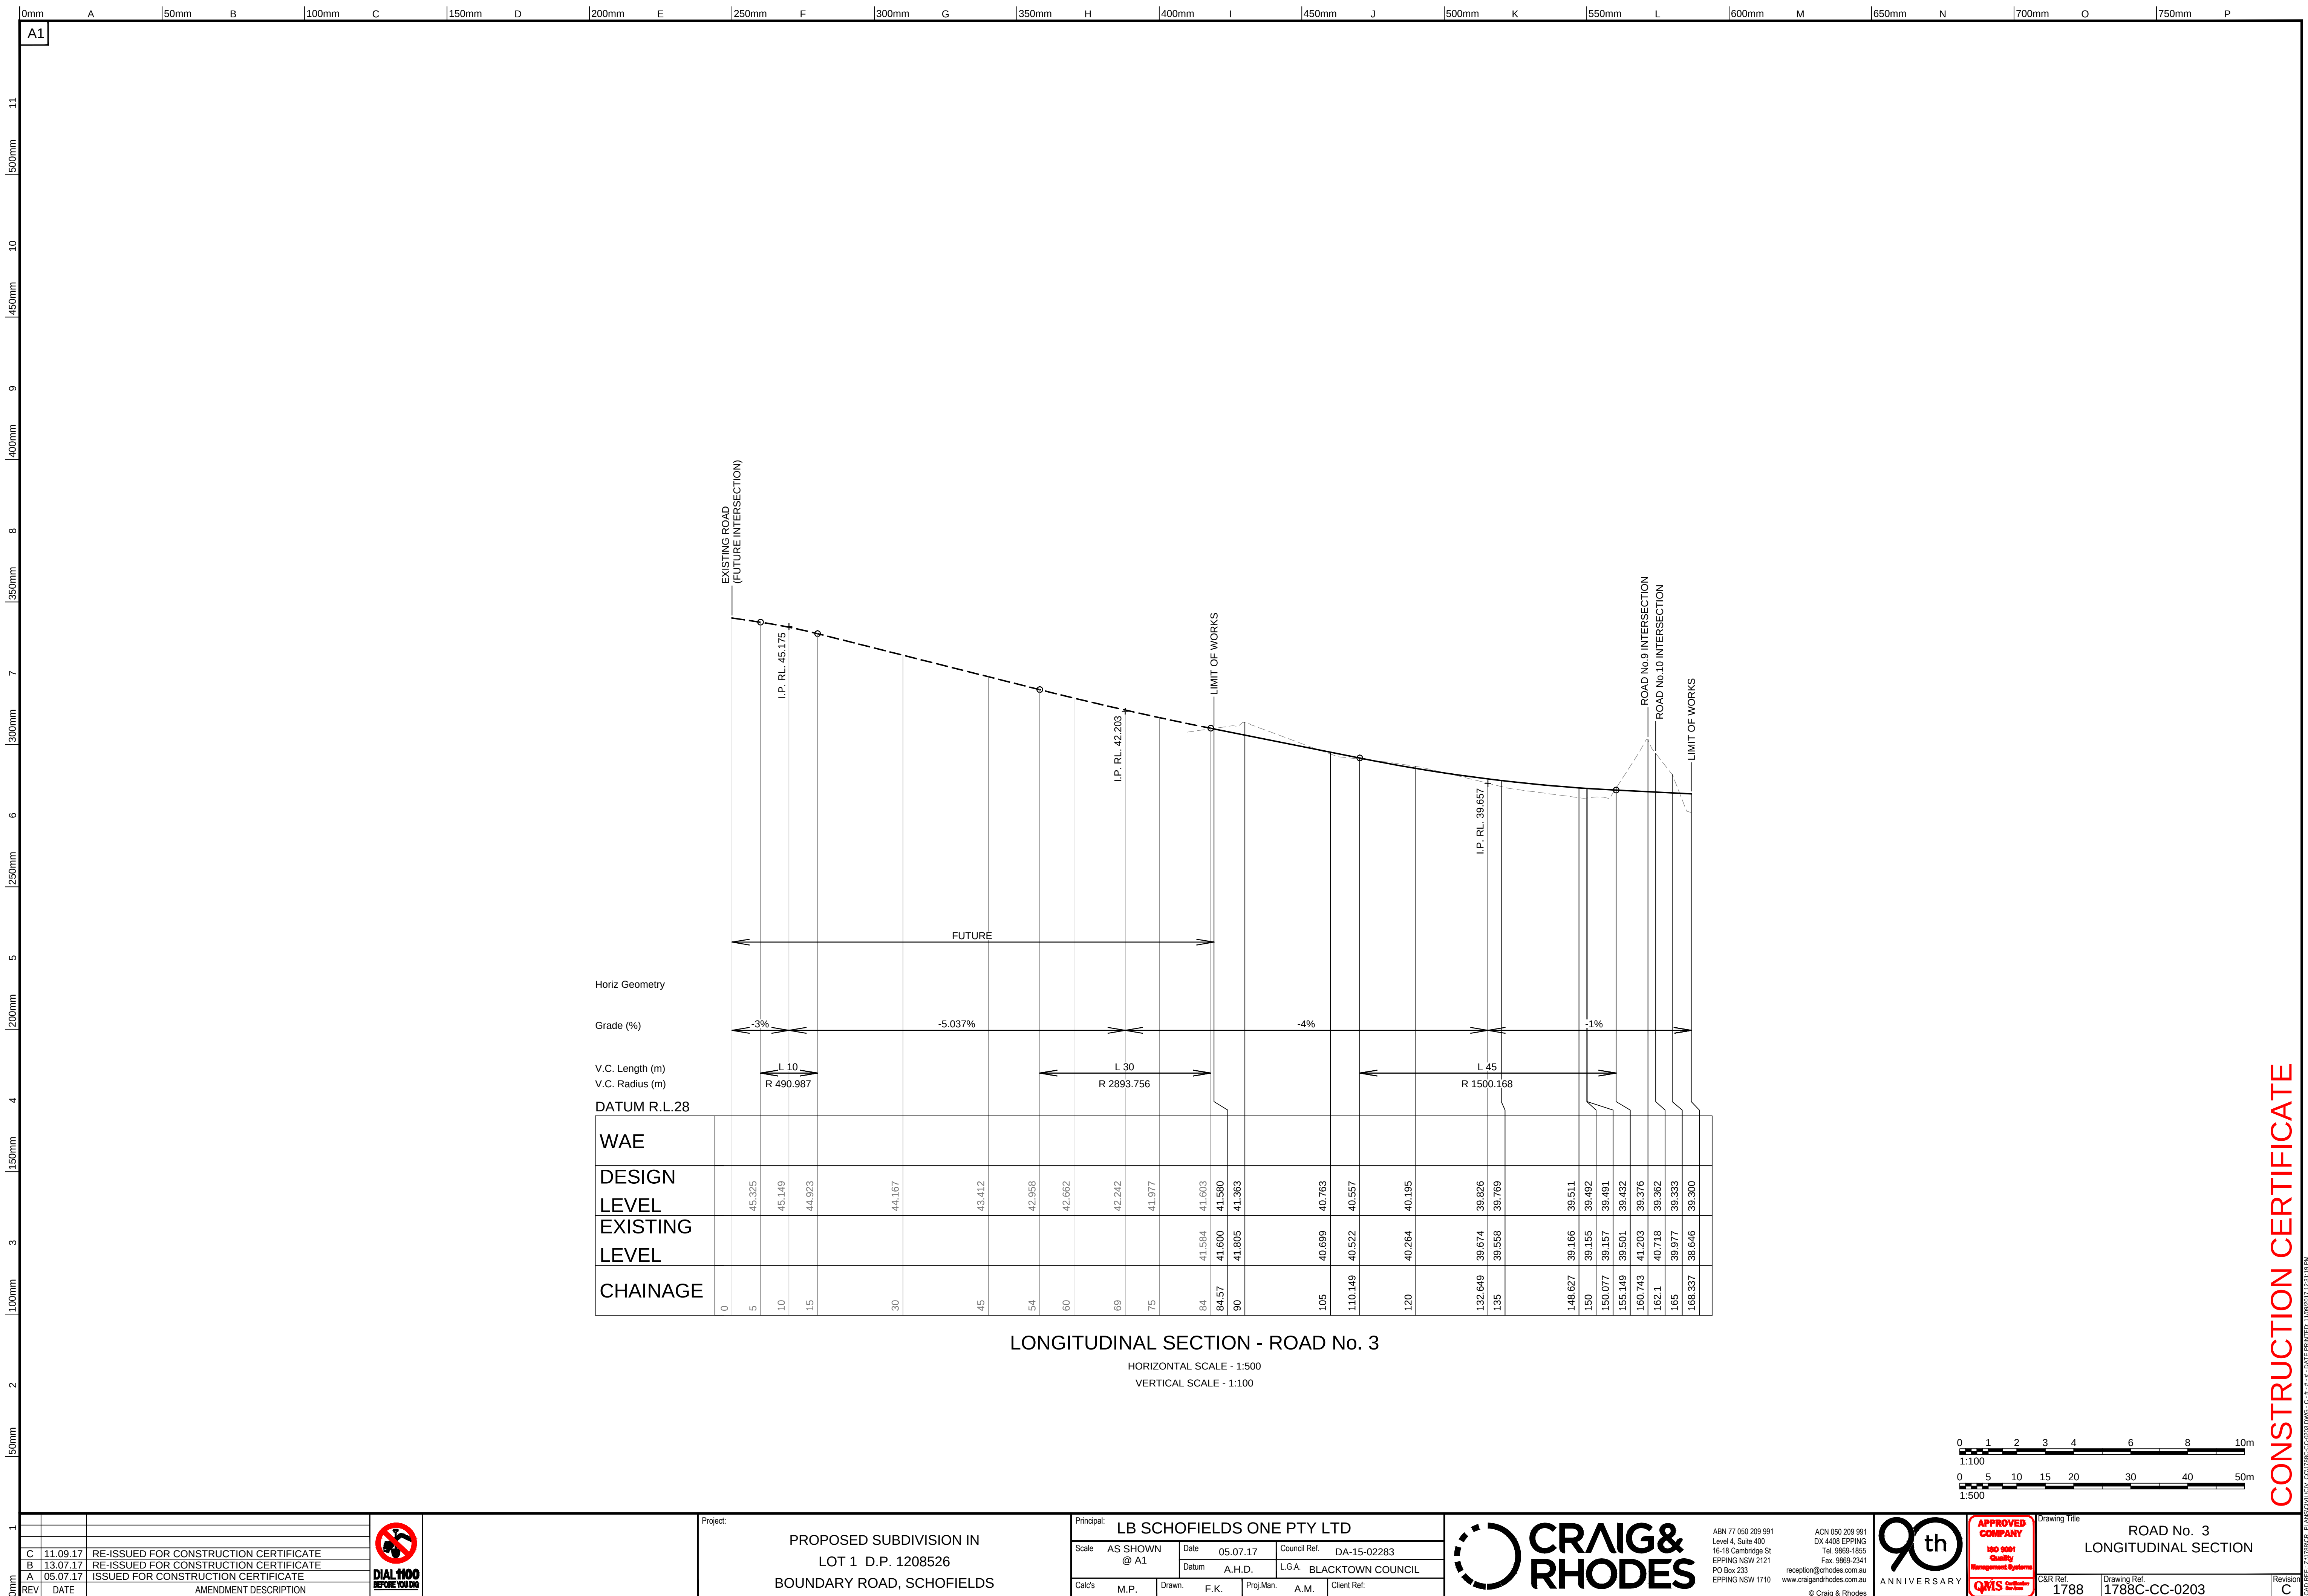


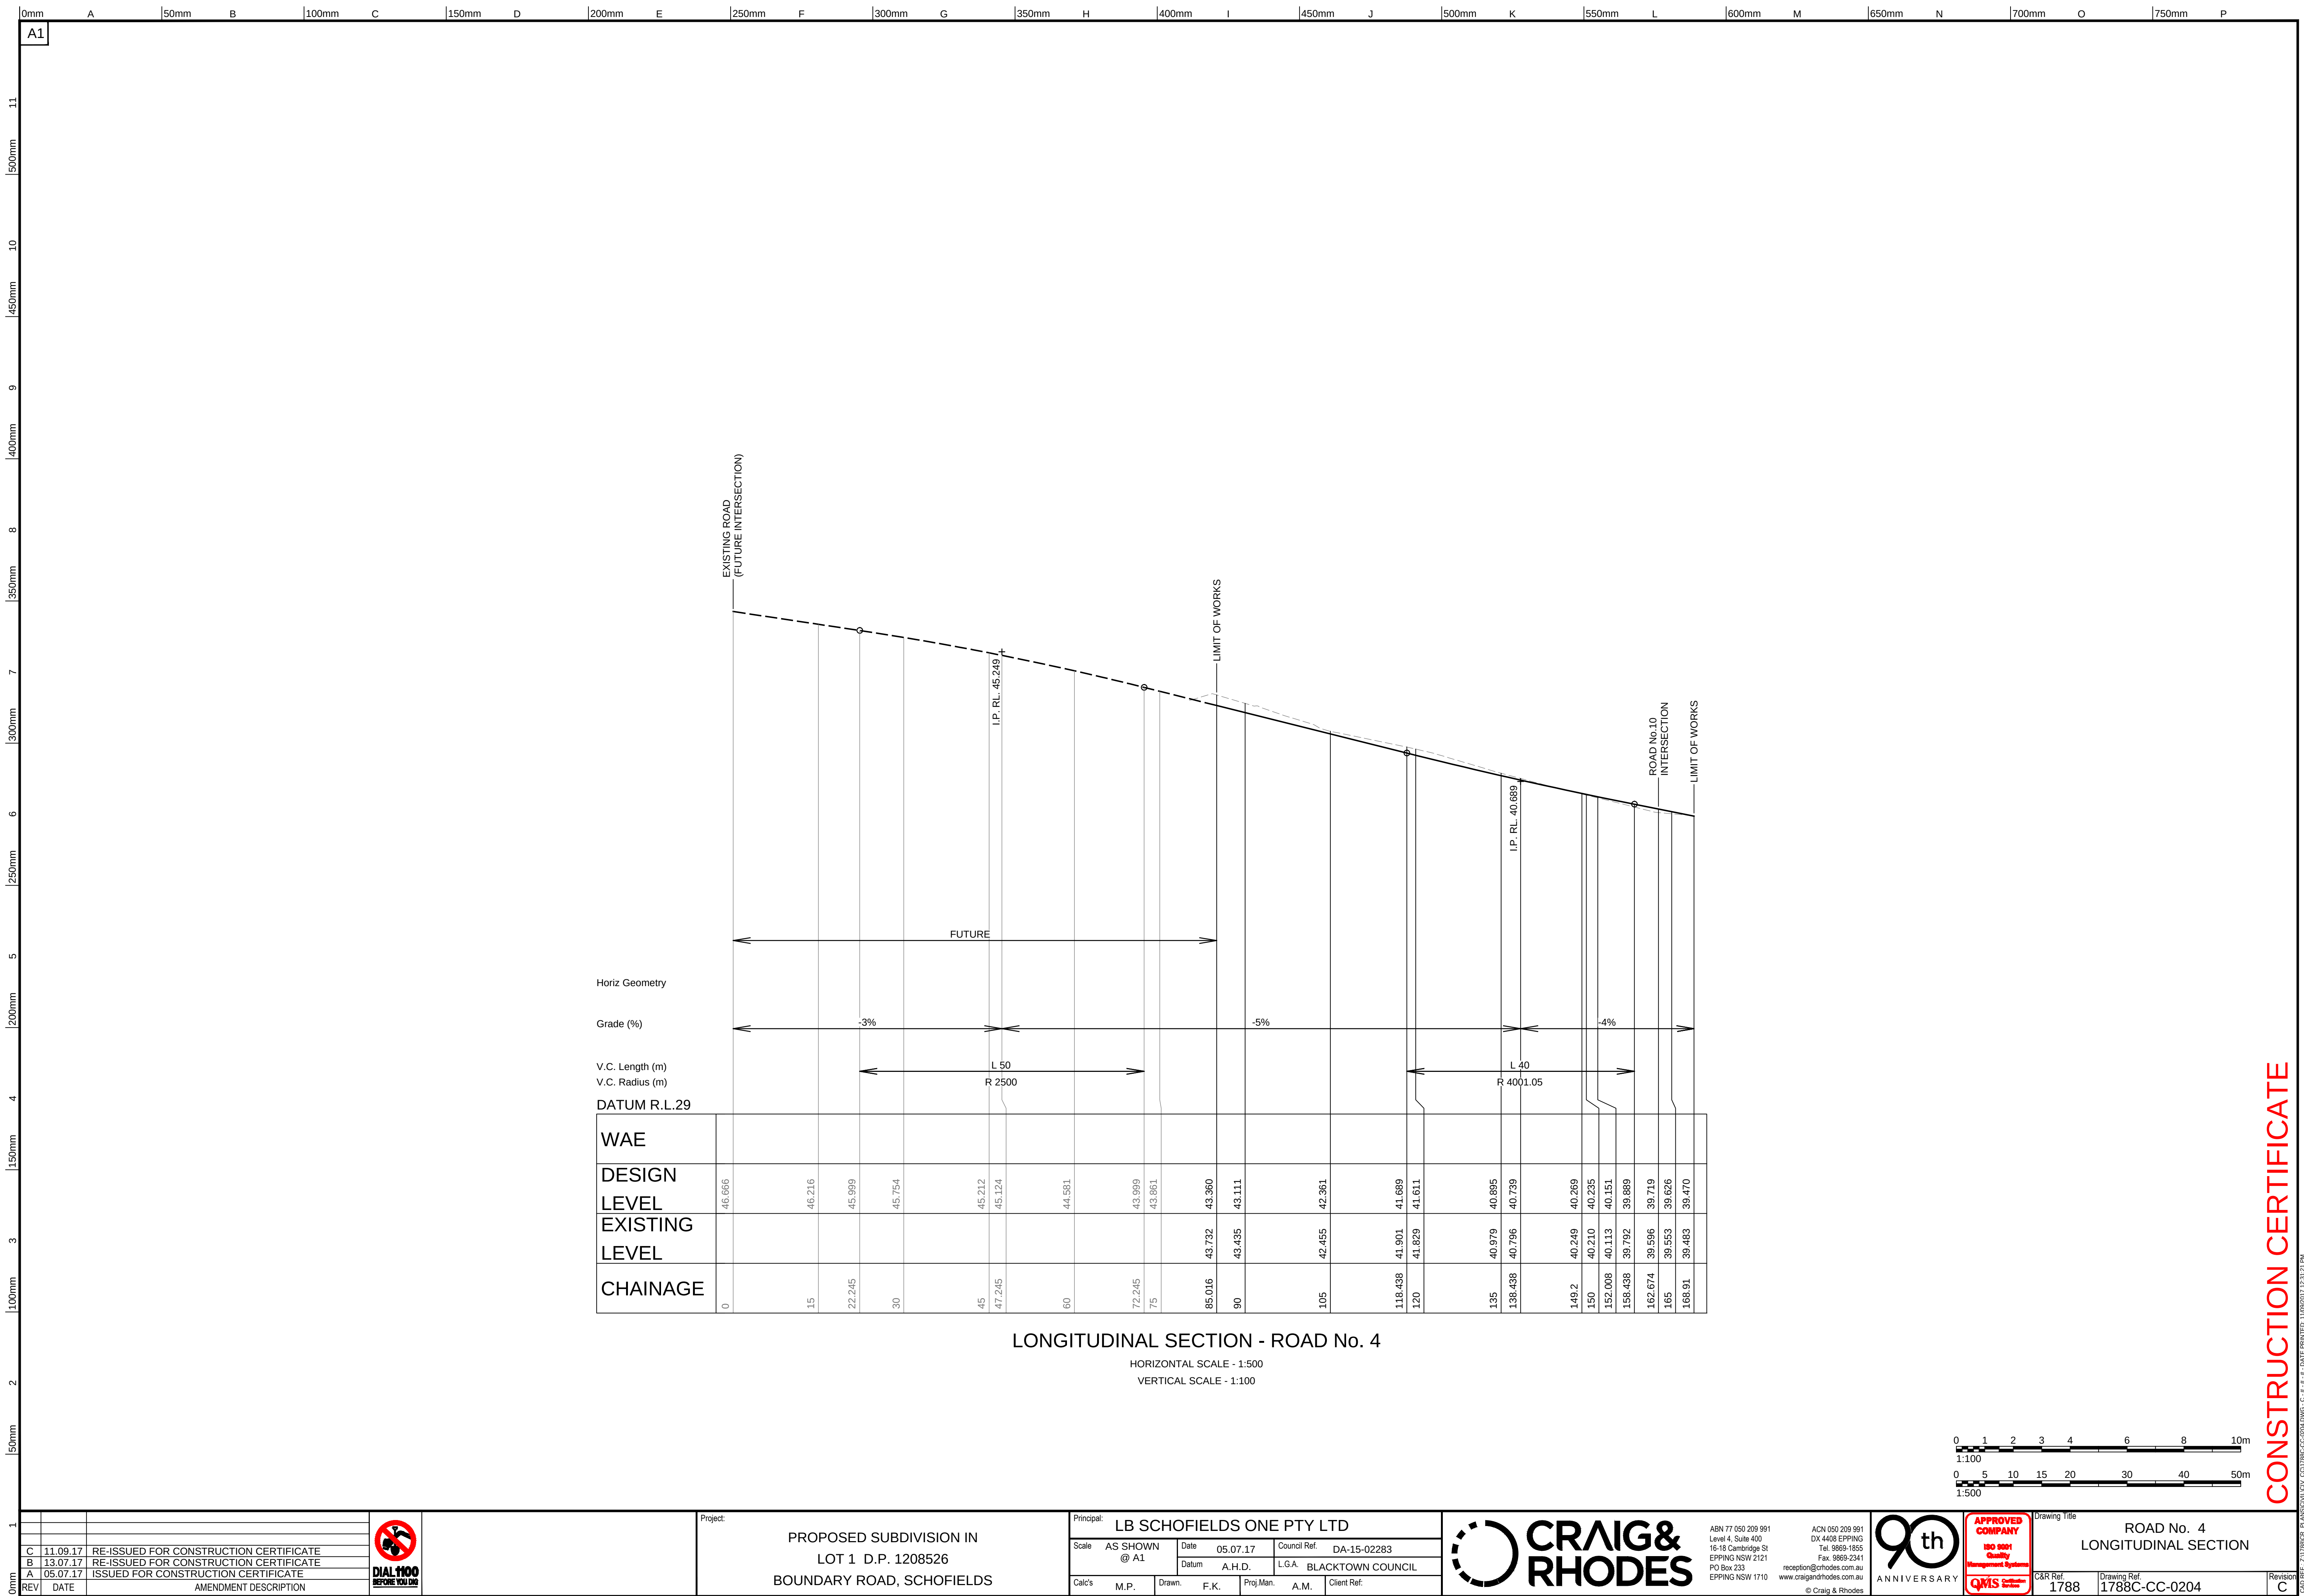

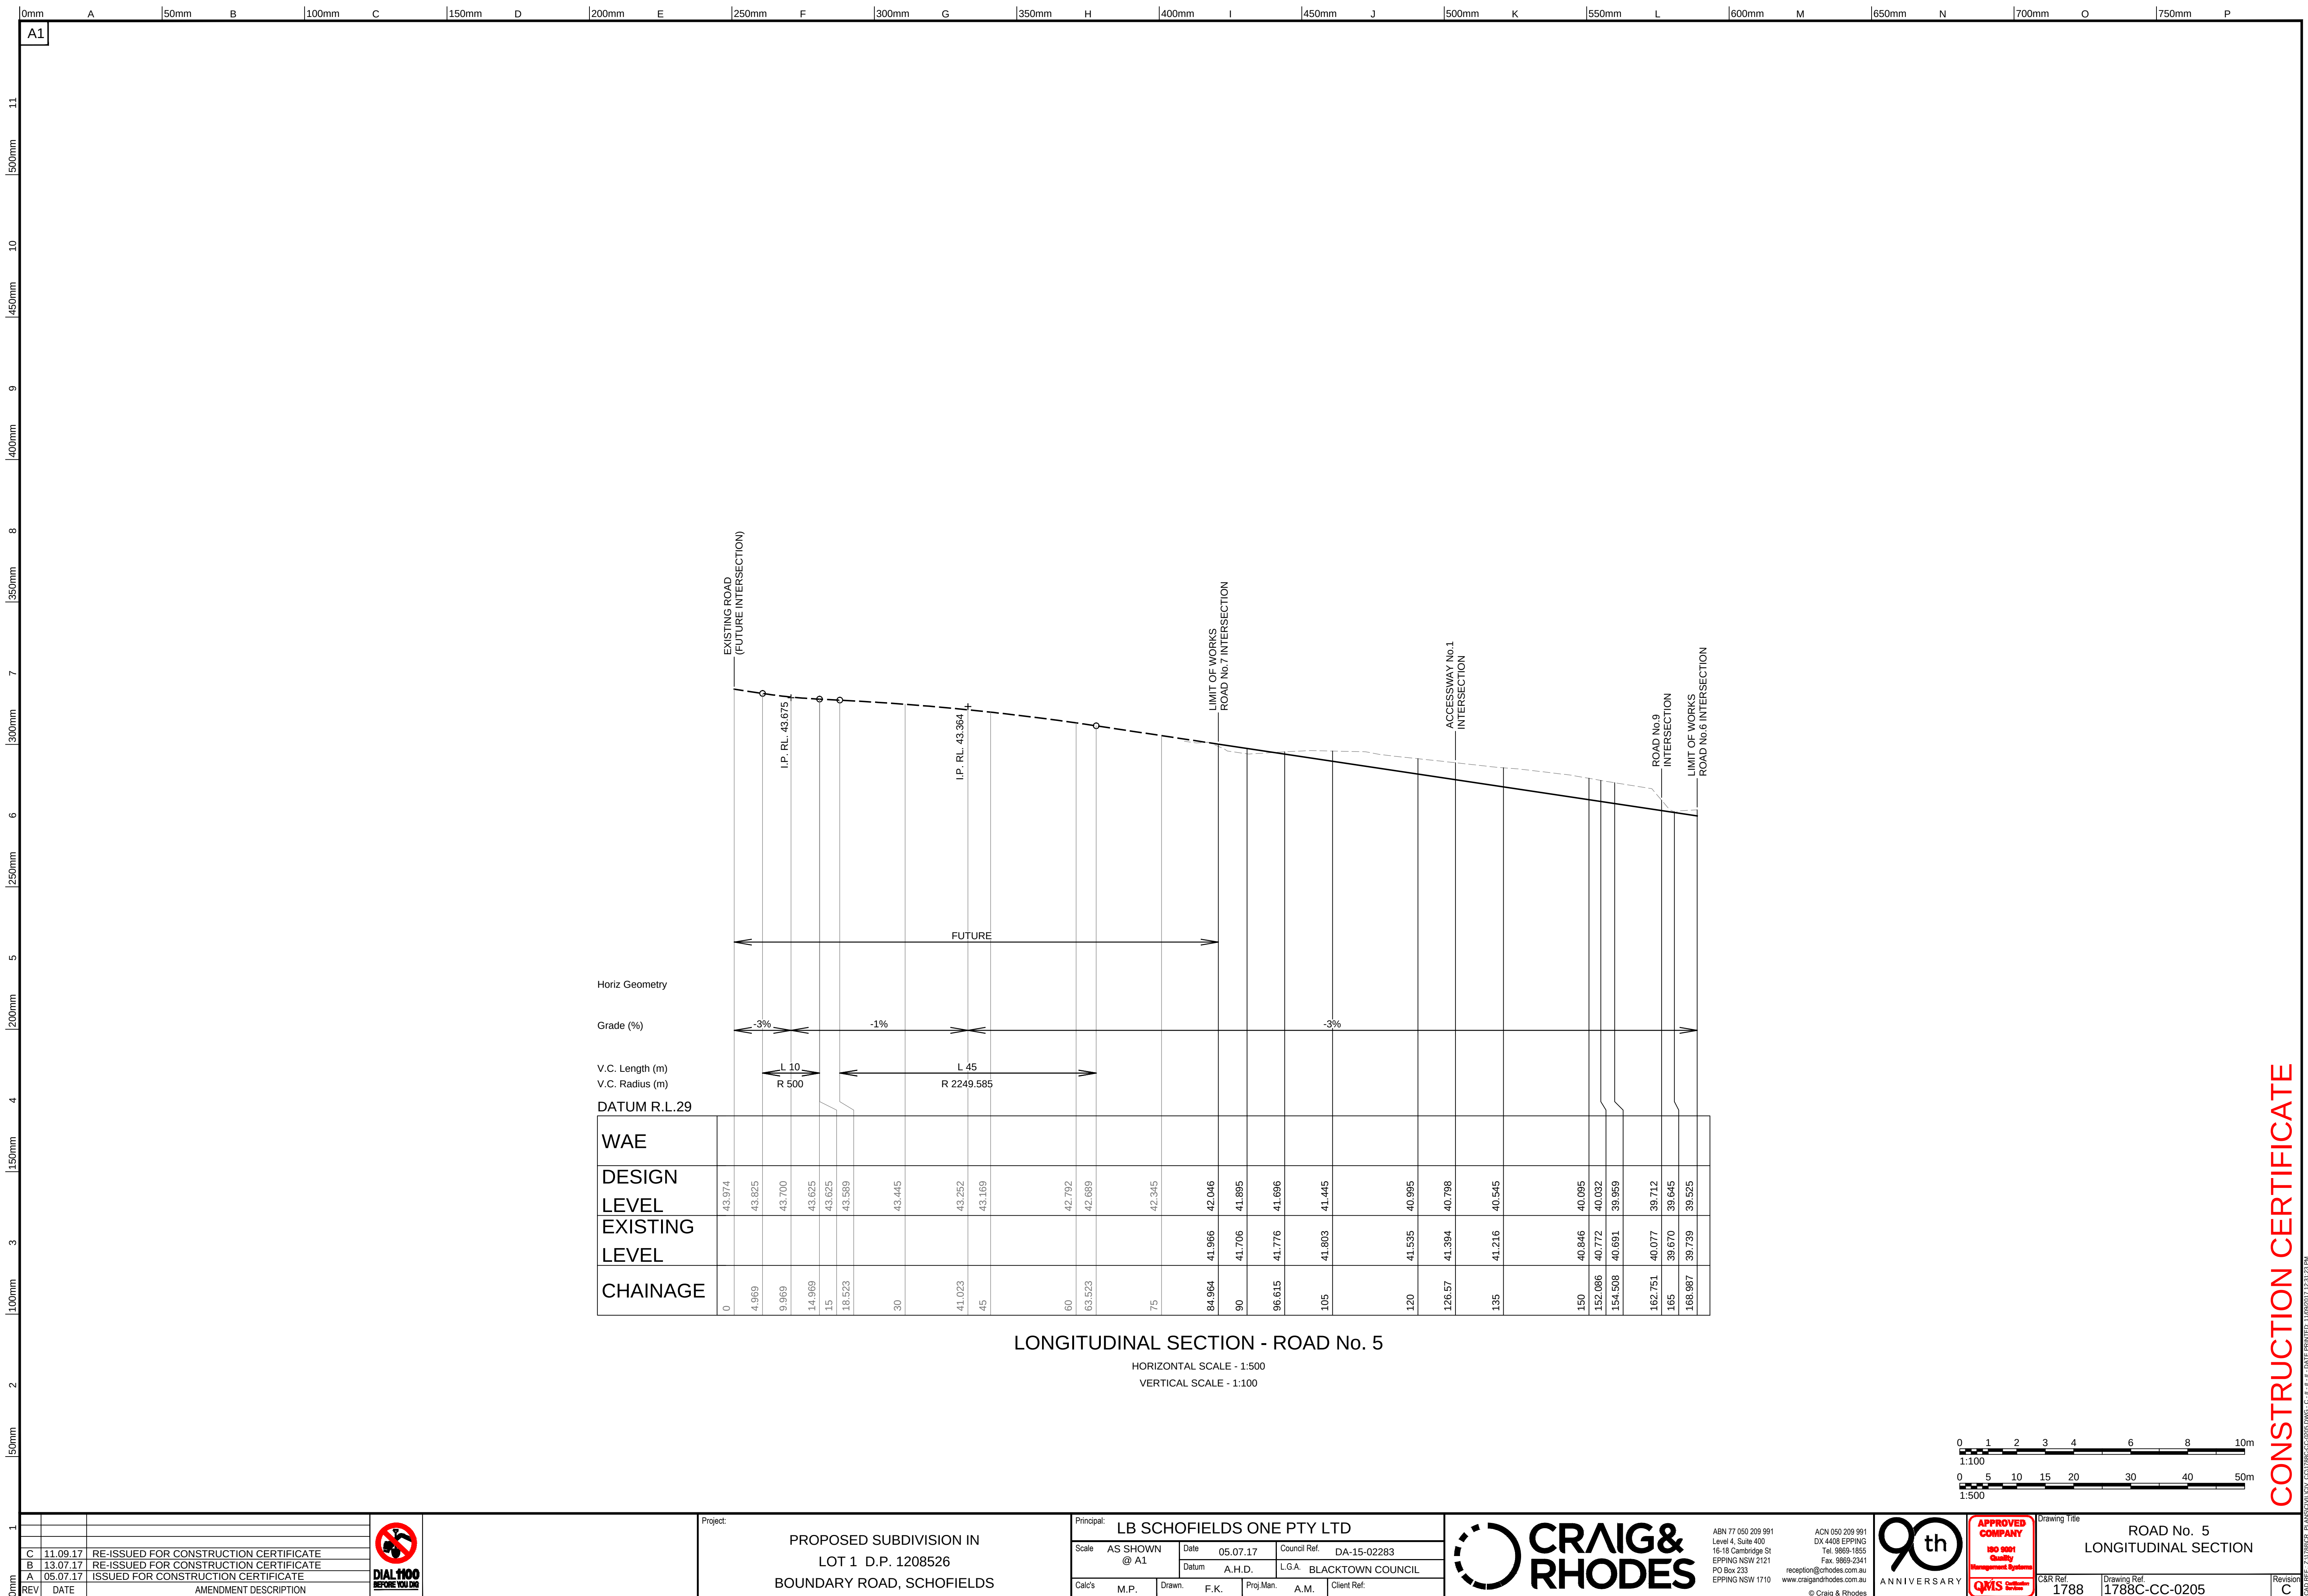

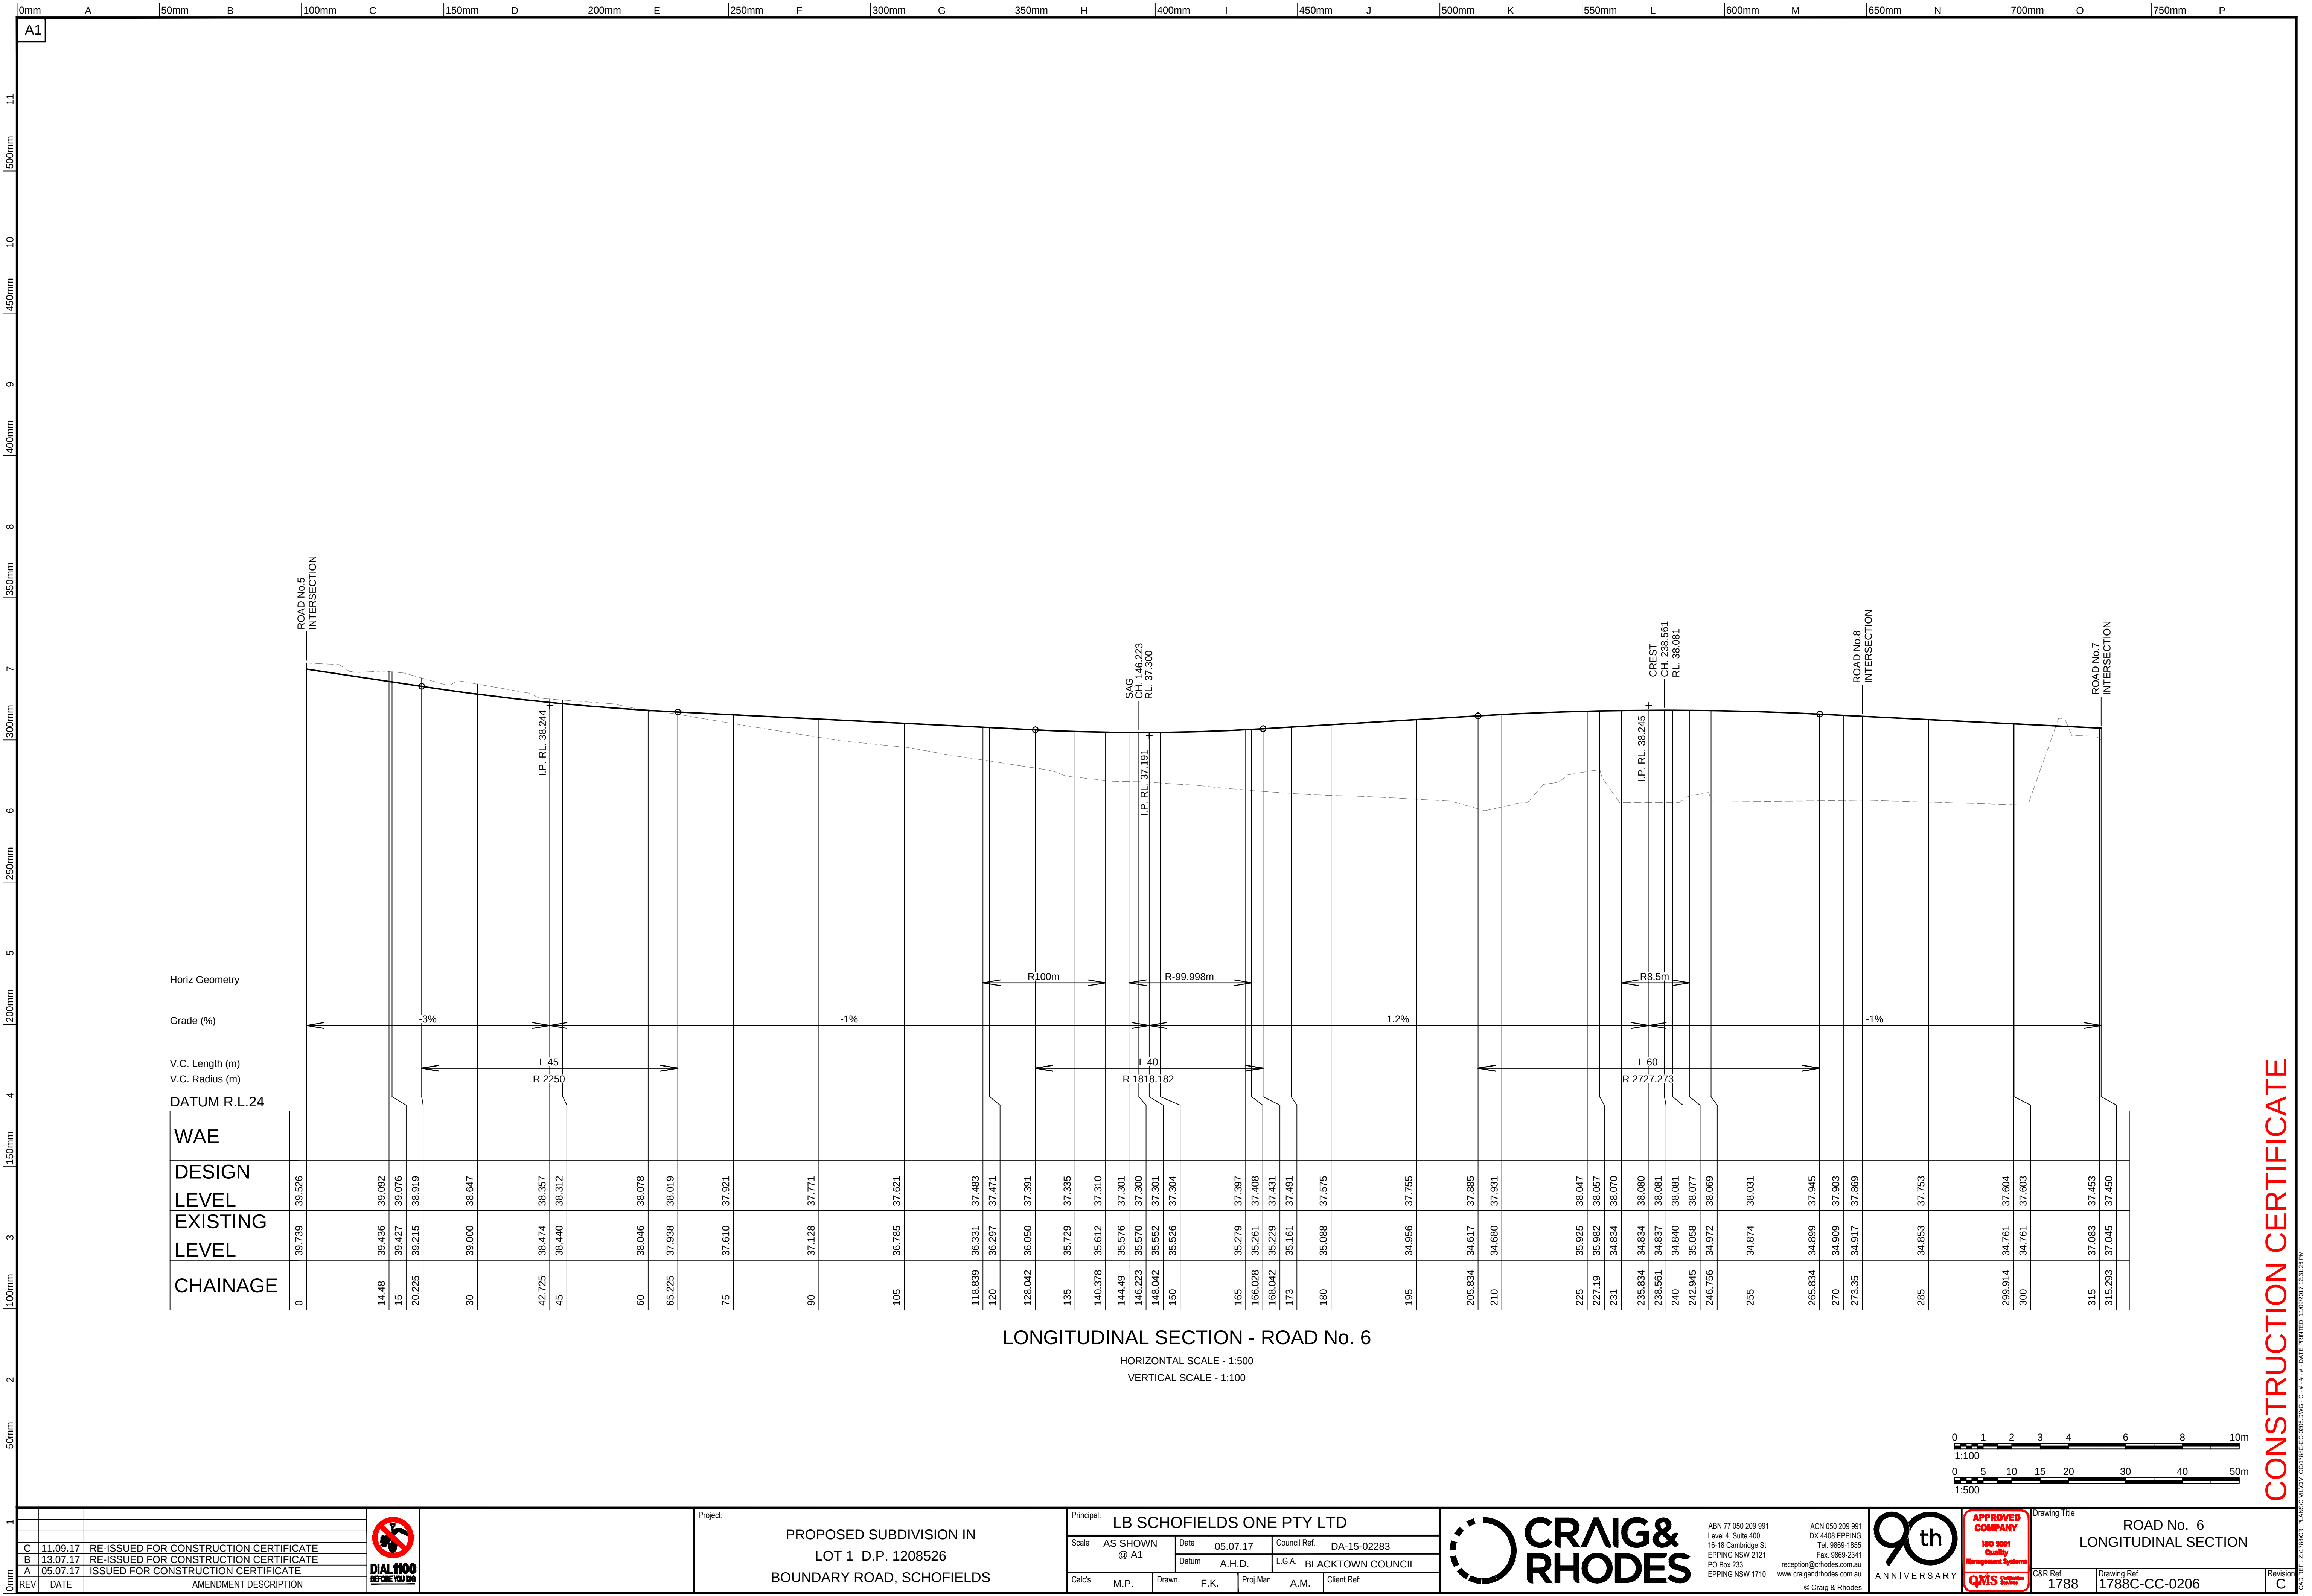


CONSTRUCTION CERTIFICATE

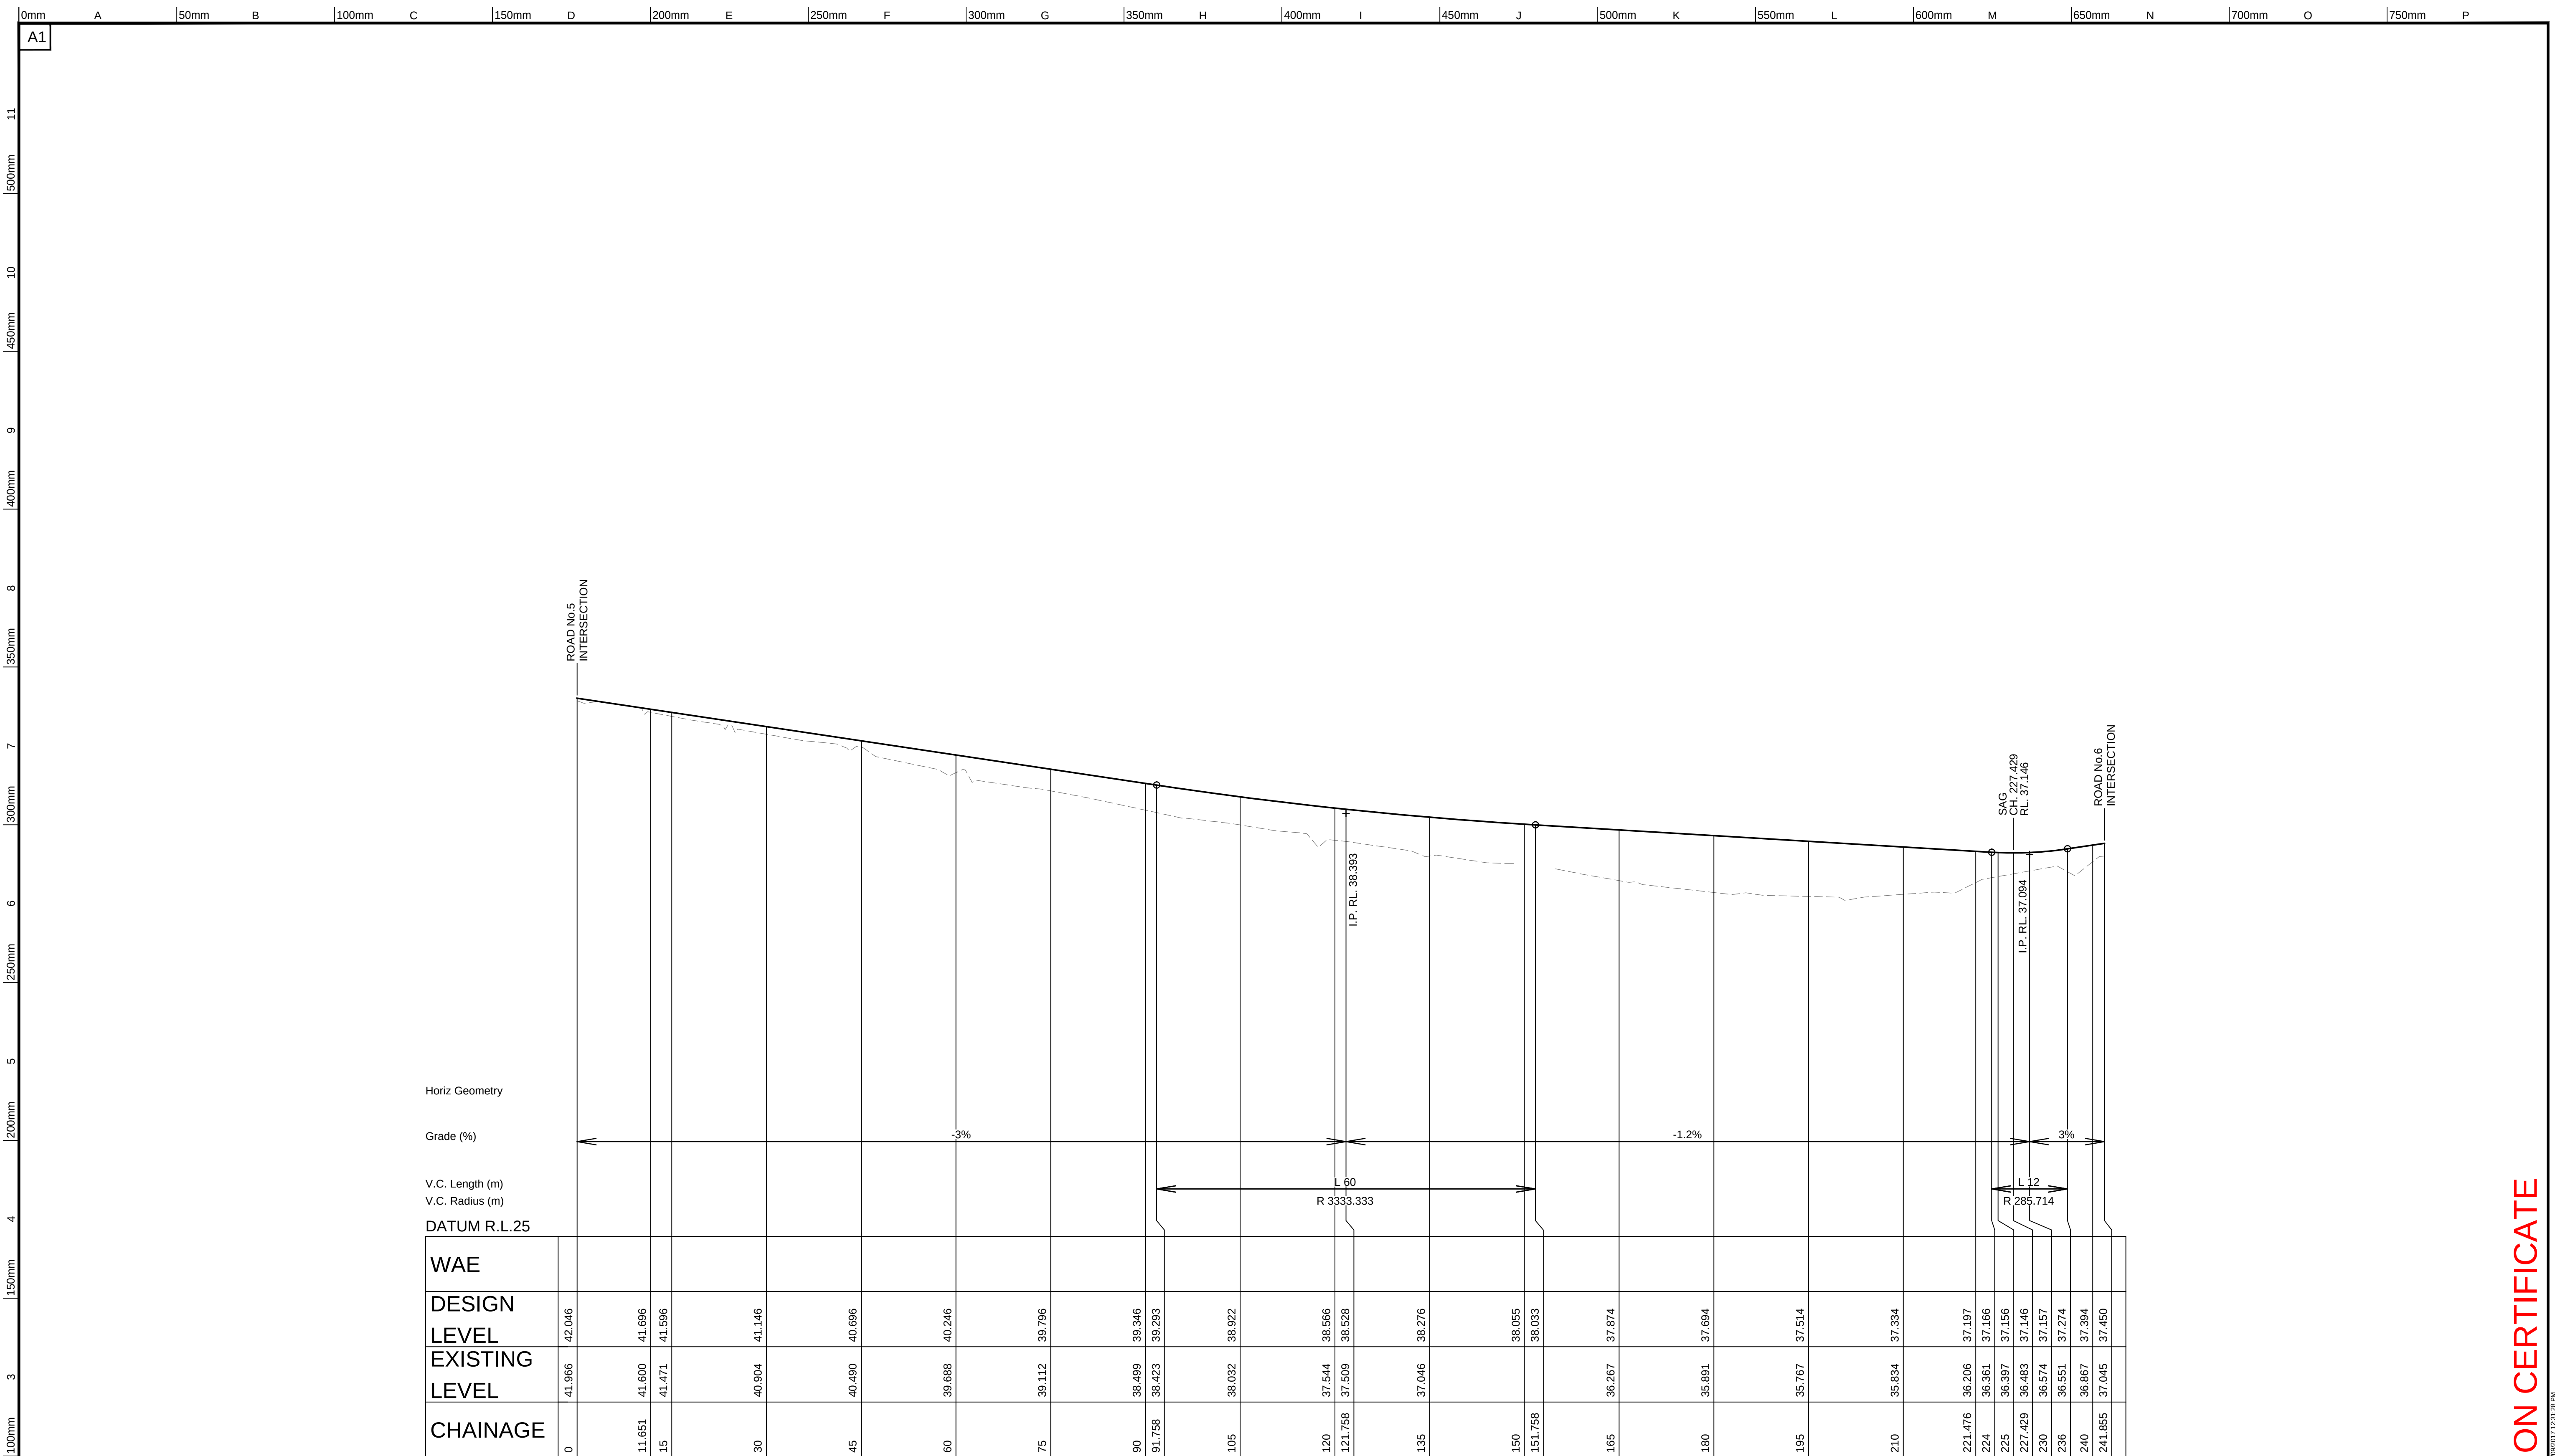


LONGITUDINAL SECTION - ROAD No. 7

HORIZONTAL SCALE - 1:500
VERTICAL SCALE - 1:100

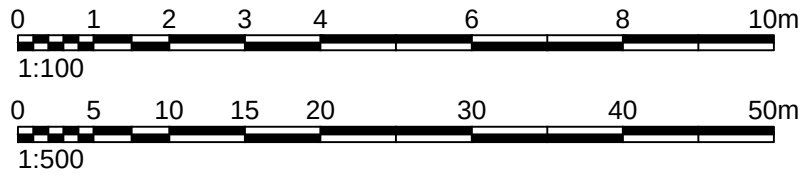

1			 DIAL 1100 BEFORE YOU DIG	Project: PROPOSED SUBDIVISION IN LOT 1 D.P. 1208526 BOUNDARY ROAD, SCHOFIELDS	Principal: LB SCHOFIELDS ONE PTY LTD					 ABN 77 050 209 991 Level 4, Suite 400 16-18 Cambridge St EPPING NSW 2121 PO Box 233 EPPING NSW 1710 reception@crhodes.com.au www.craigandrhodes.com.au © Craig & Rhodes	 90th ANNIVERSARY	 APPROVED COMPANY ISO 9001 Quality Management Systems QMS	Drawing Title: ROAD No. 7 LONGITUDINAL SECTION				
	C	11.09.17			RE-ISSUED FOR CONSTRUCTION CERTIFICATE	Scale	AS SHOWN @ A1	Date	05.07.17				Council Ref.	DA-15-02283			
	B	13.07.17			RE-ISSUED FOR CONSTRUCTION CERTIFICATE			Datum	A.H.D.				LGA	BLACKTOWN COUNCIL			
	A	05.07.17			ISSUED FOR CONSTRUCTION CERTIFICATE	Calc's	M.P.	Drawn	F.K.				Proj.Man.	A.M.	Client Ref.		
	REV	DATE			AMENDMENT DESCRIPTION												
												C&R Ref:	1788	Drawing Ref:	1788C-CC-0207	Revision:	C

CONSTRUCTION CERTIFICATE

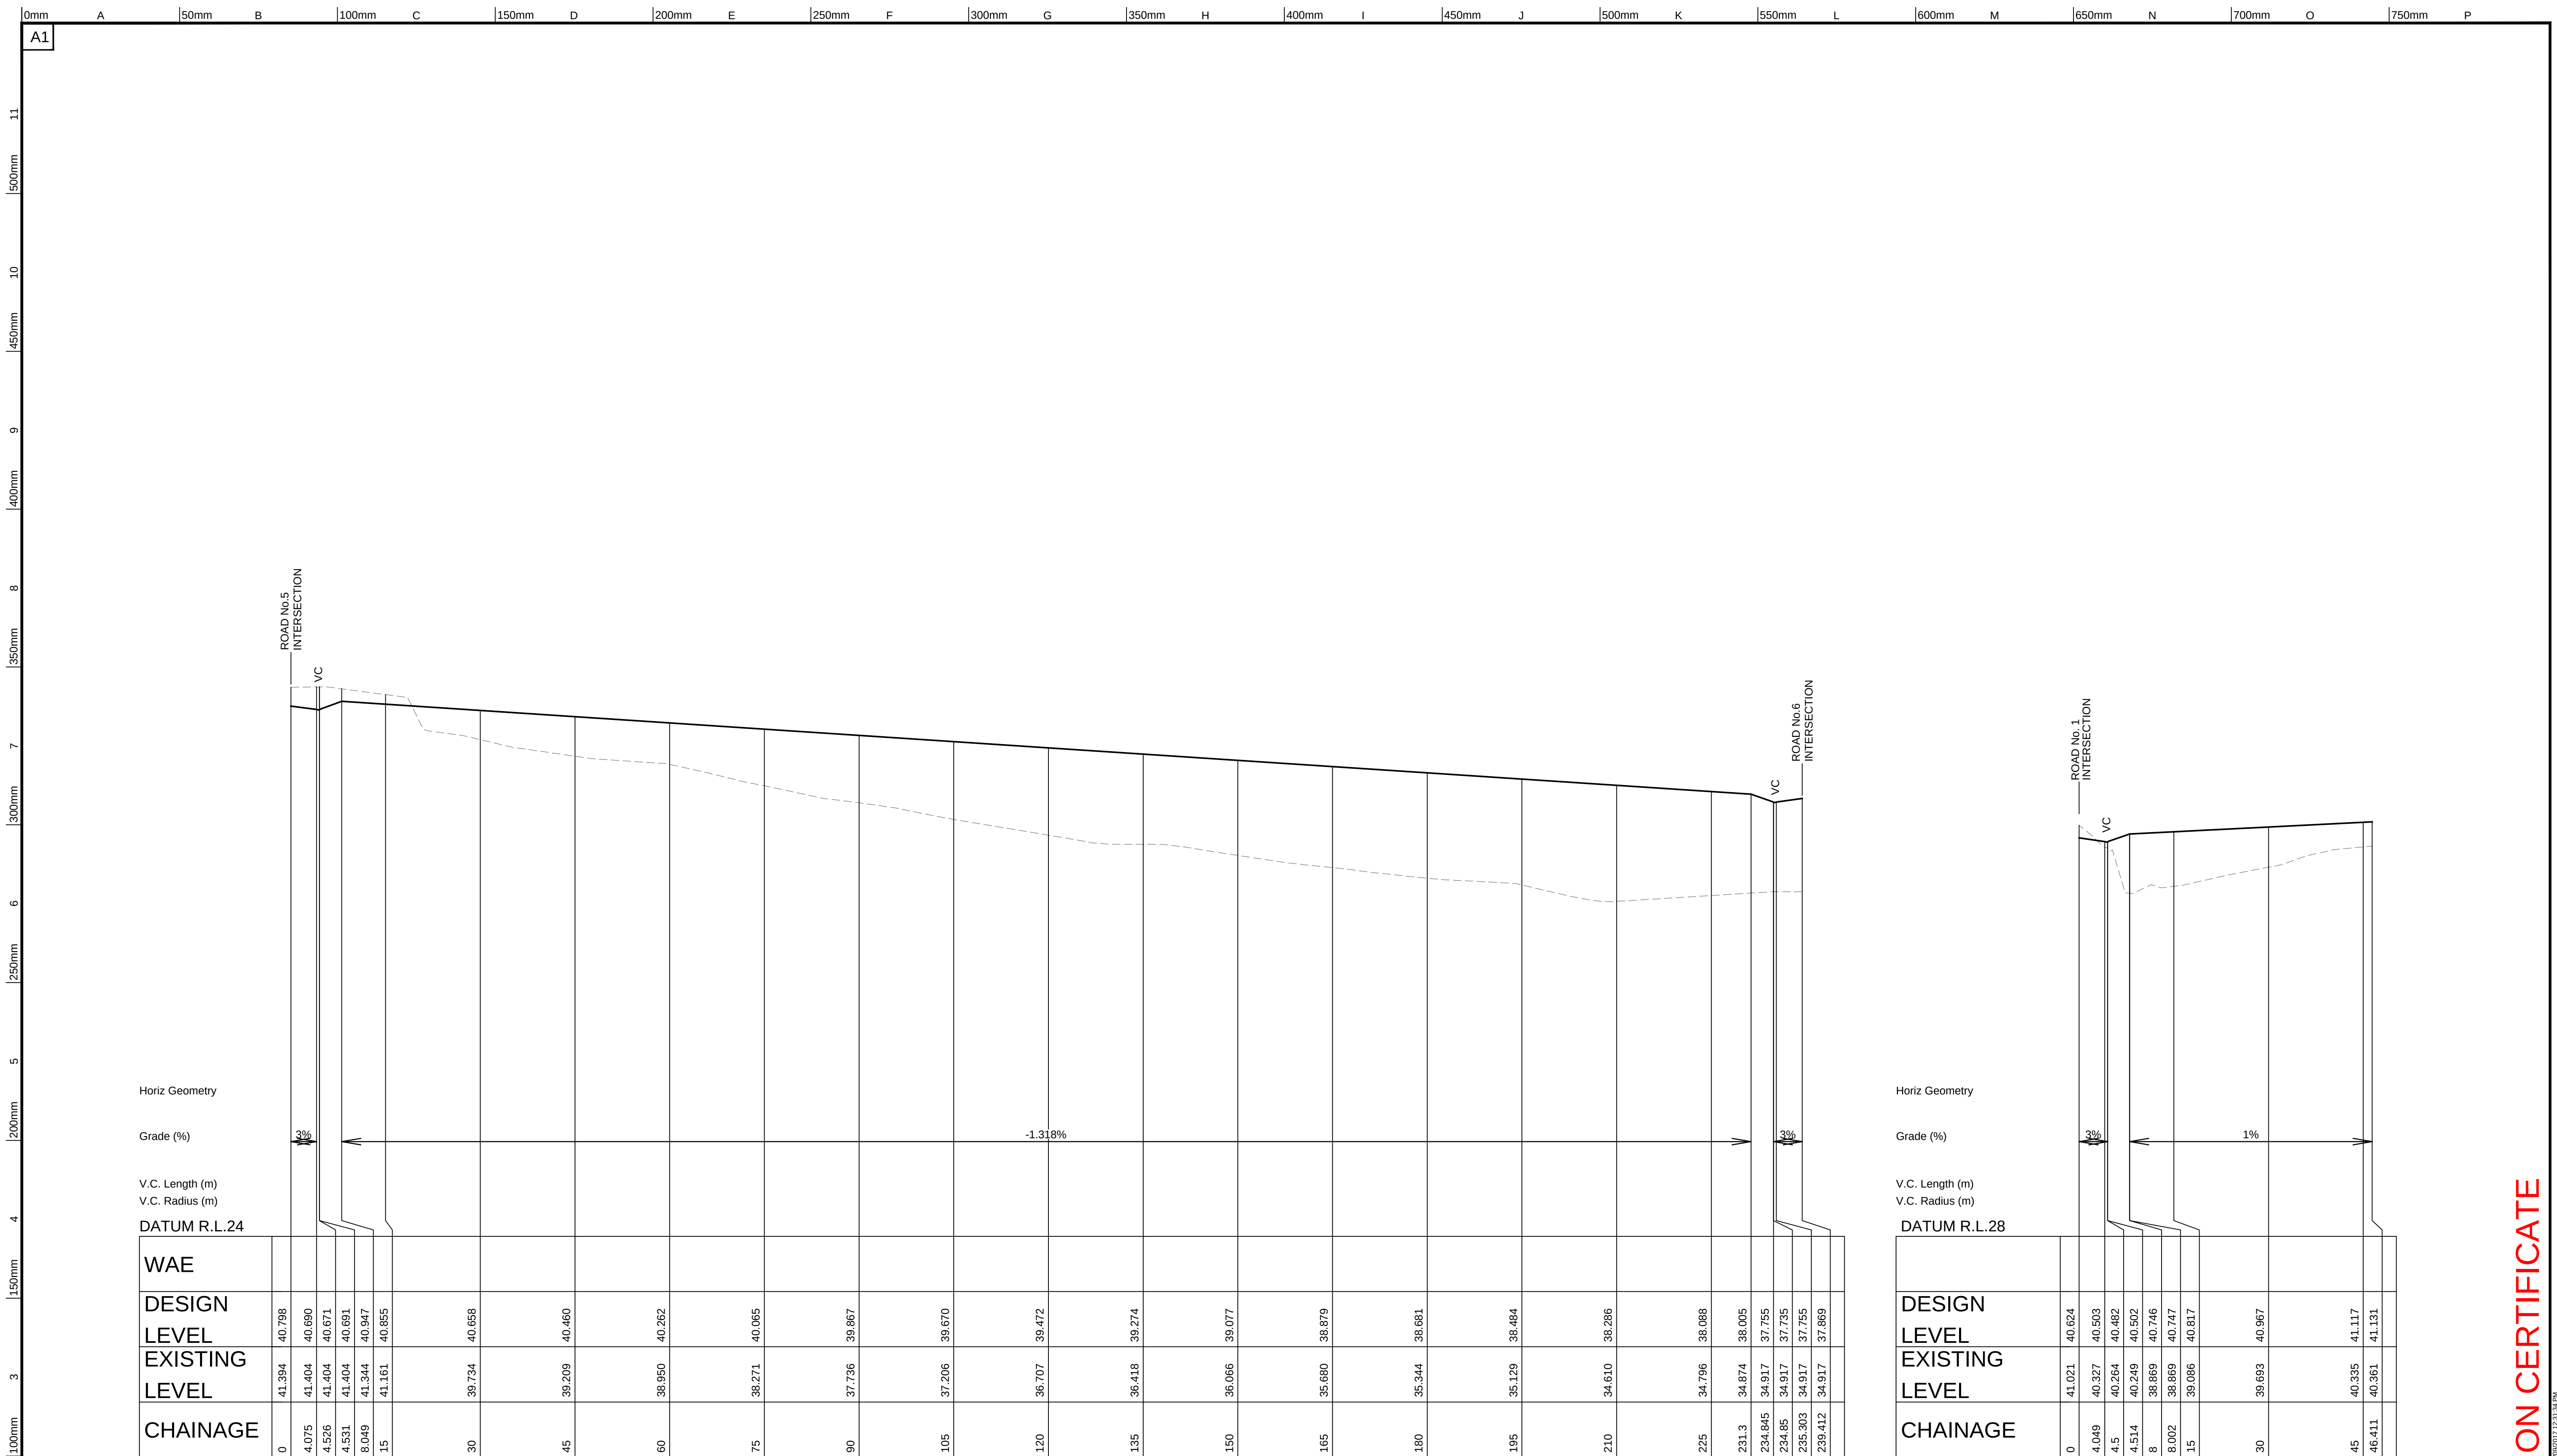


LONGITUDINAL SECTION - ACCESSWAY No. 1



HORIZONTAL SCALE - 1:500
VERTICAL SCALE - 1:100


LONGITUDINAL SECTION - ACCESSWAY No. 2

HORIZONTAL SCALE - 1:500
VERTICAL SCALE - 1:100

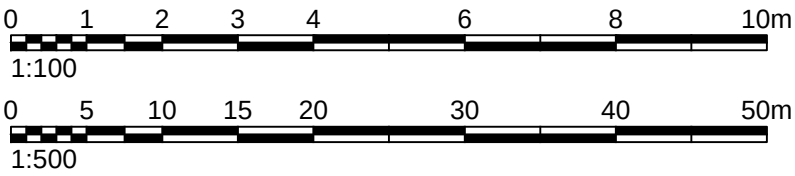




1 2 

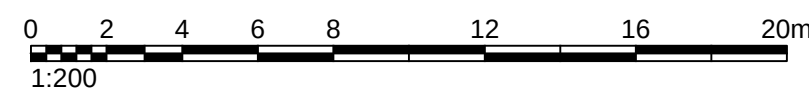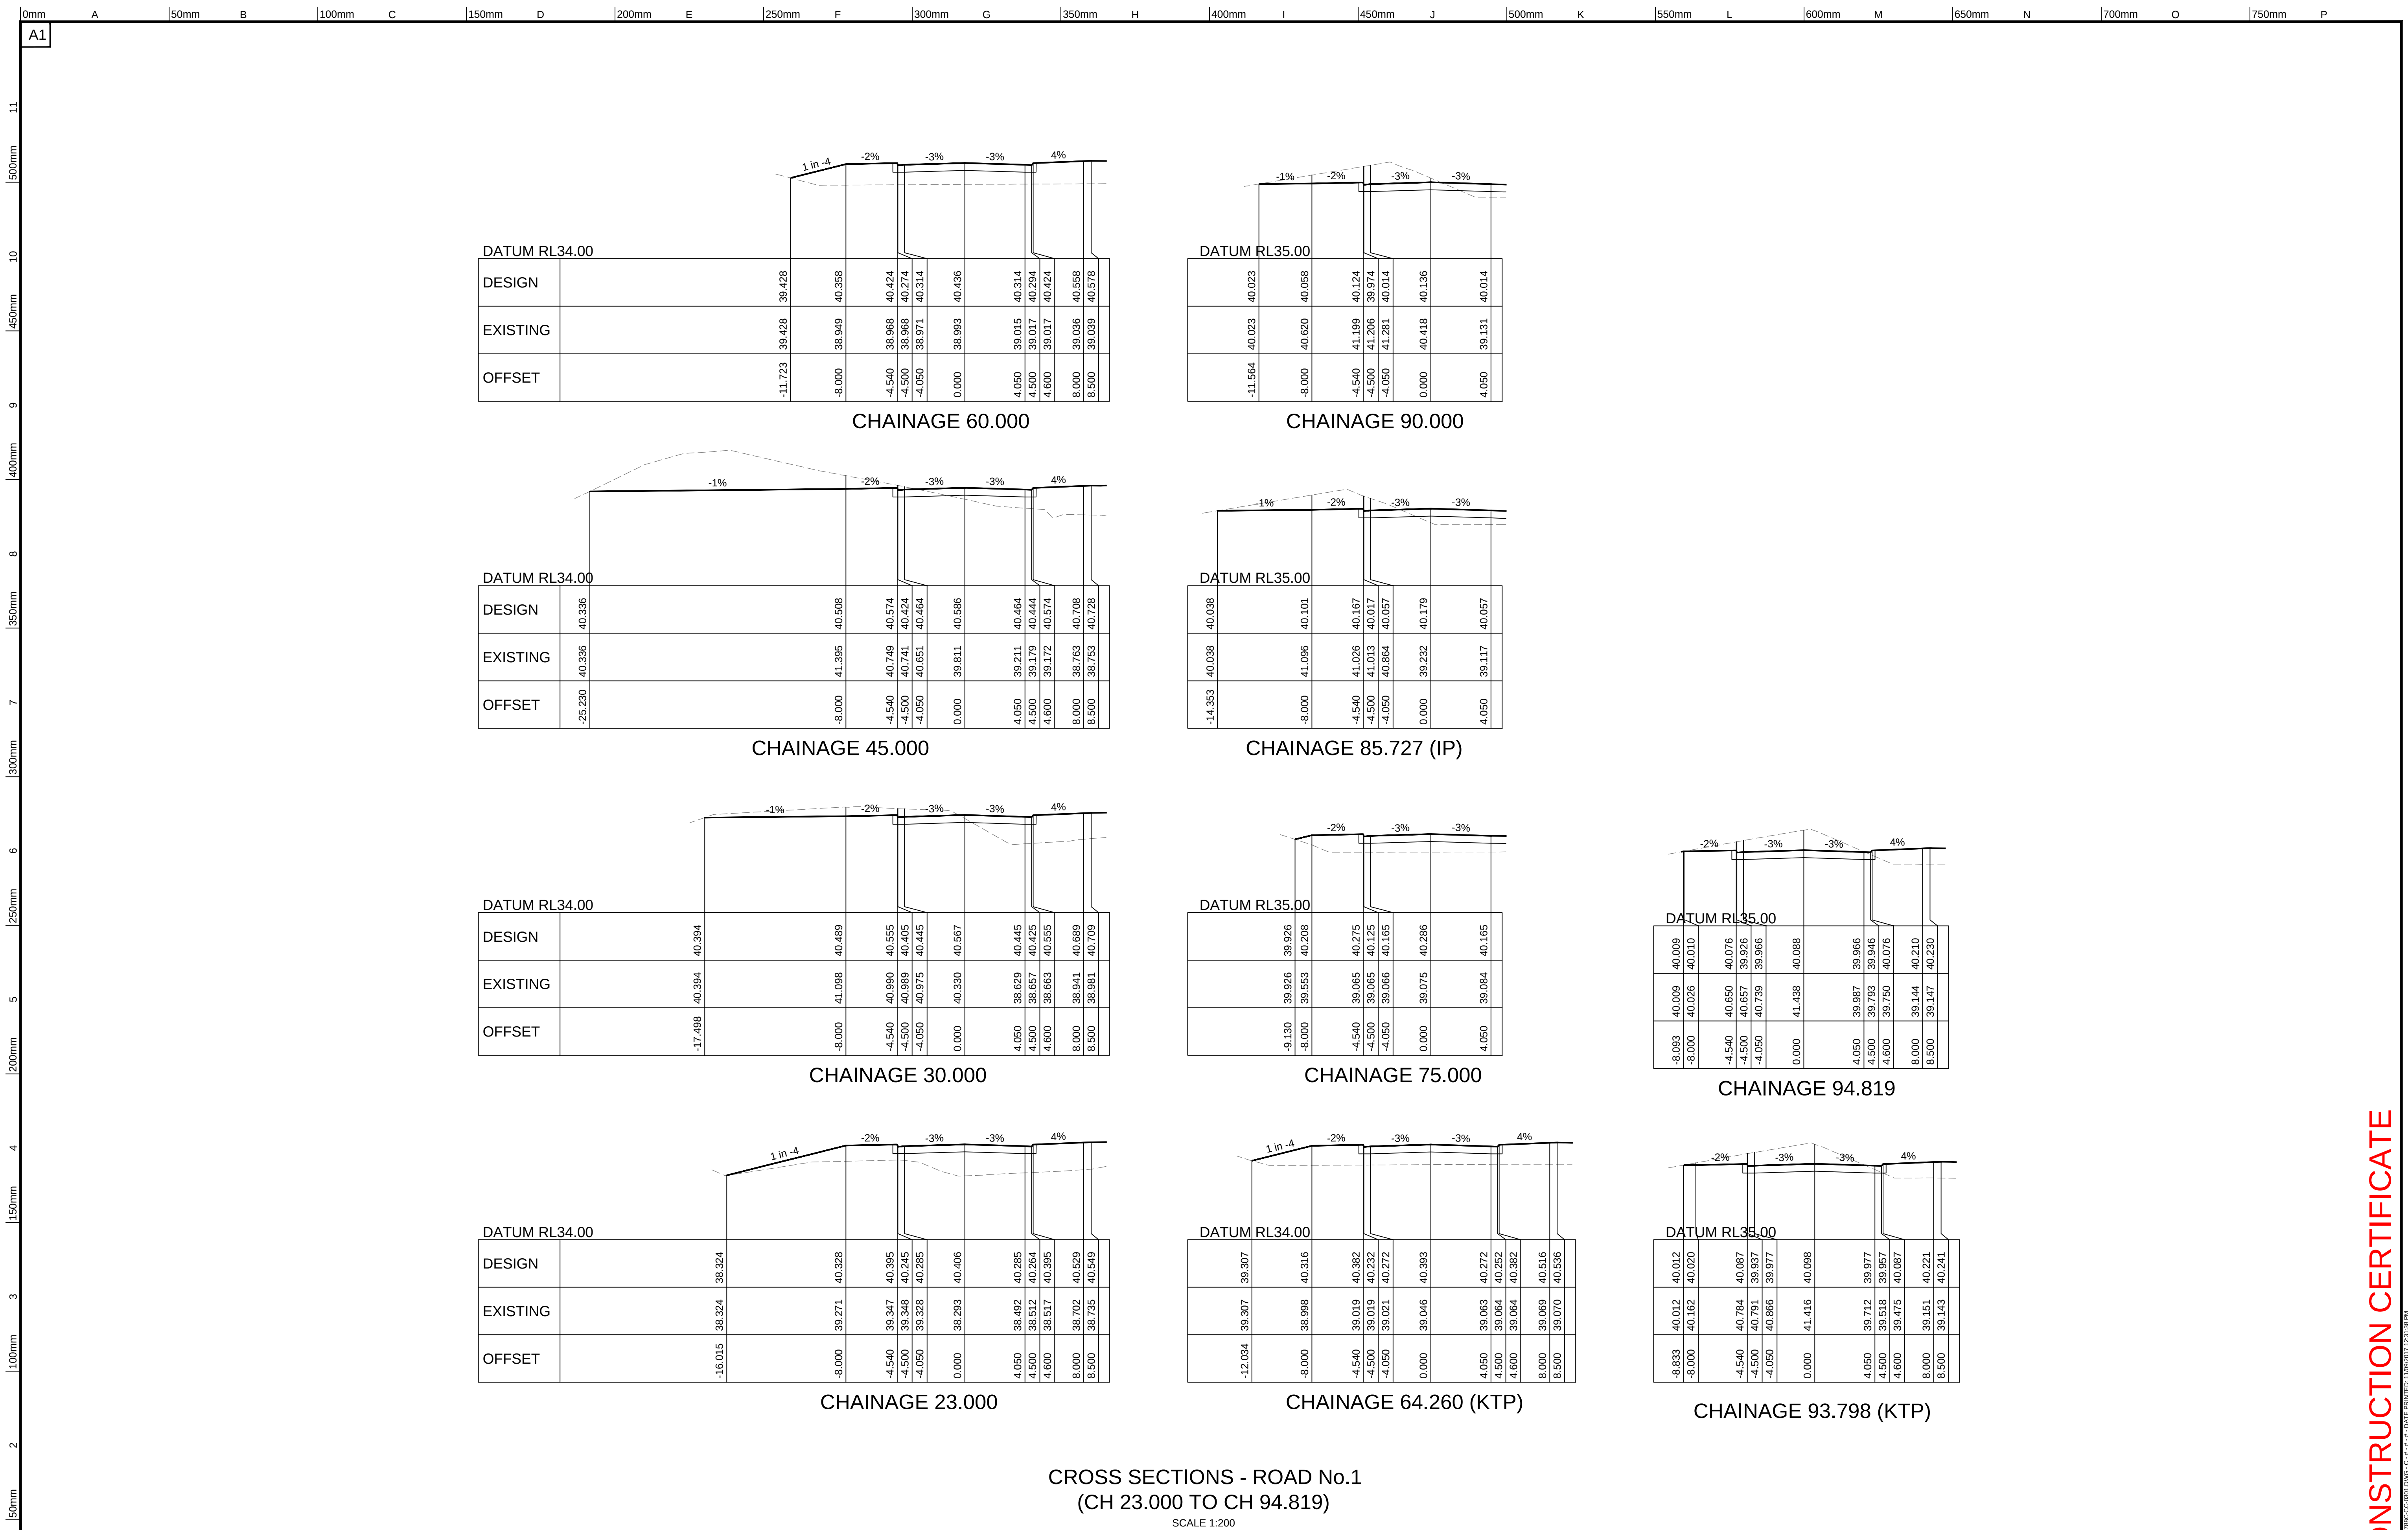


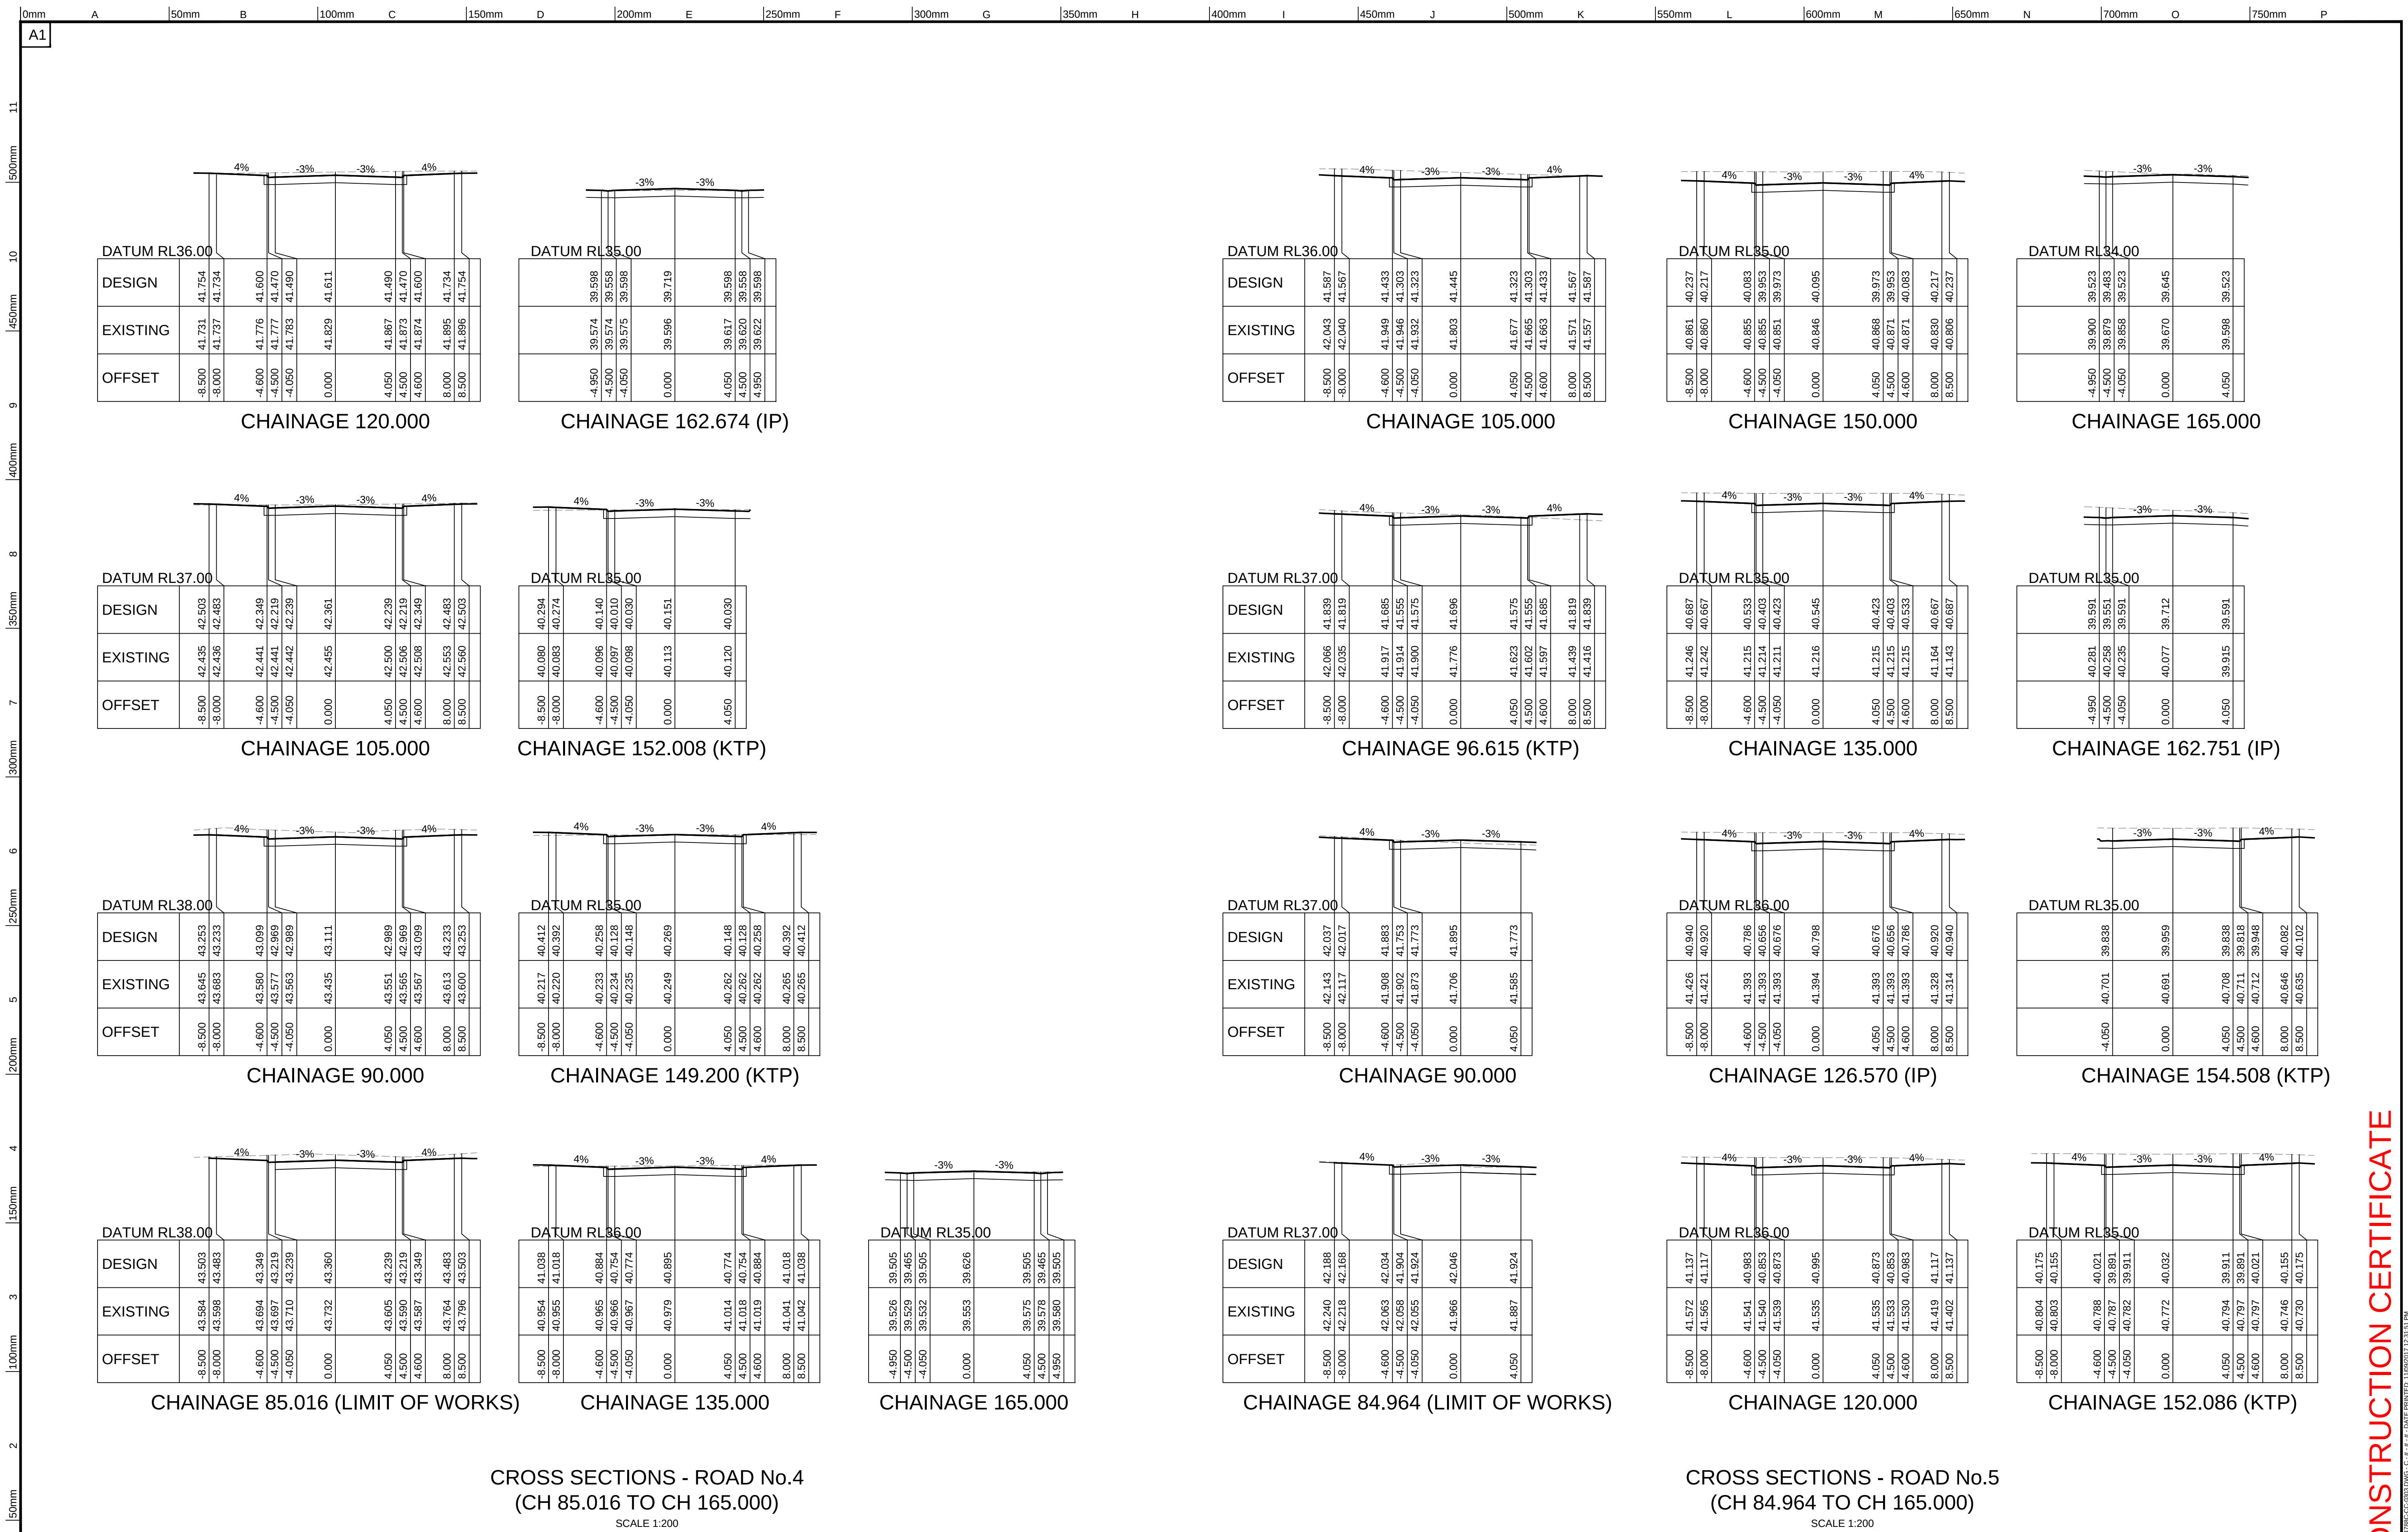


1 2 

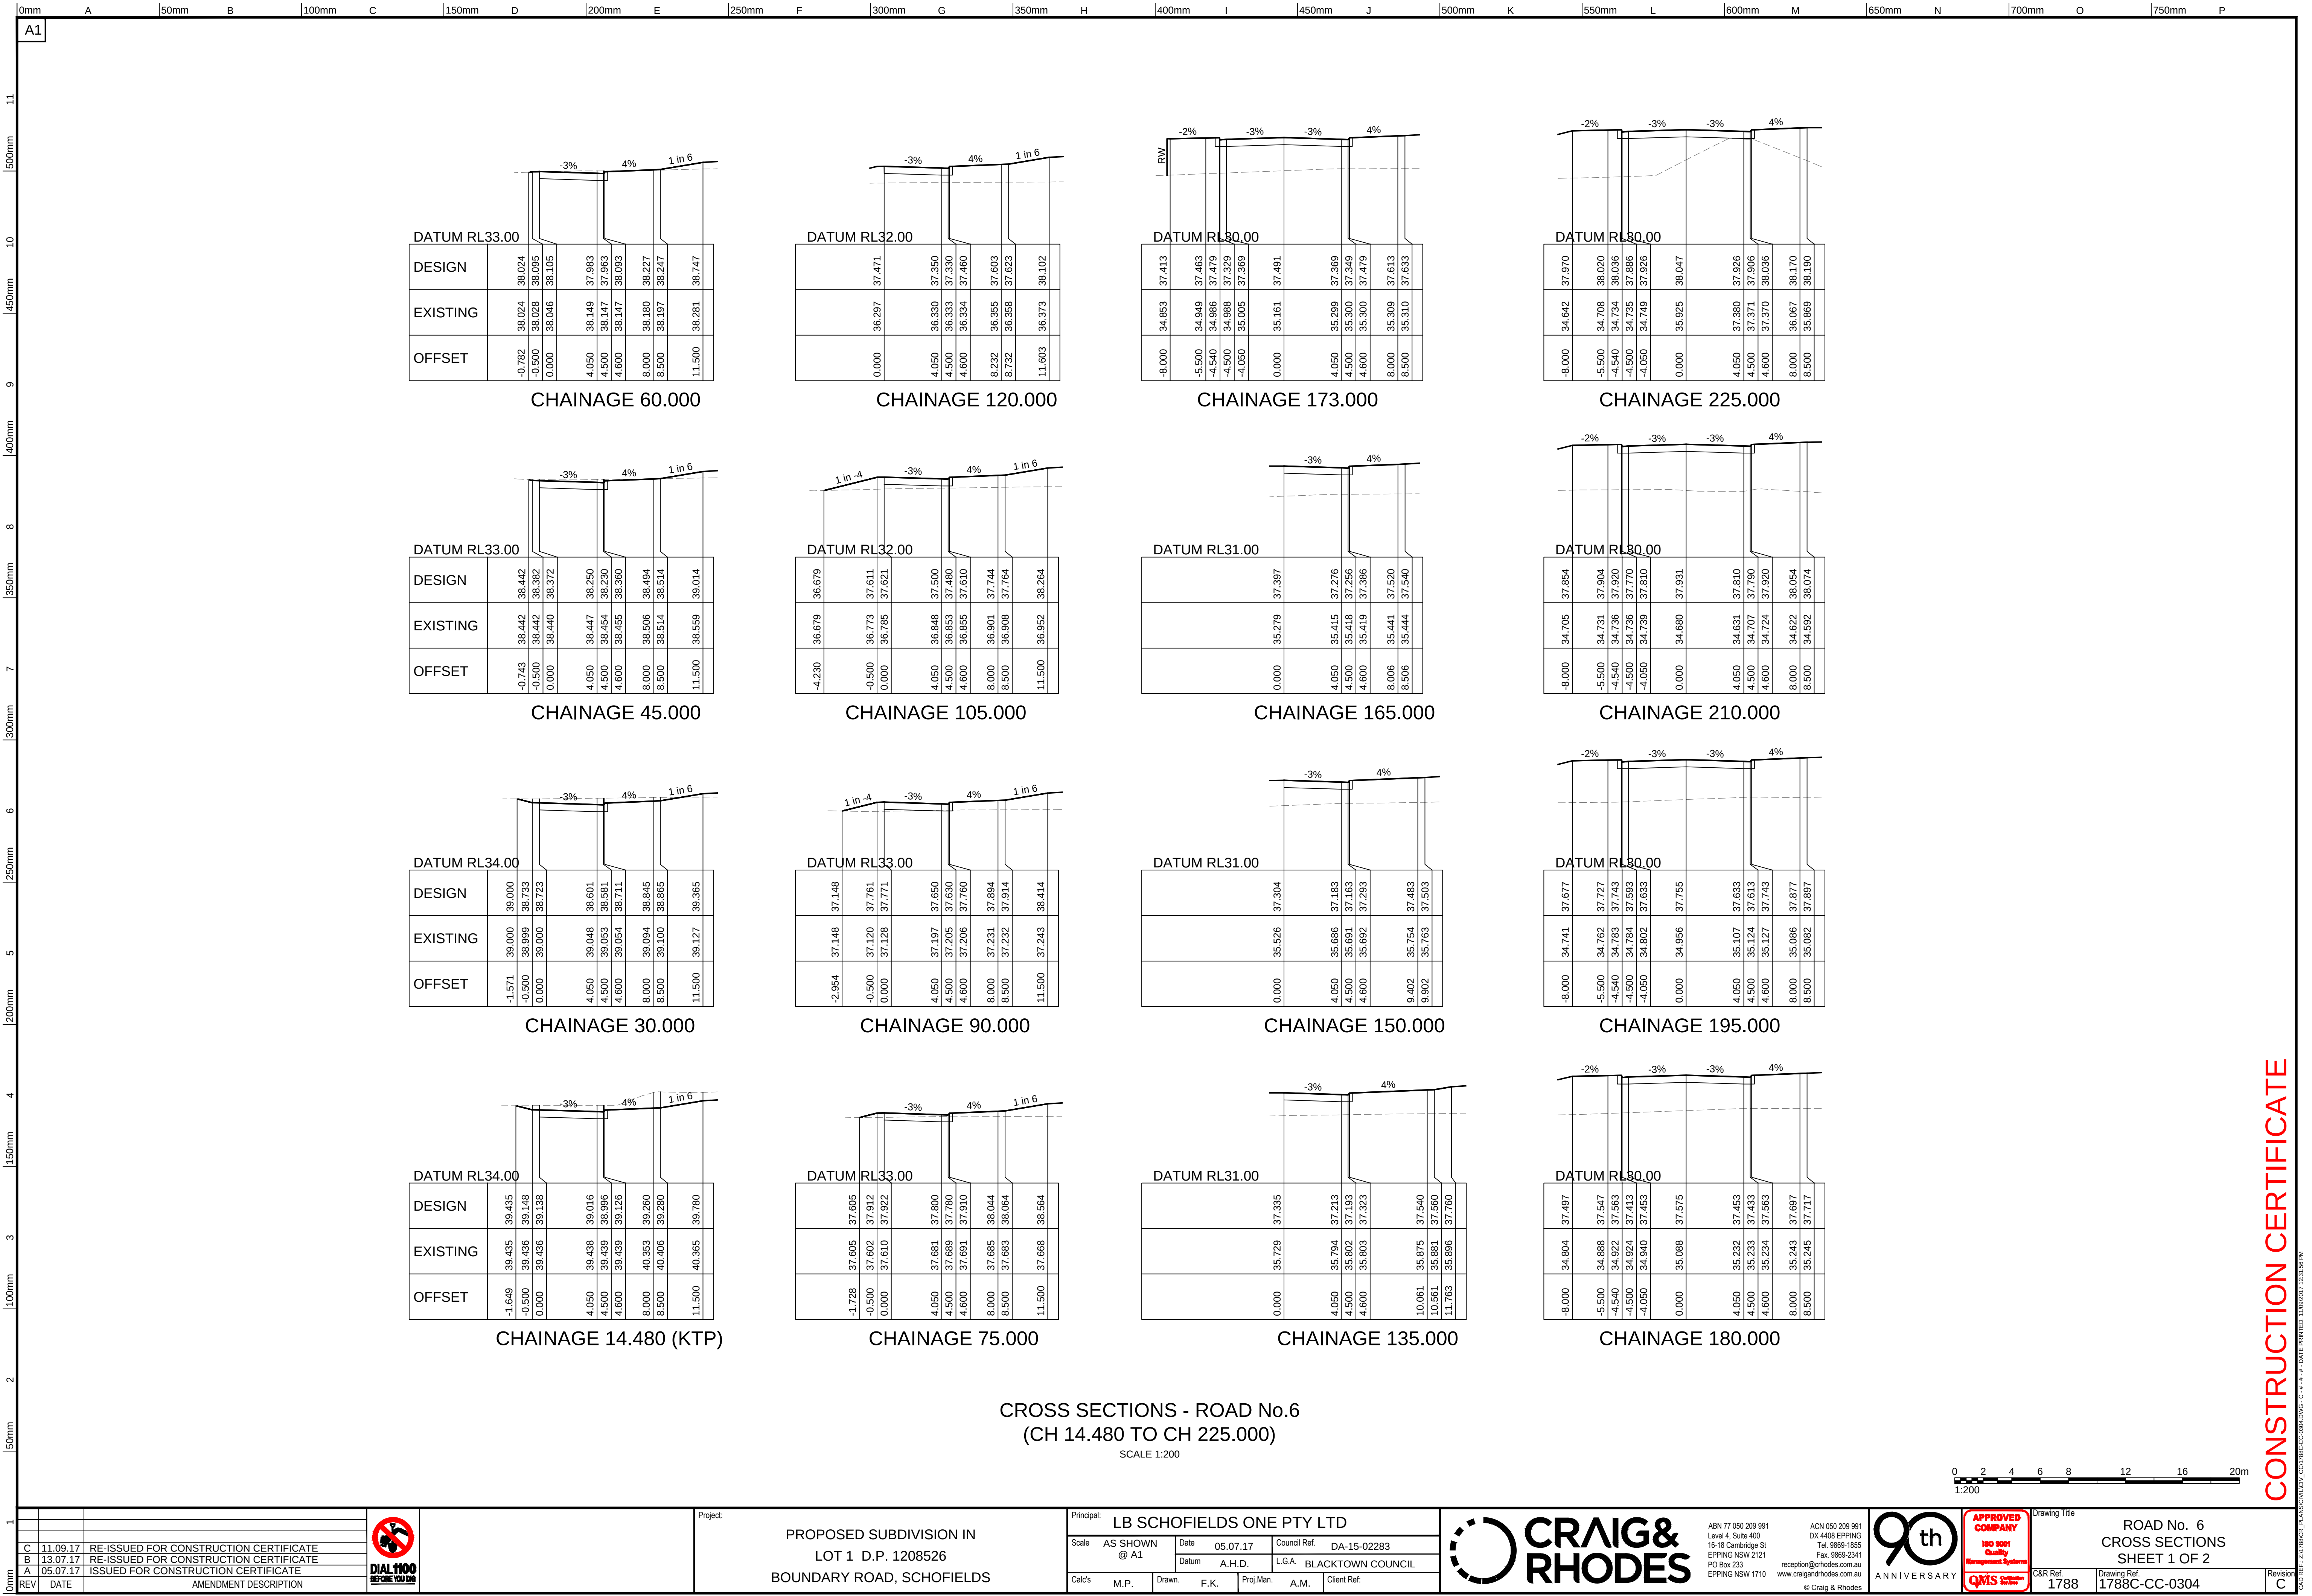

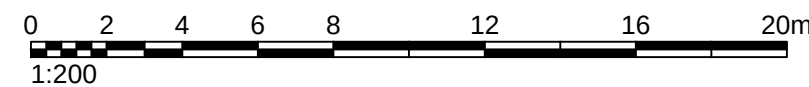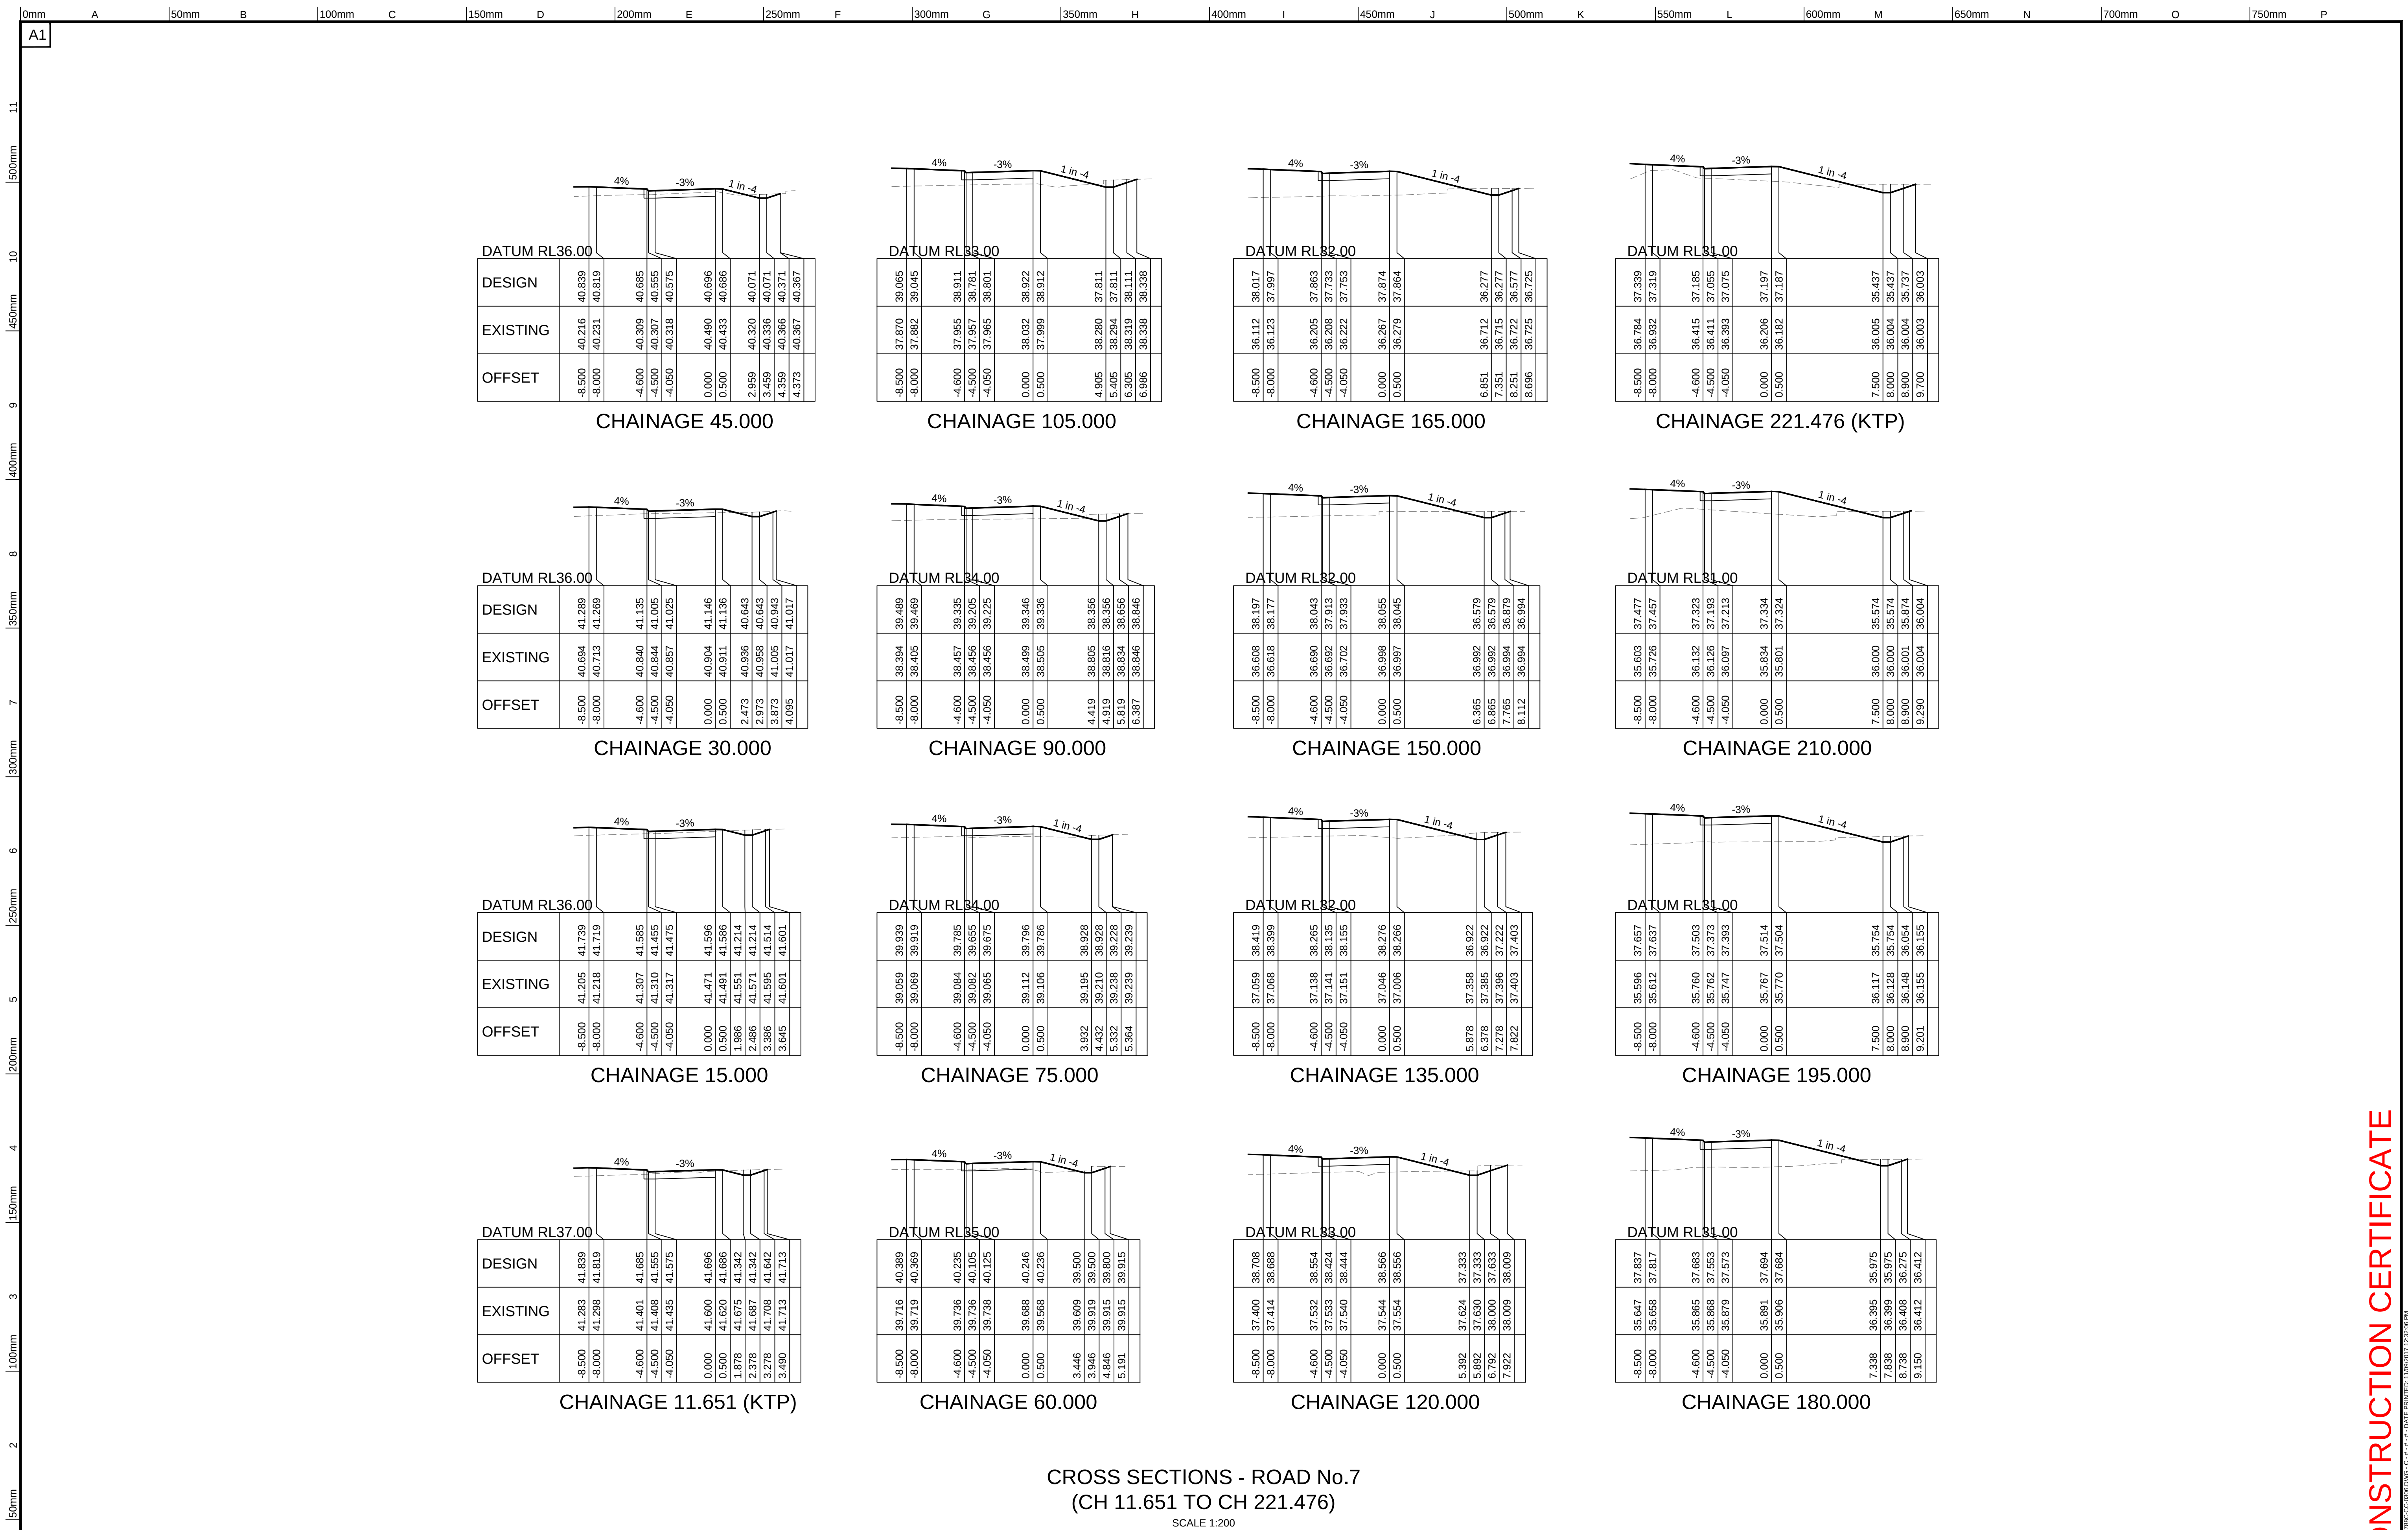


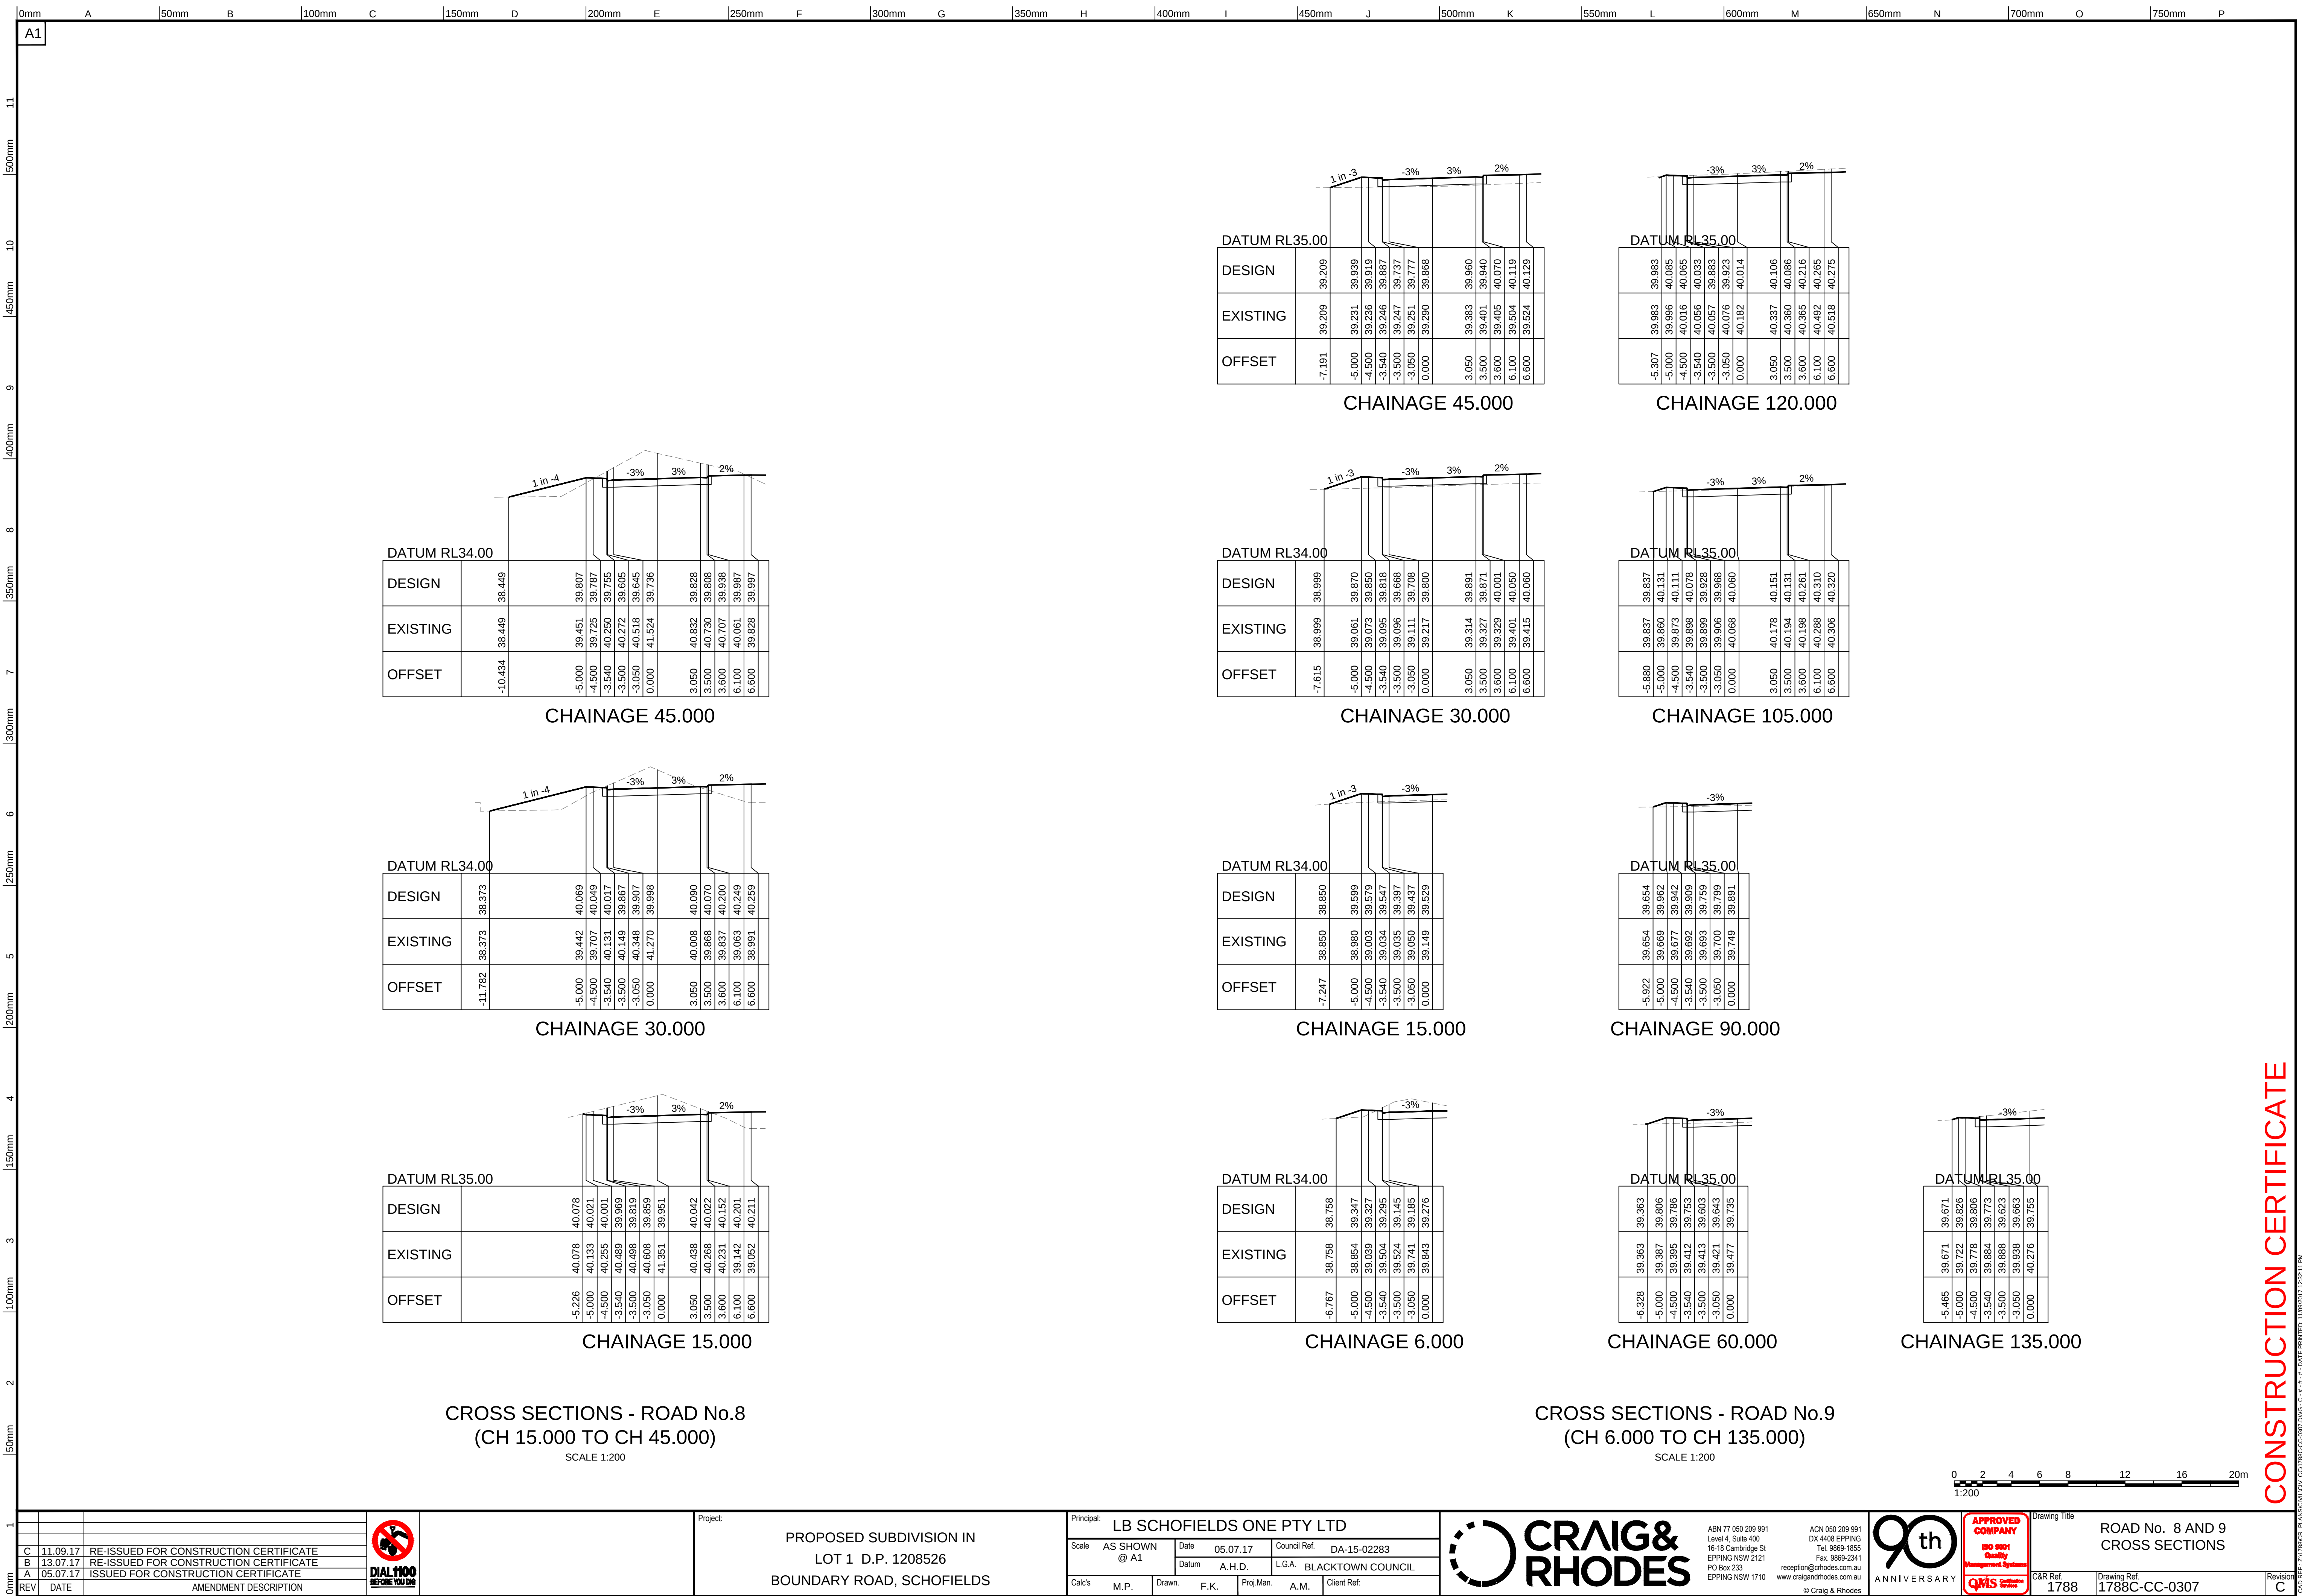

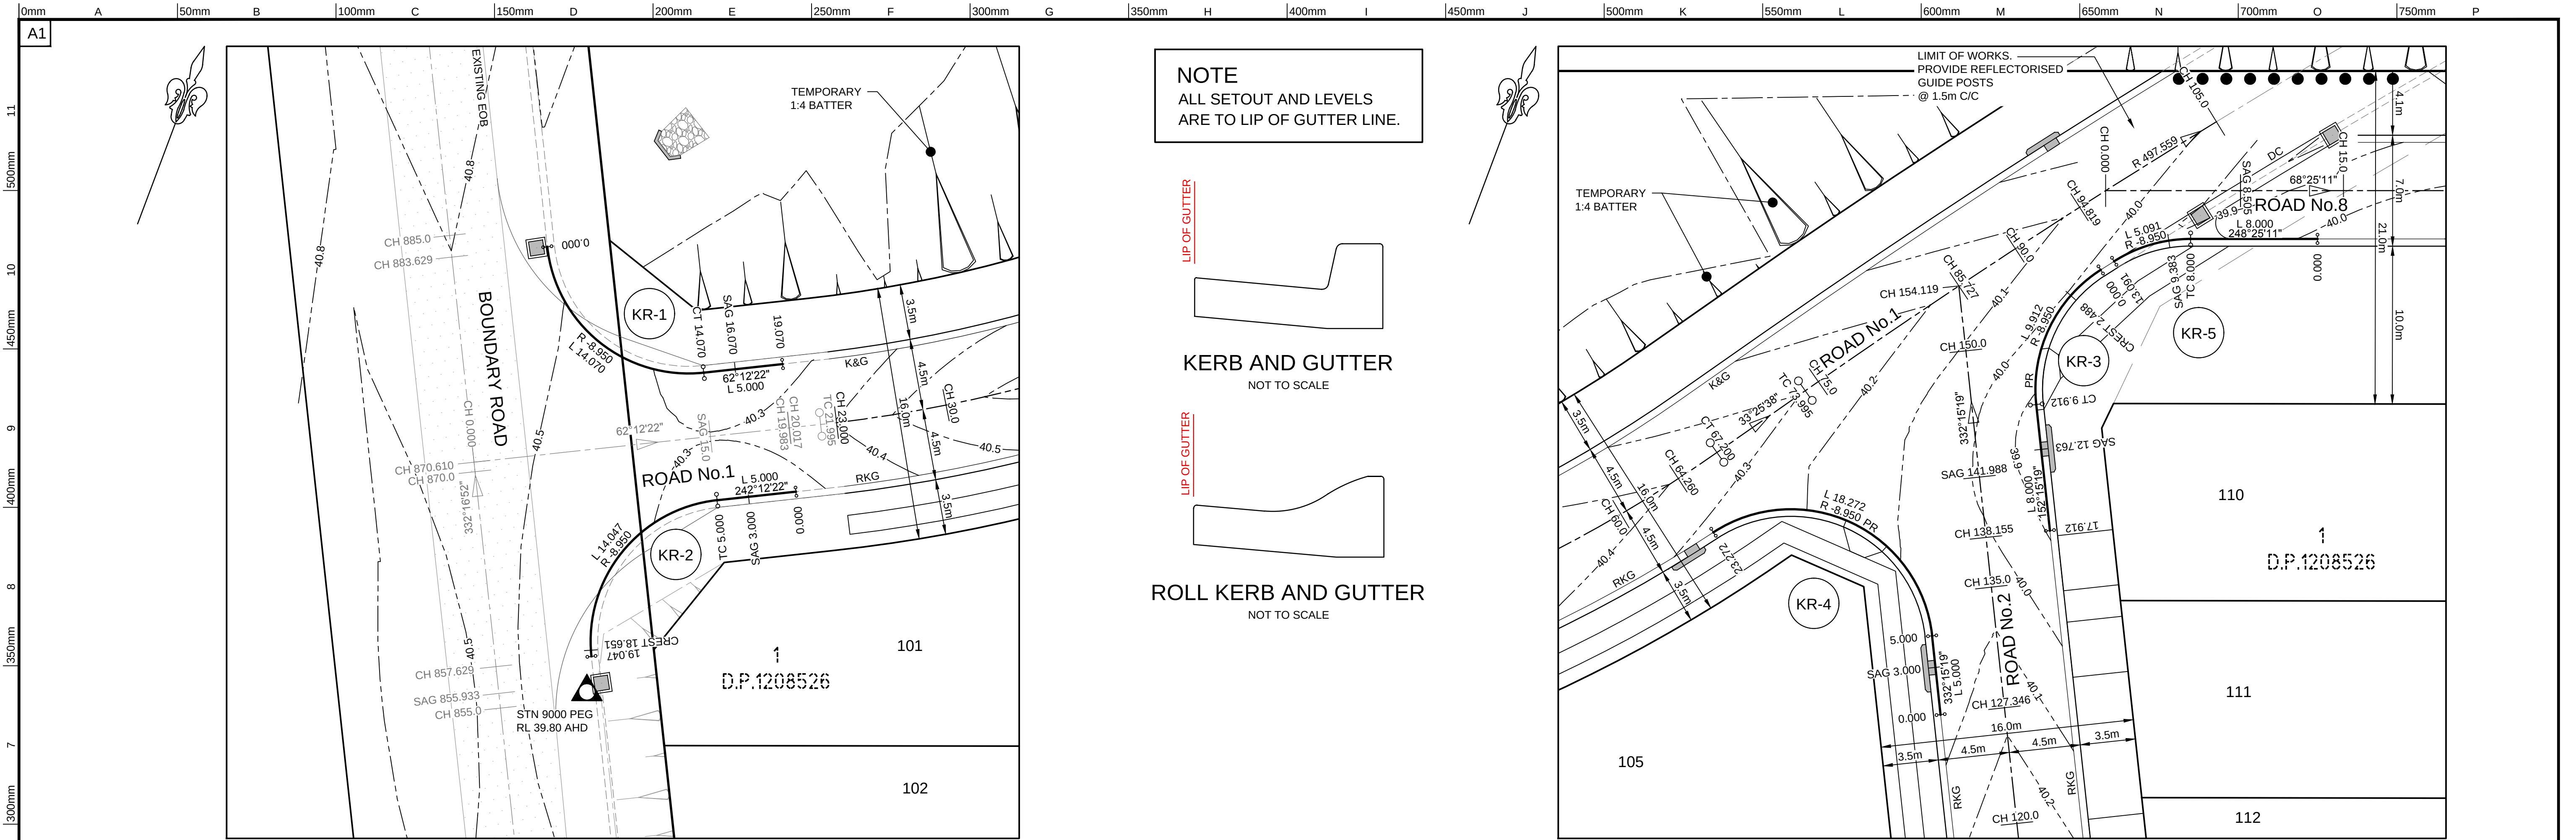


KR 1 & 2 PLAN (ULTIMATE)
SCALE 1:200


KR 3, 4 & 5 PLAN
SCALE 1:200

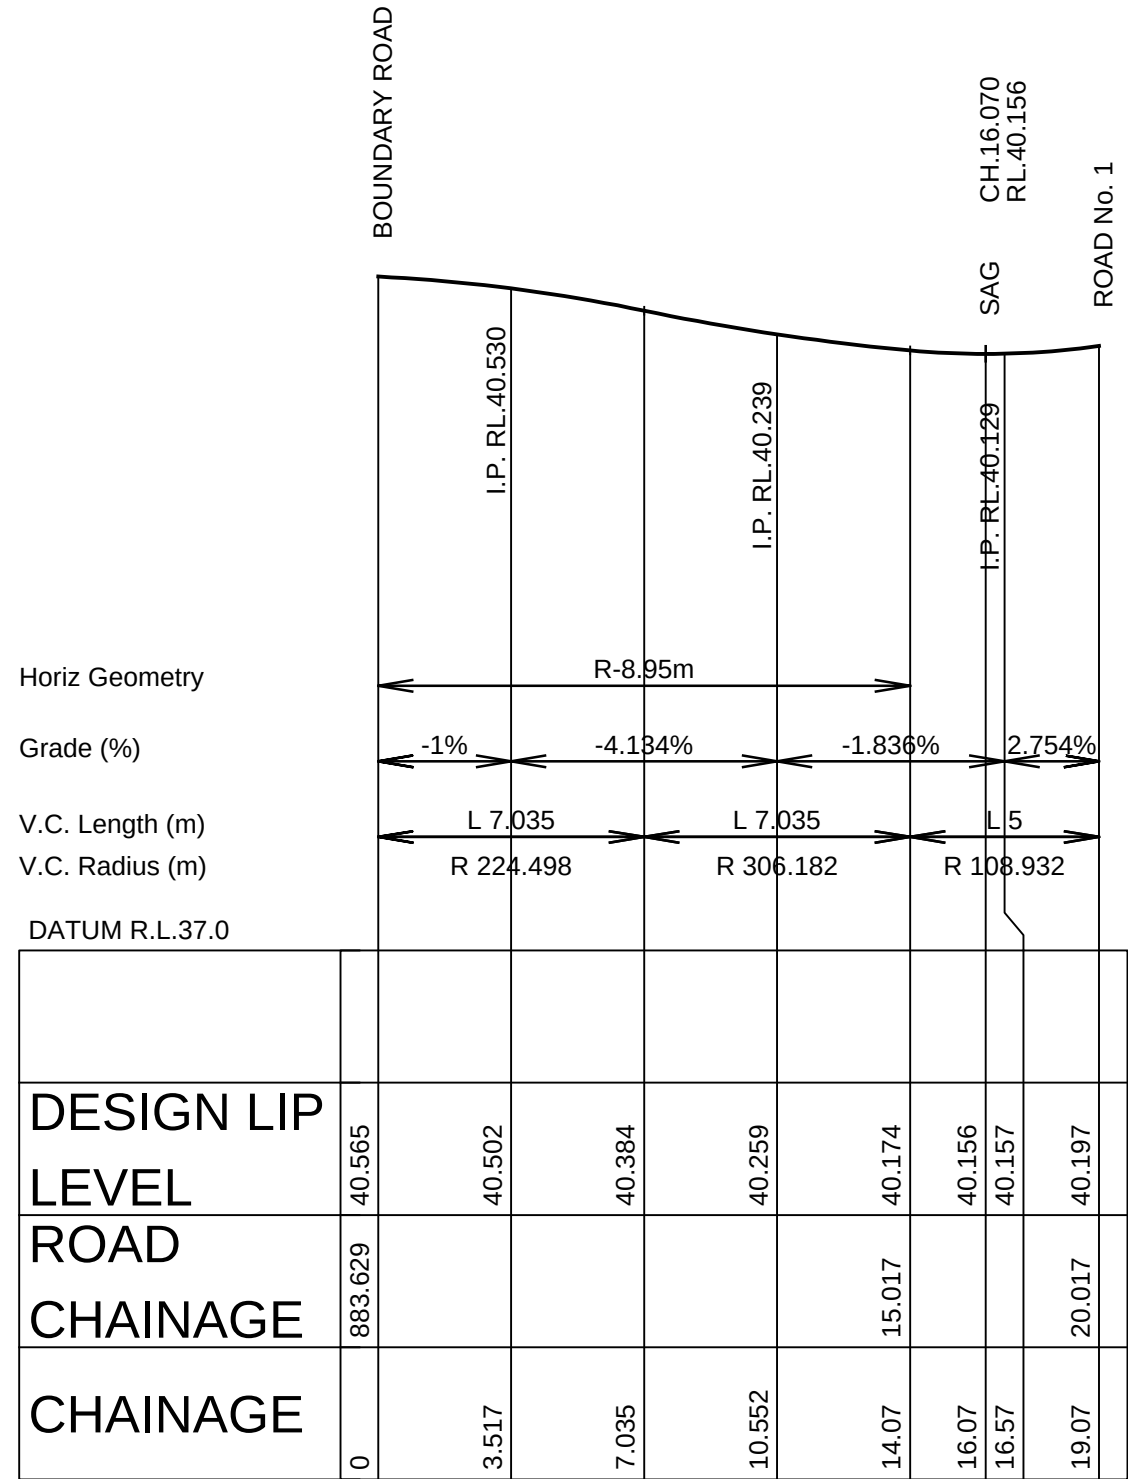


KR No. 1 (ULTIMATE)
HORIZONTAL SCALE - 1:200
VERTICAL SCALE - 1:40

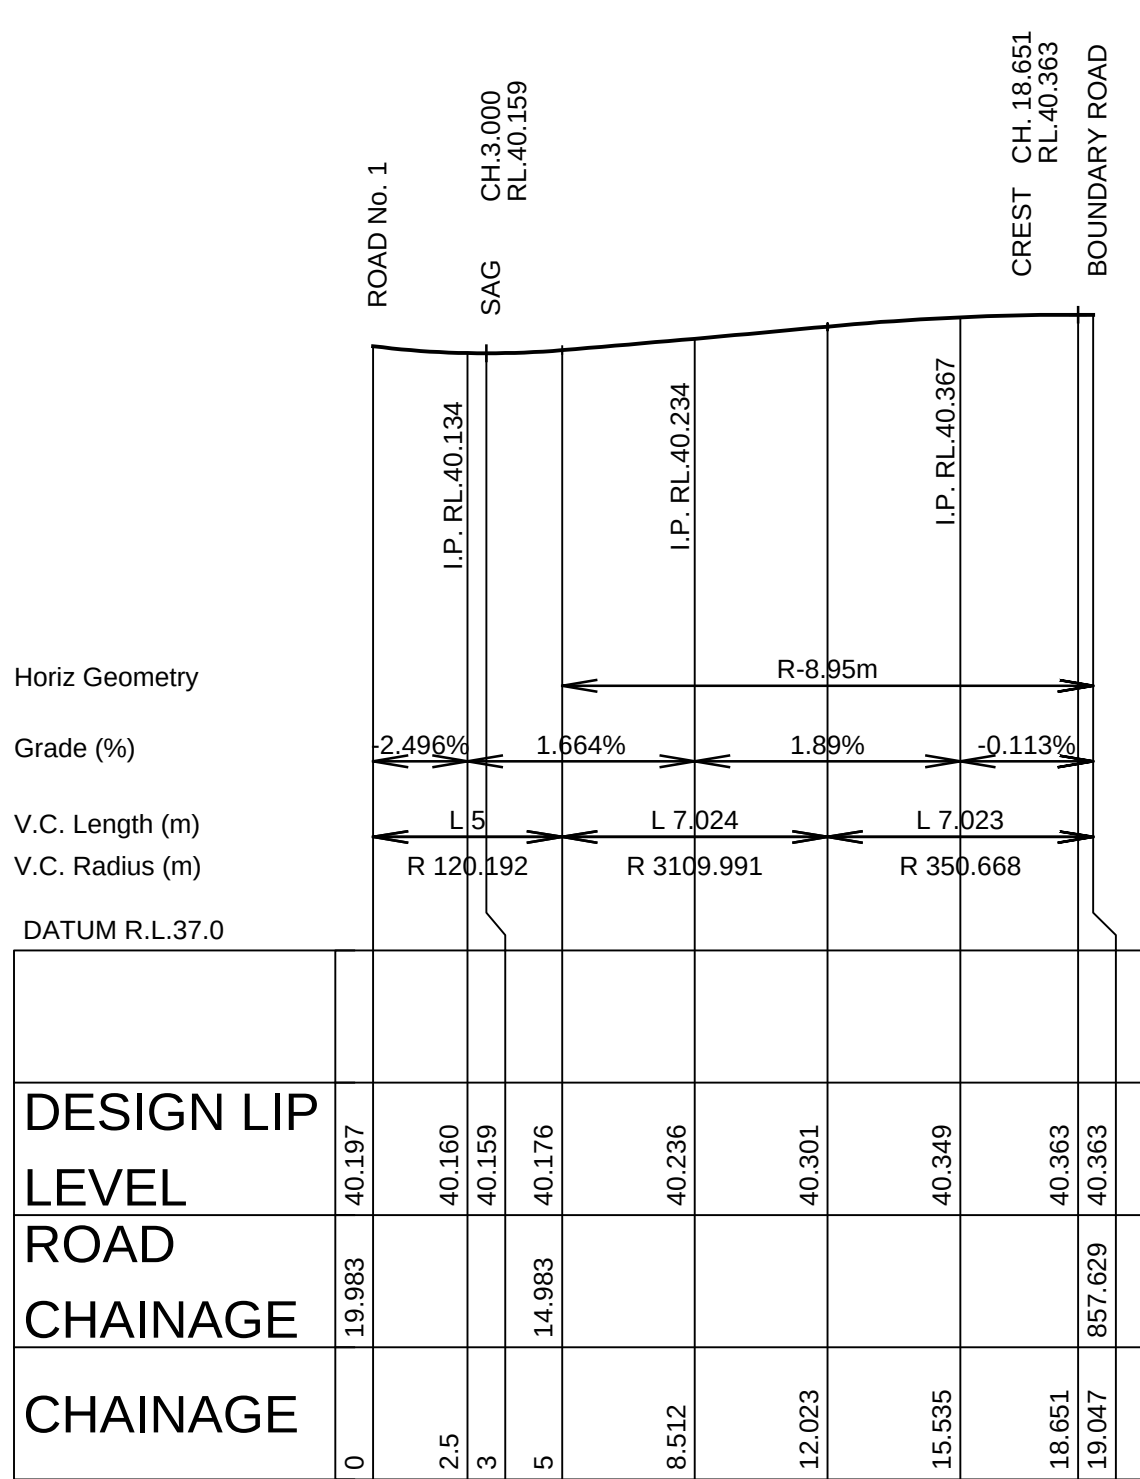


KR No. 2 (ULTIMATE)
HORIZONTAL SCALE - 1:200
VERTICAL SCALE - 1:40

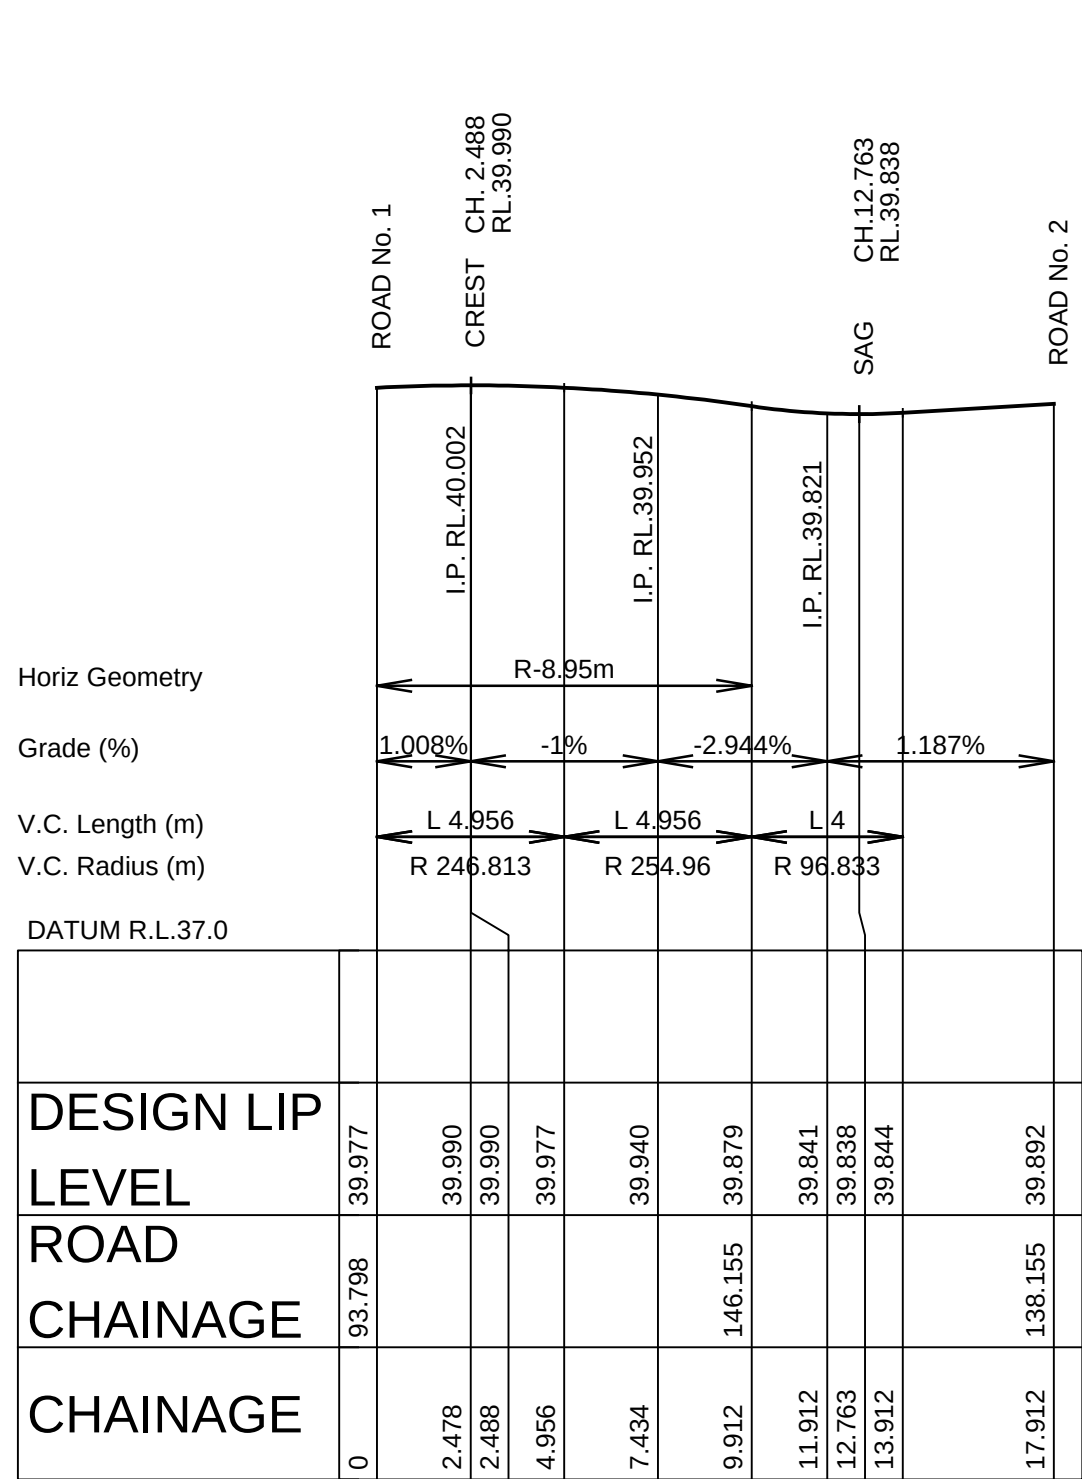


KR No. 3
HORIZONTAL SCALE - 1:200
VERTICAL SCALE - 1:40

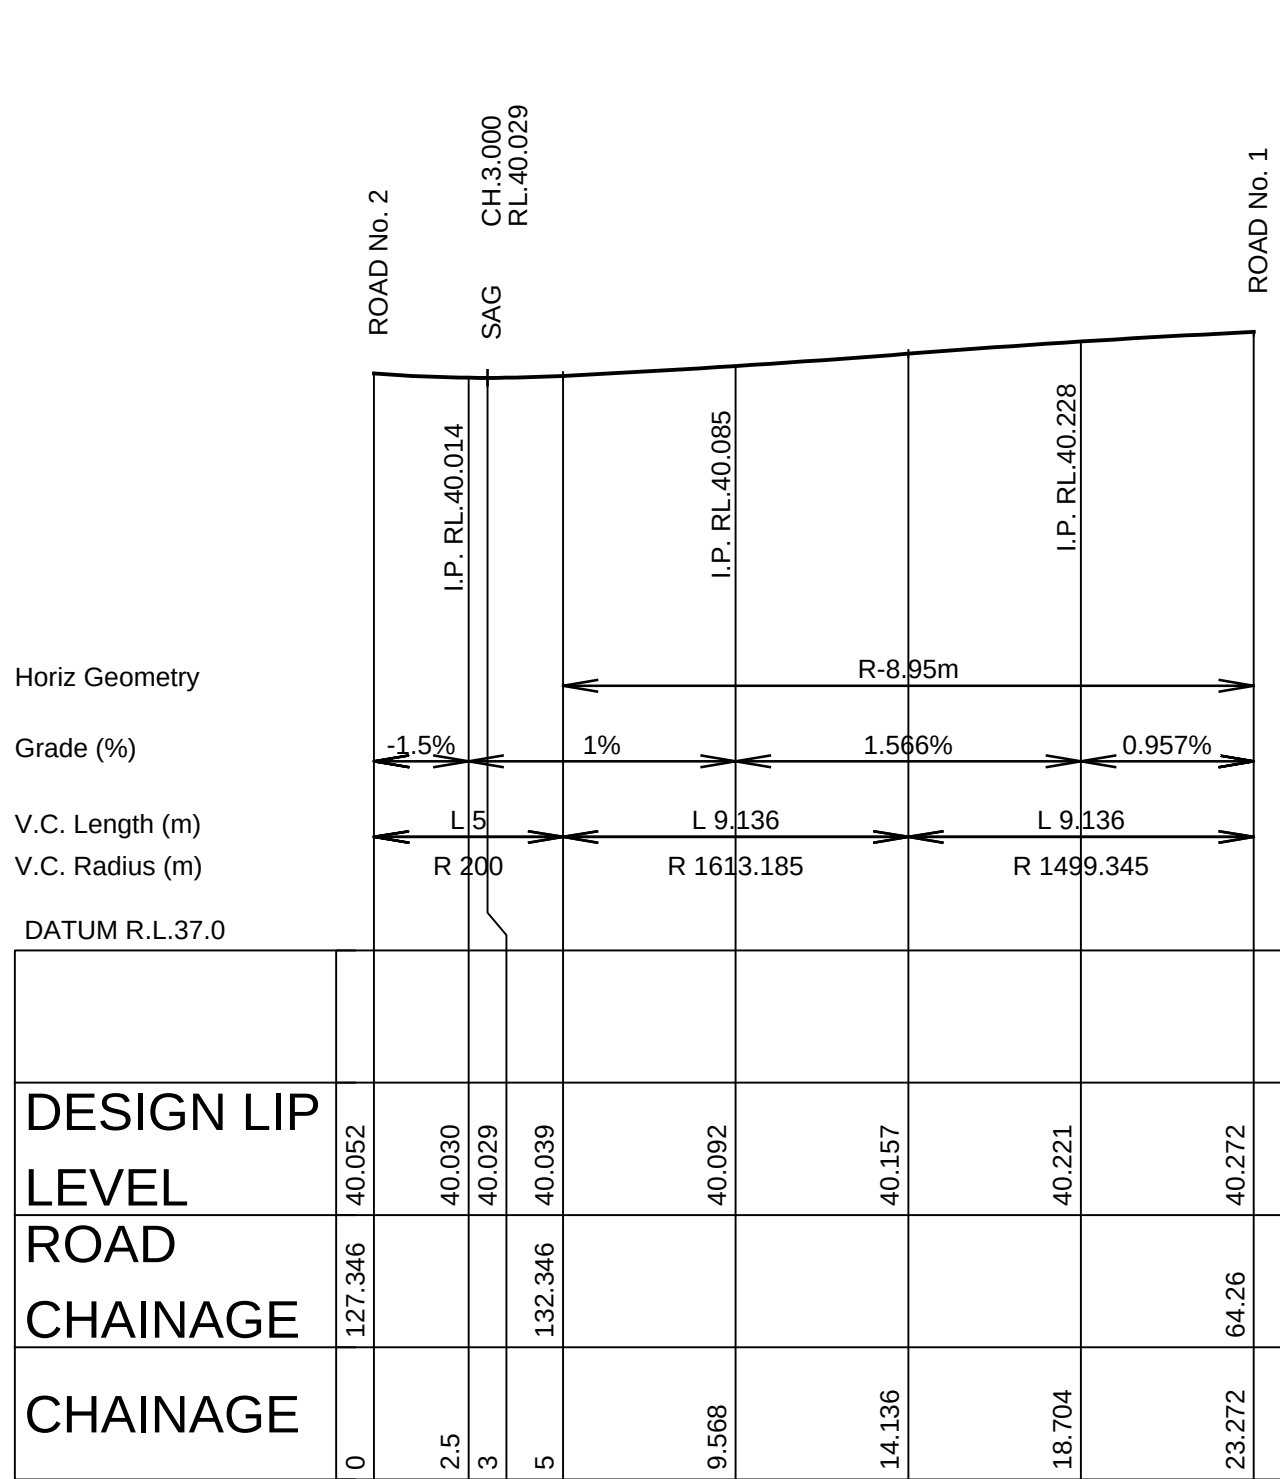


KR No. 4
HORIZONTAL SCALE - 1:200
VERTICAL SCALE - 1:40




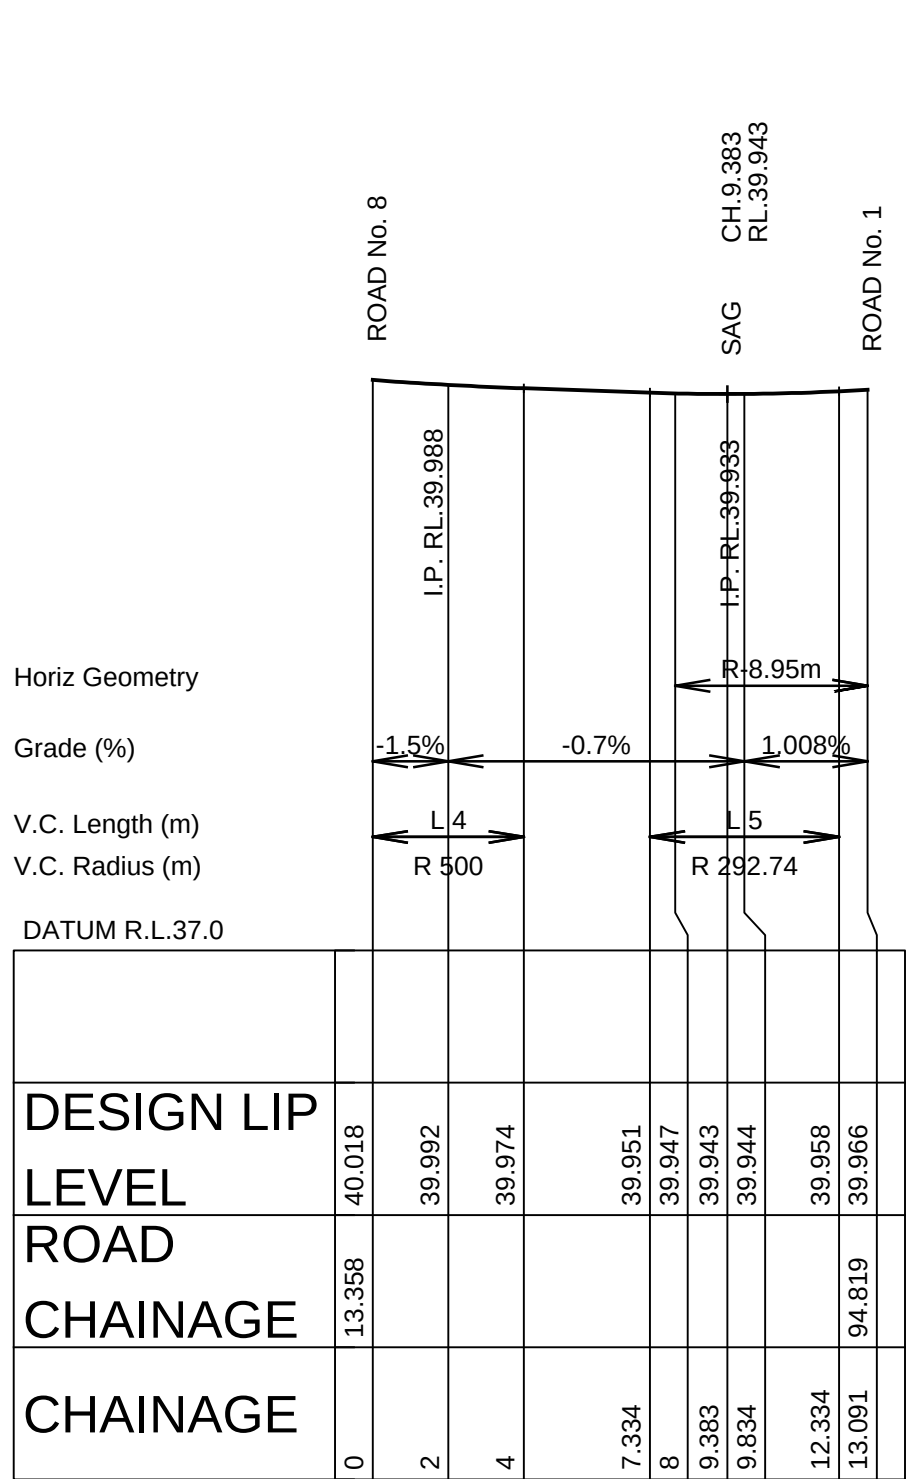


KR No. 5
HORIZONTAL SCALE - 1:200
VERTICAL SCALE - 1:40

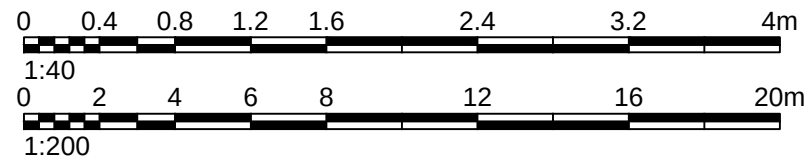

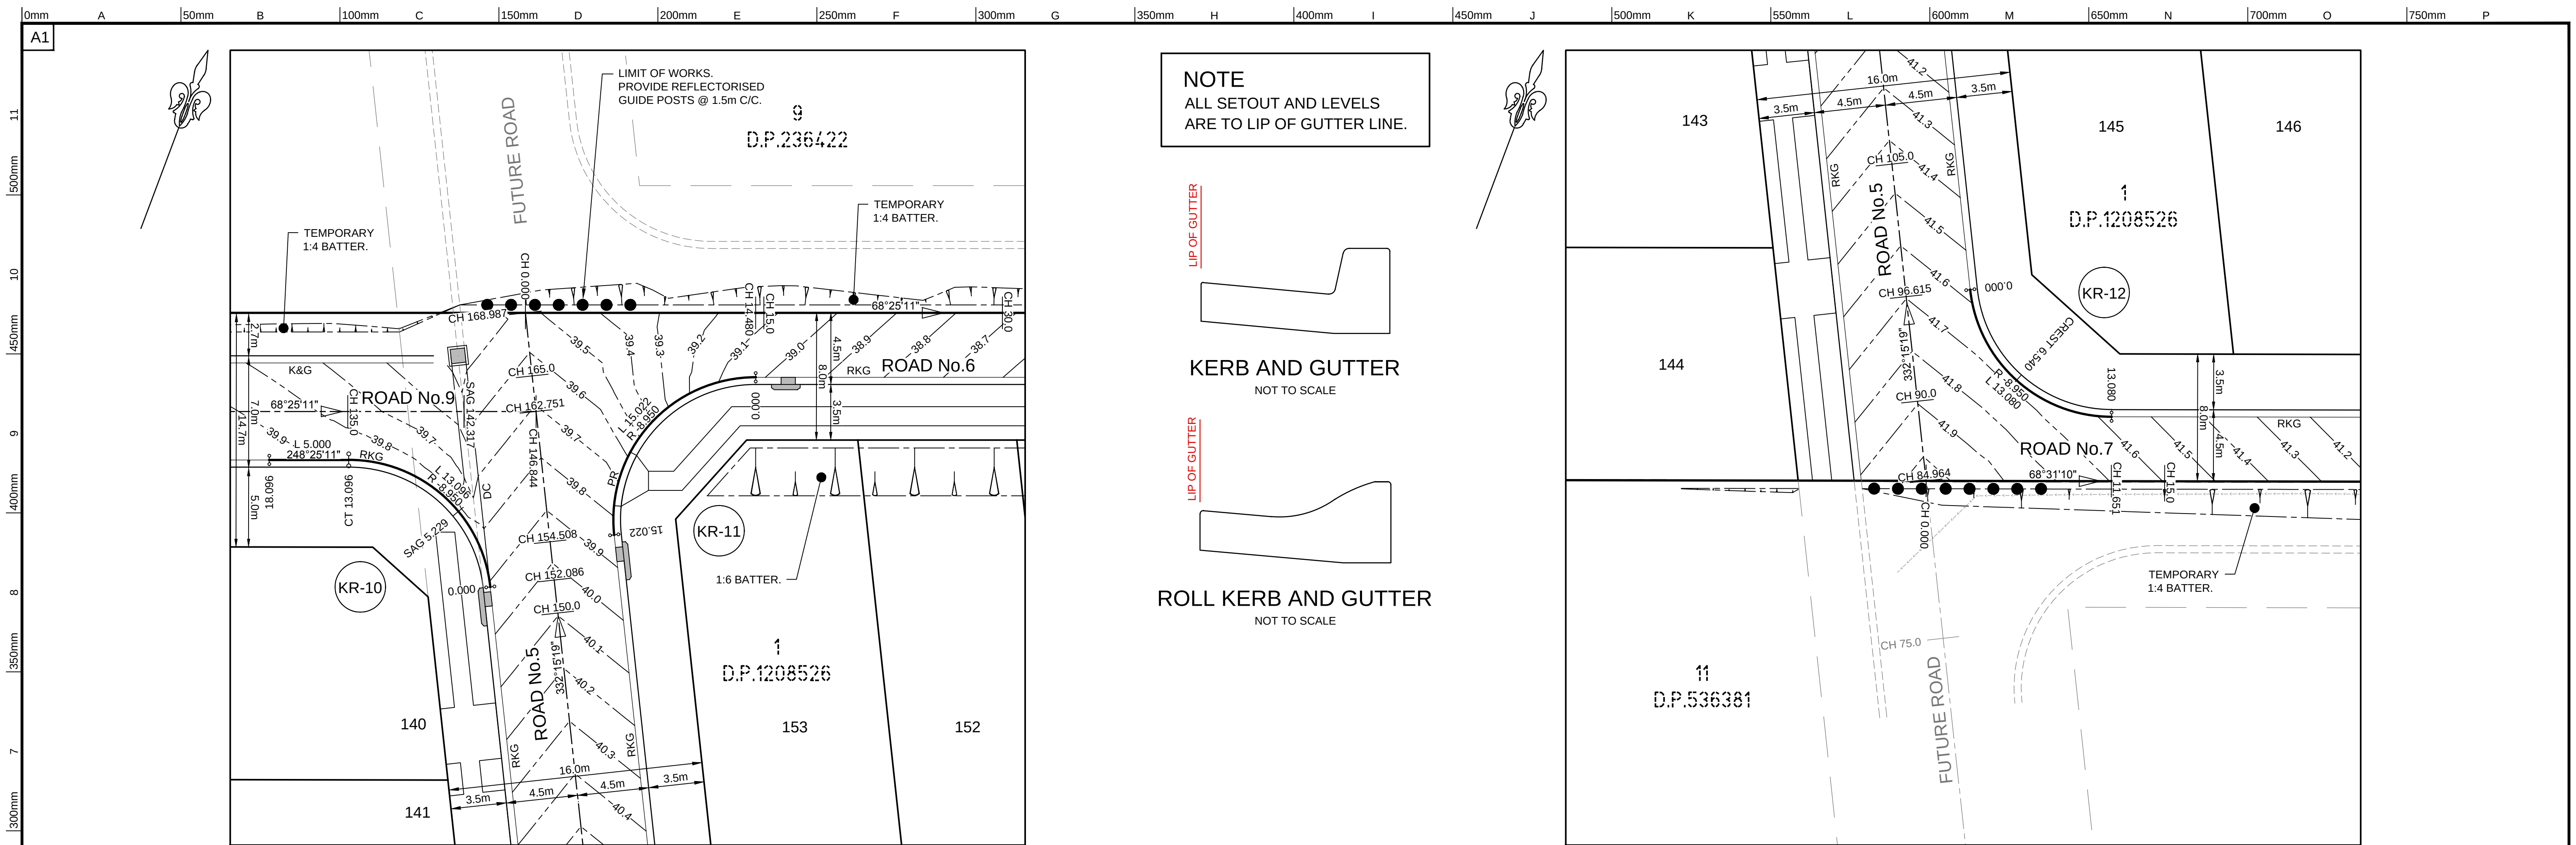


KR 10 & 11 PLAN
SCALE 1:200

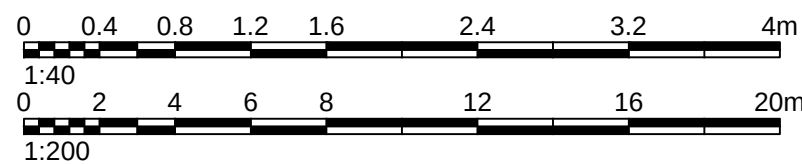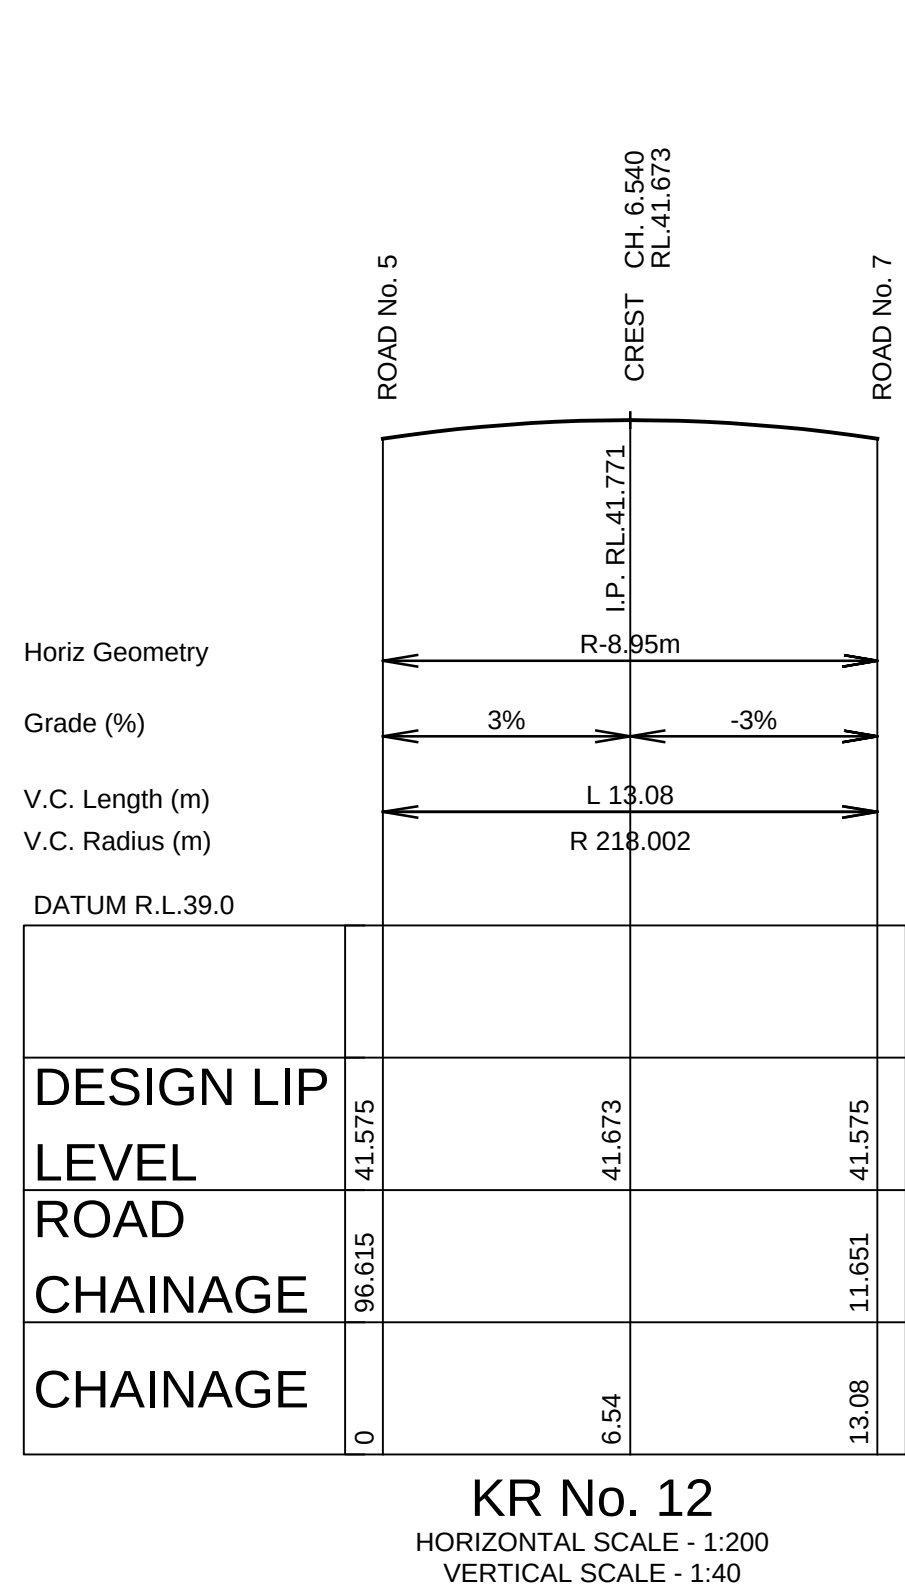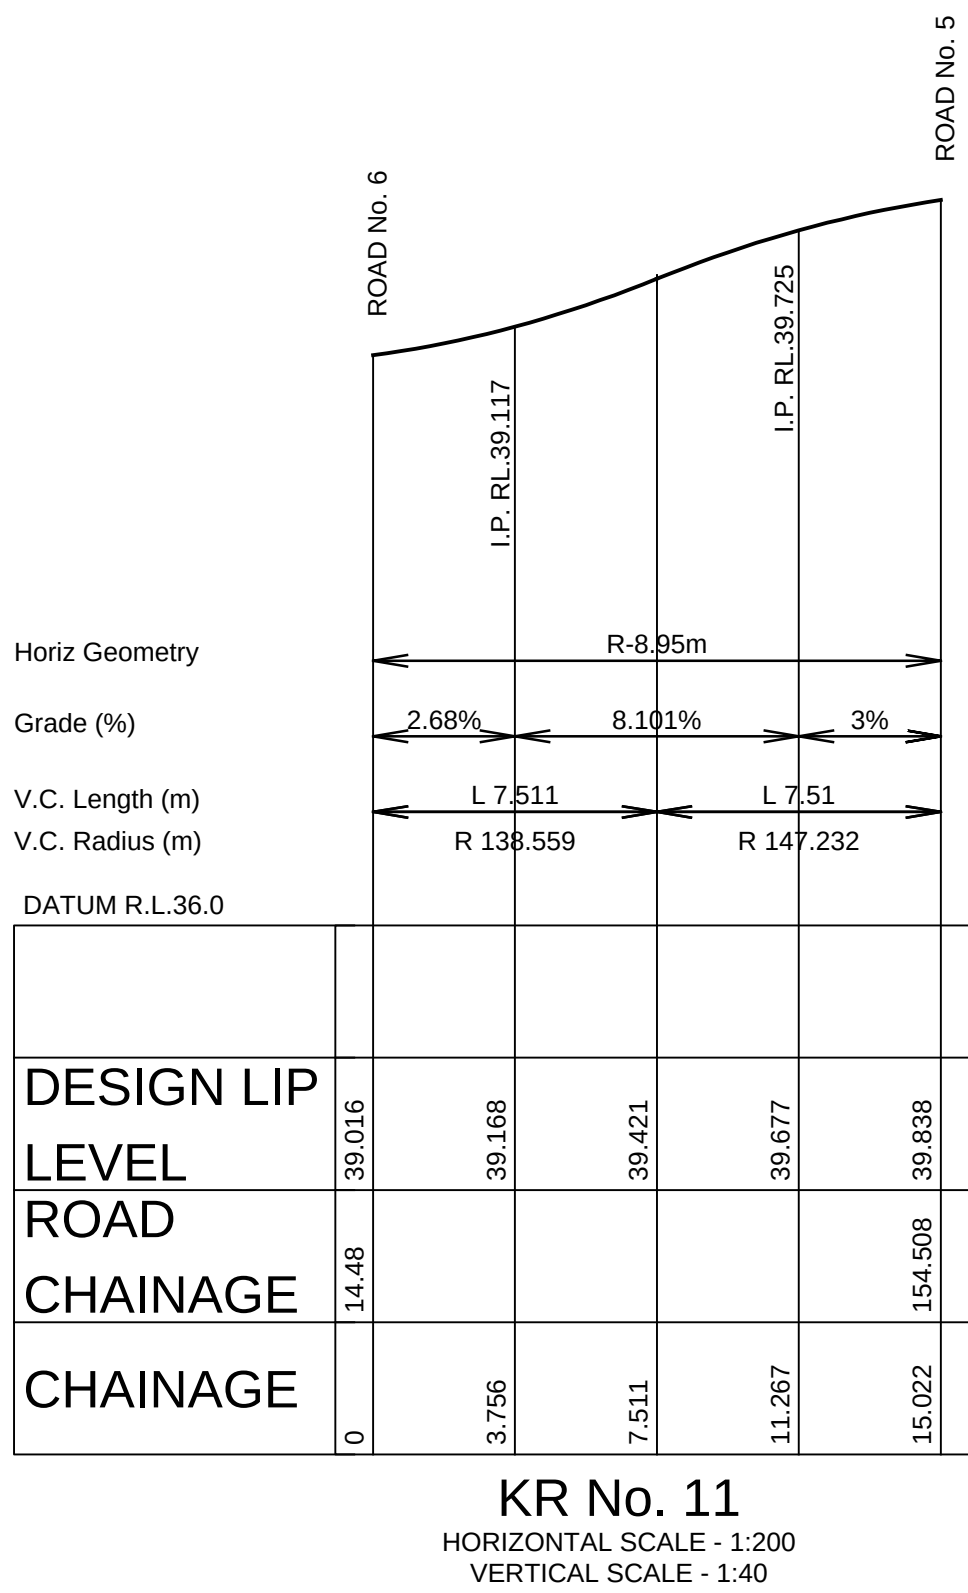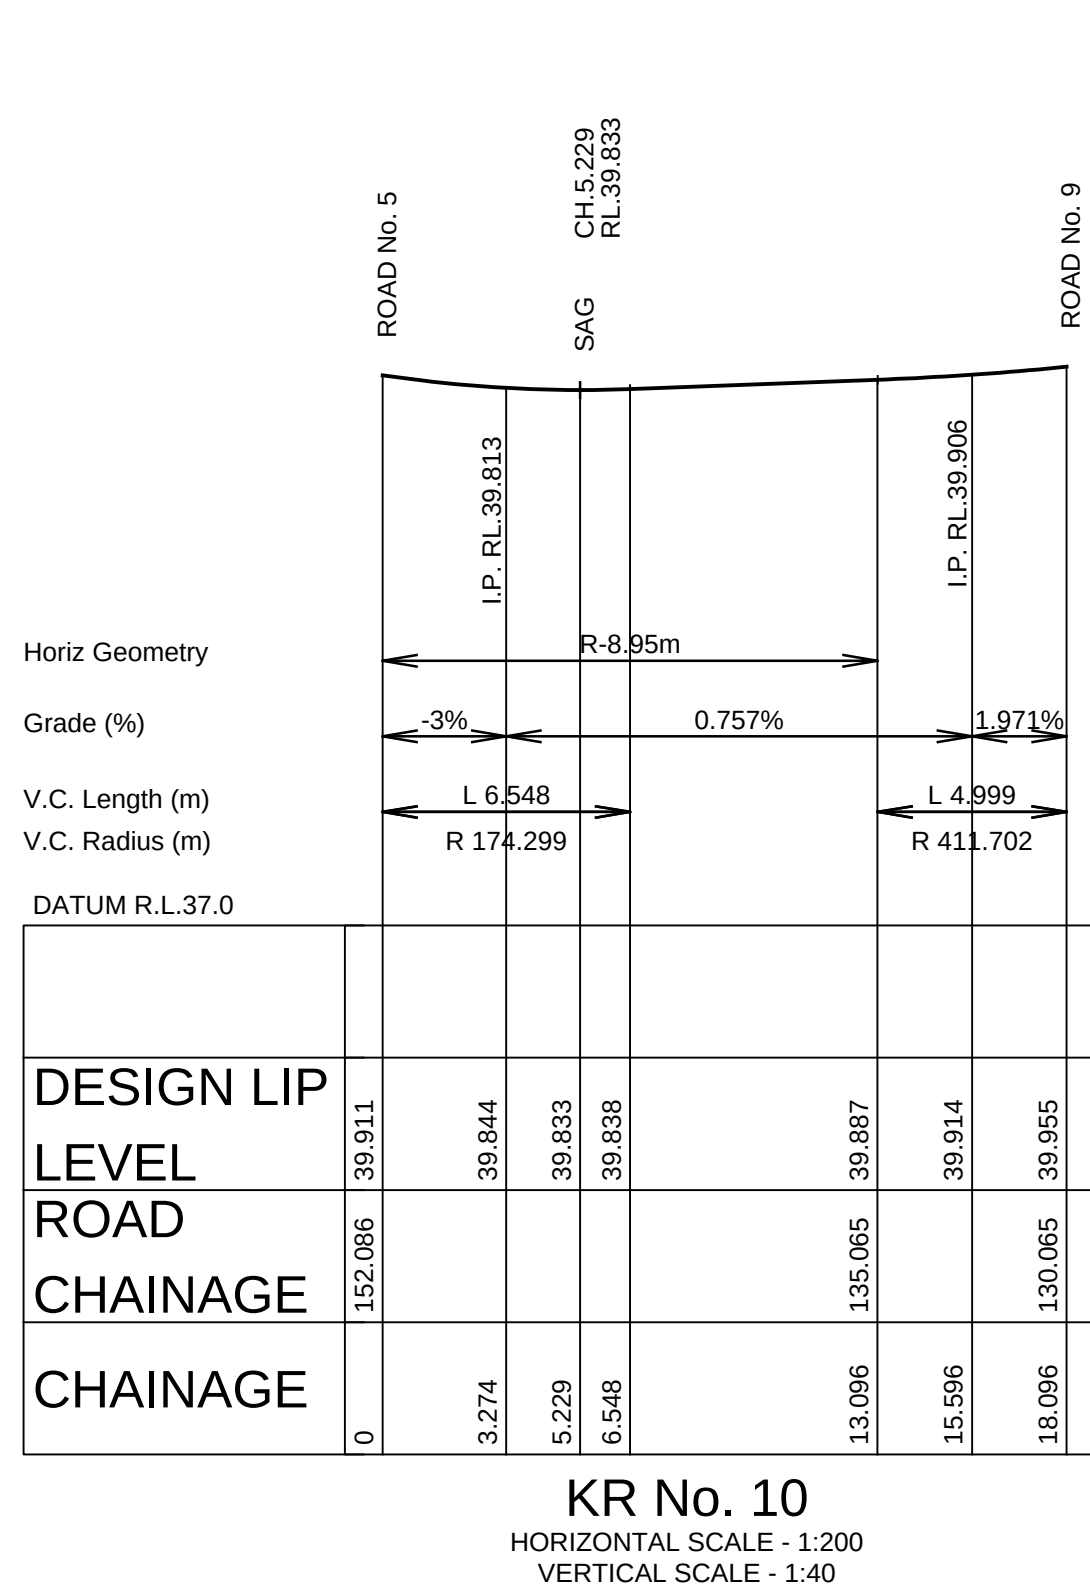



LIP OF GUTTER

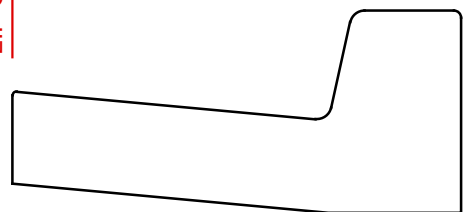

KERB AND GUTTER
NOT TO SCALE

LIP OF GUTTER



ROLL KERB AND GUTTER


NOT TO SCALE



KR No. 13
HORIZONTAL SCALE - 1:200
VERTICAL SCALE - 1:40

KR No. 14
HORIZONTAL SCALE - 1:200
VERTICAL SCALE - 1:40


KR No. 15
HORIZONTAL SCALE - 1:200
VERTICAL SCALE - 1:40

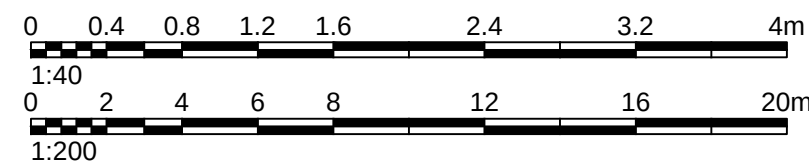


1			 DIAL 1100 BEFORE YOU DIG	Project: PROPOSED SUBDIVISION IN LOT 1 D.P. 1208526 BOUNDARY ROAD, SCHOFIELDS	Principal: LB SCHOFIELDS ONE PTY LTD				 ABN 77 050 209 991 Level 4, Suite 400 16-18 Cambridge St EPPING NSW 2121 PO Box 233 EPPING NSW 1710 reception@craigandrhodes.com.au www.craigandrhodes.com.au © Craig & Rhodes	 ANNIVERSARY 1923 - 2013	Drawing Title INTERSECTION GRADING KERB RETURN No. 13, 14 AND 15			Revision C	
	C	11.09.17			RE-ISSUED FOR CONSTRUCTION CERTIFICATE	Scale	AS SHOWN	Date			05.07.17	Council Ref	DA-15-02283		
	B	13.07.17			RE-ISSUED FOR CONSTRUCTION CERTIFICATE		@ A1	Datum			A.H.D.	L.G.A.	BLACKTOWN COUNCIL		
	A	05.07.17			ISSUED FOR CONSTRUCTION CERTIFICATE	Calc's	M.P.	Drawn			F.K.	Proj.Man.	A.M.		Client Ref.
	REV	DATE			AMENDMENT DESCRIPTION										

CONSTRUCTION CERTIFICATE

CAD REF: 2\1780\CR PLANS\CI\MI\CI\V CC\1780\CC-0404 DWG: C.d.#.# - DATE PRINTED: 11/09/2017 12:32:34 PM

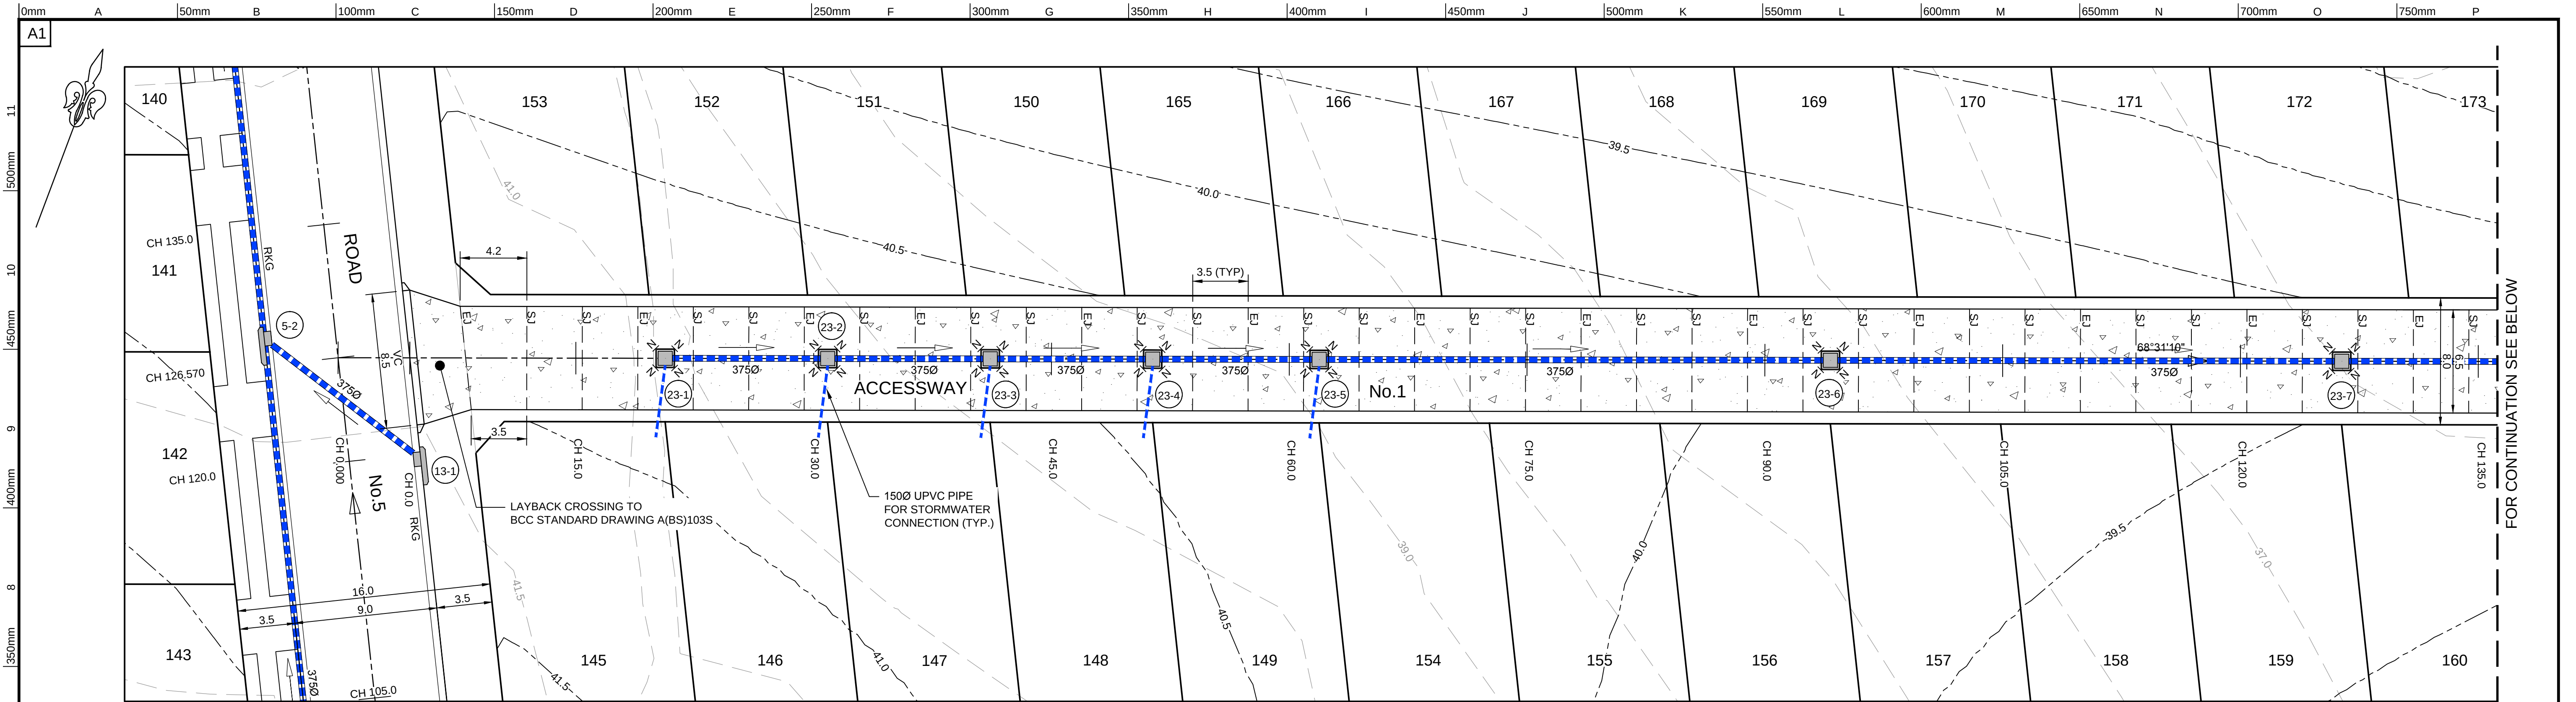

PLAN
SCALE 1:200

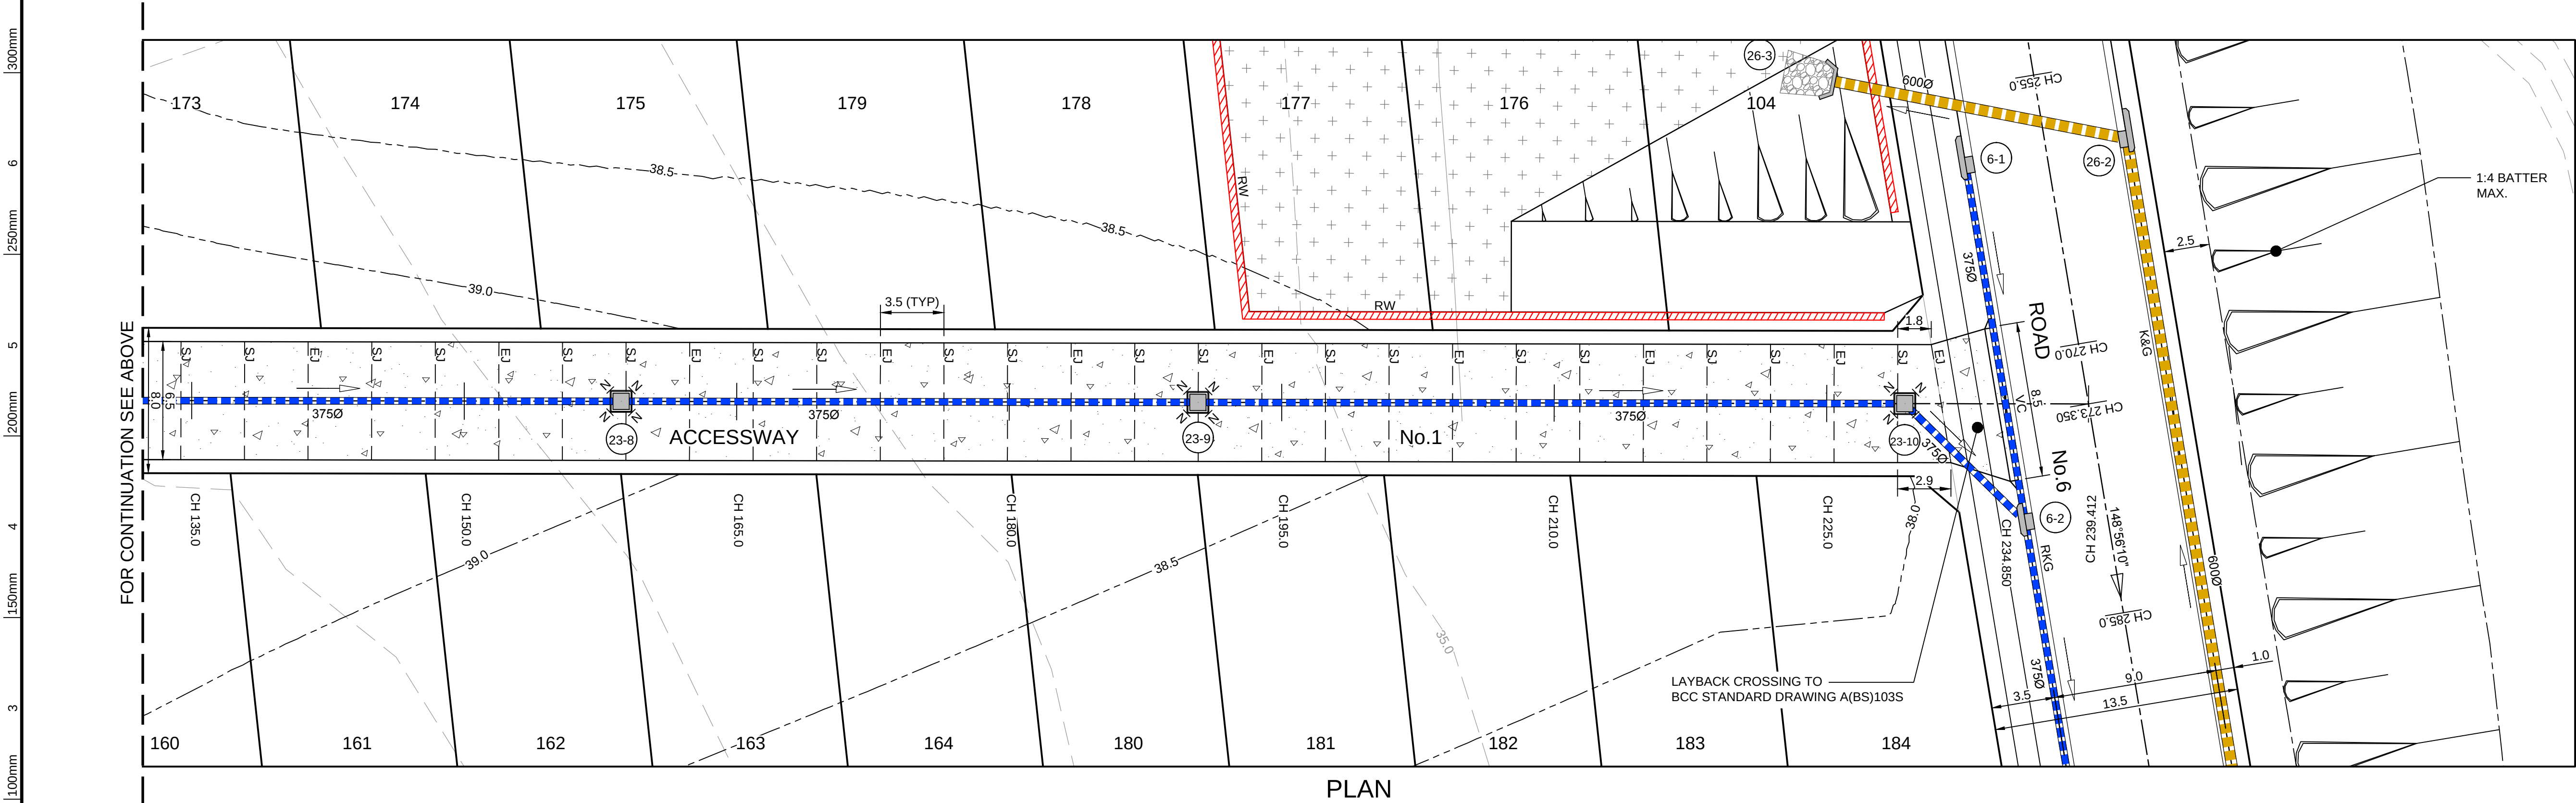

PLAN
SCALE 1:200


NOTE:


- FOR JOINT DETAILS REFER TO DRAWING No.0452.
- FOR PAVEMENT DETAILS REFER TO DRAWING No.0501.
- FOR LONGITUDINAL SECTION REFER TO DRAWING No.0209.
- FOR CROSS SECTIONS REFER TO DRAWING No.0308.
- "N" DENOTES IN16 TRIMMER 1000LG.




11.09.17		RE-ISSUED FOR CONSTRUCTION CERTIFICATE		Project: PROPOSED SUBDIVISION IN LOT 1 D.P. 1208526 BOUNDARY ROAD, SCHOFIELDS	Principal: LB SCHOFIELDS ONE PTY LTD	Scale: AS SHOWN @ A1	Date: 05.07.17	Council Ref: DA-15-02283	Datum: A.H.D.	L.G.A. BLACKTOWN COUNCIL	Calc's: M.P.	Drawn: F.K.	Proj.Man: A.M.	Client Ref:		ABN 77 050 209 991 Level 4, Suite 400 16-18 Cambridge St EPPING NSW 2121 PO Box 233 EPPING NSW 1710	ACN 050 209 991 DX 4408 EPPING Tel. 9869-1855 Fax. 9869-2341 reception@craigandrhodes.com.au www.craigandrhodes.com.au © Craig & Rhodes			Drawing Title: ACCESSWAY No.1 PLAN	C&R Ref: 1788	Drawing Ref: 1788C-CC-0451	Revision: C
13.07.17		RE-ISSUED FOR CONSTRUCTION CERTIFICATE																					
05.07.17		ISSUED FOR CONSTRUCTION CERTIFICATE																					
REV		DATE	AMENDMENT DESCRIPTION																				

CONSTRUCTION CERTIFICATE

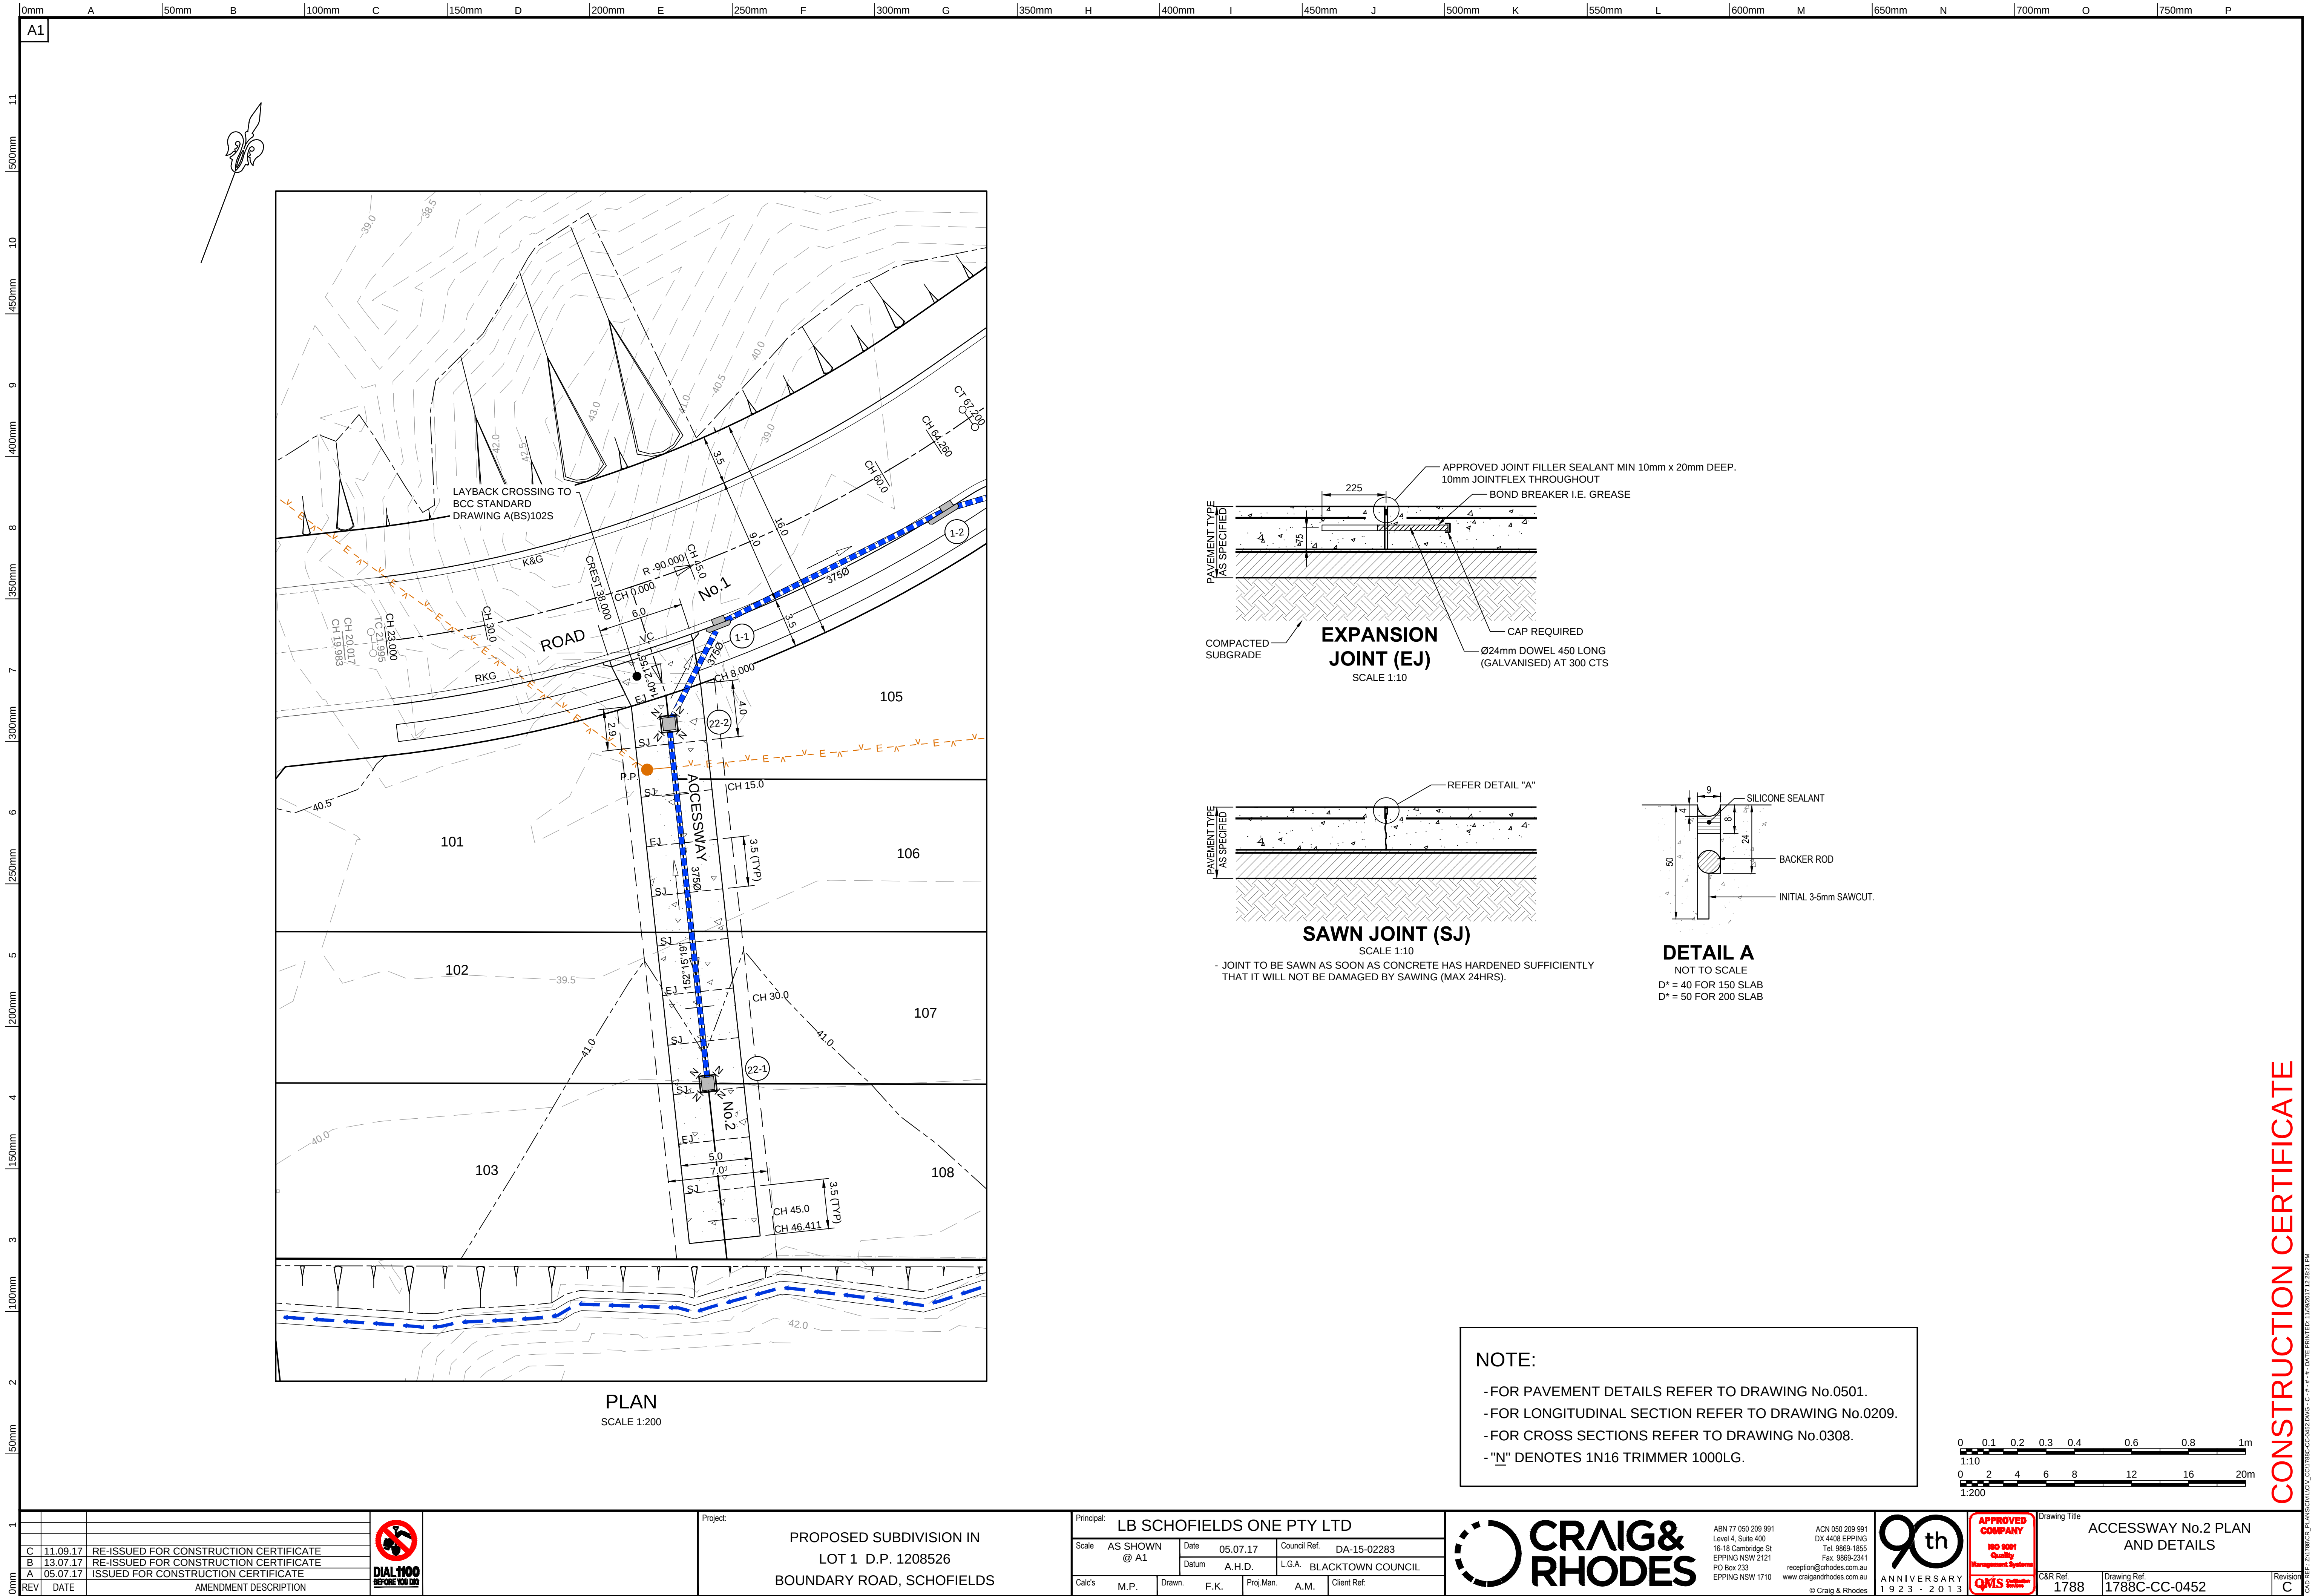

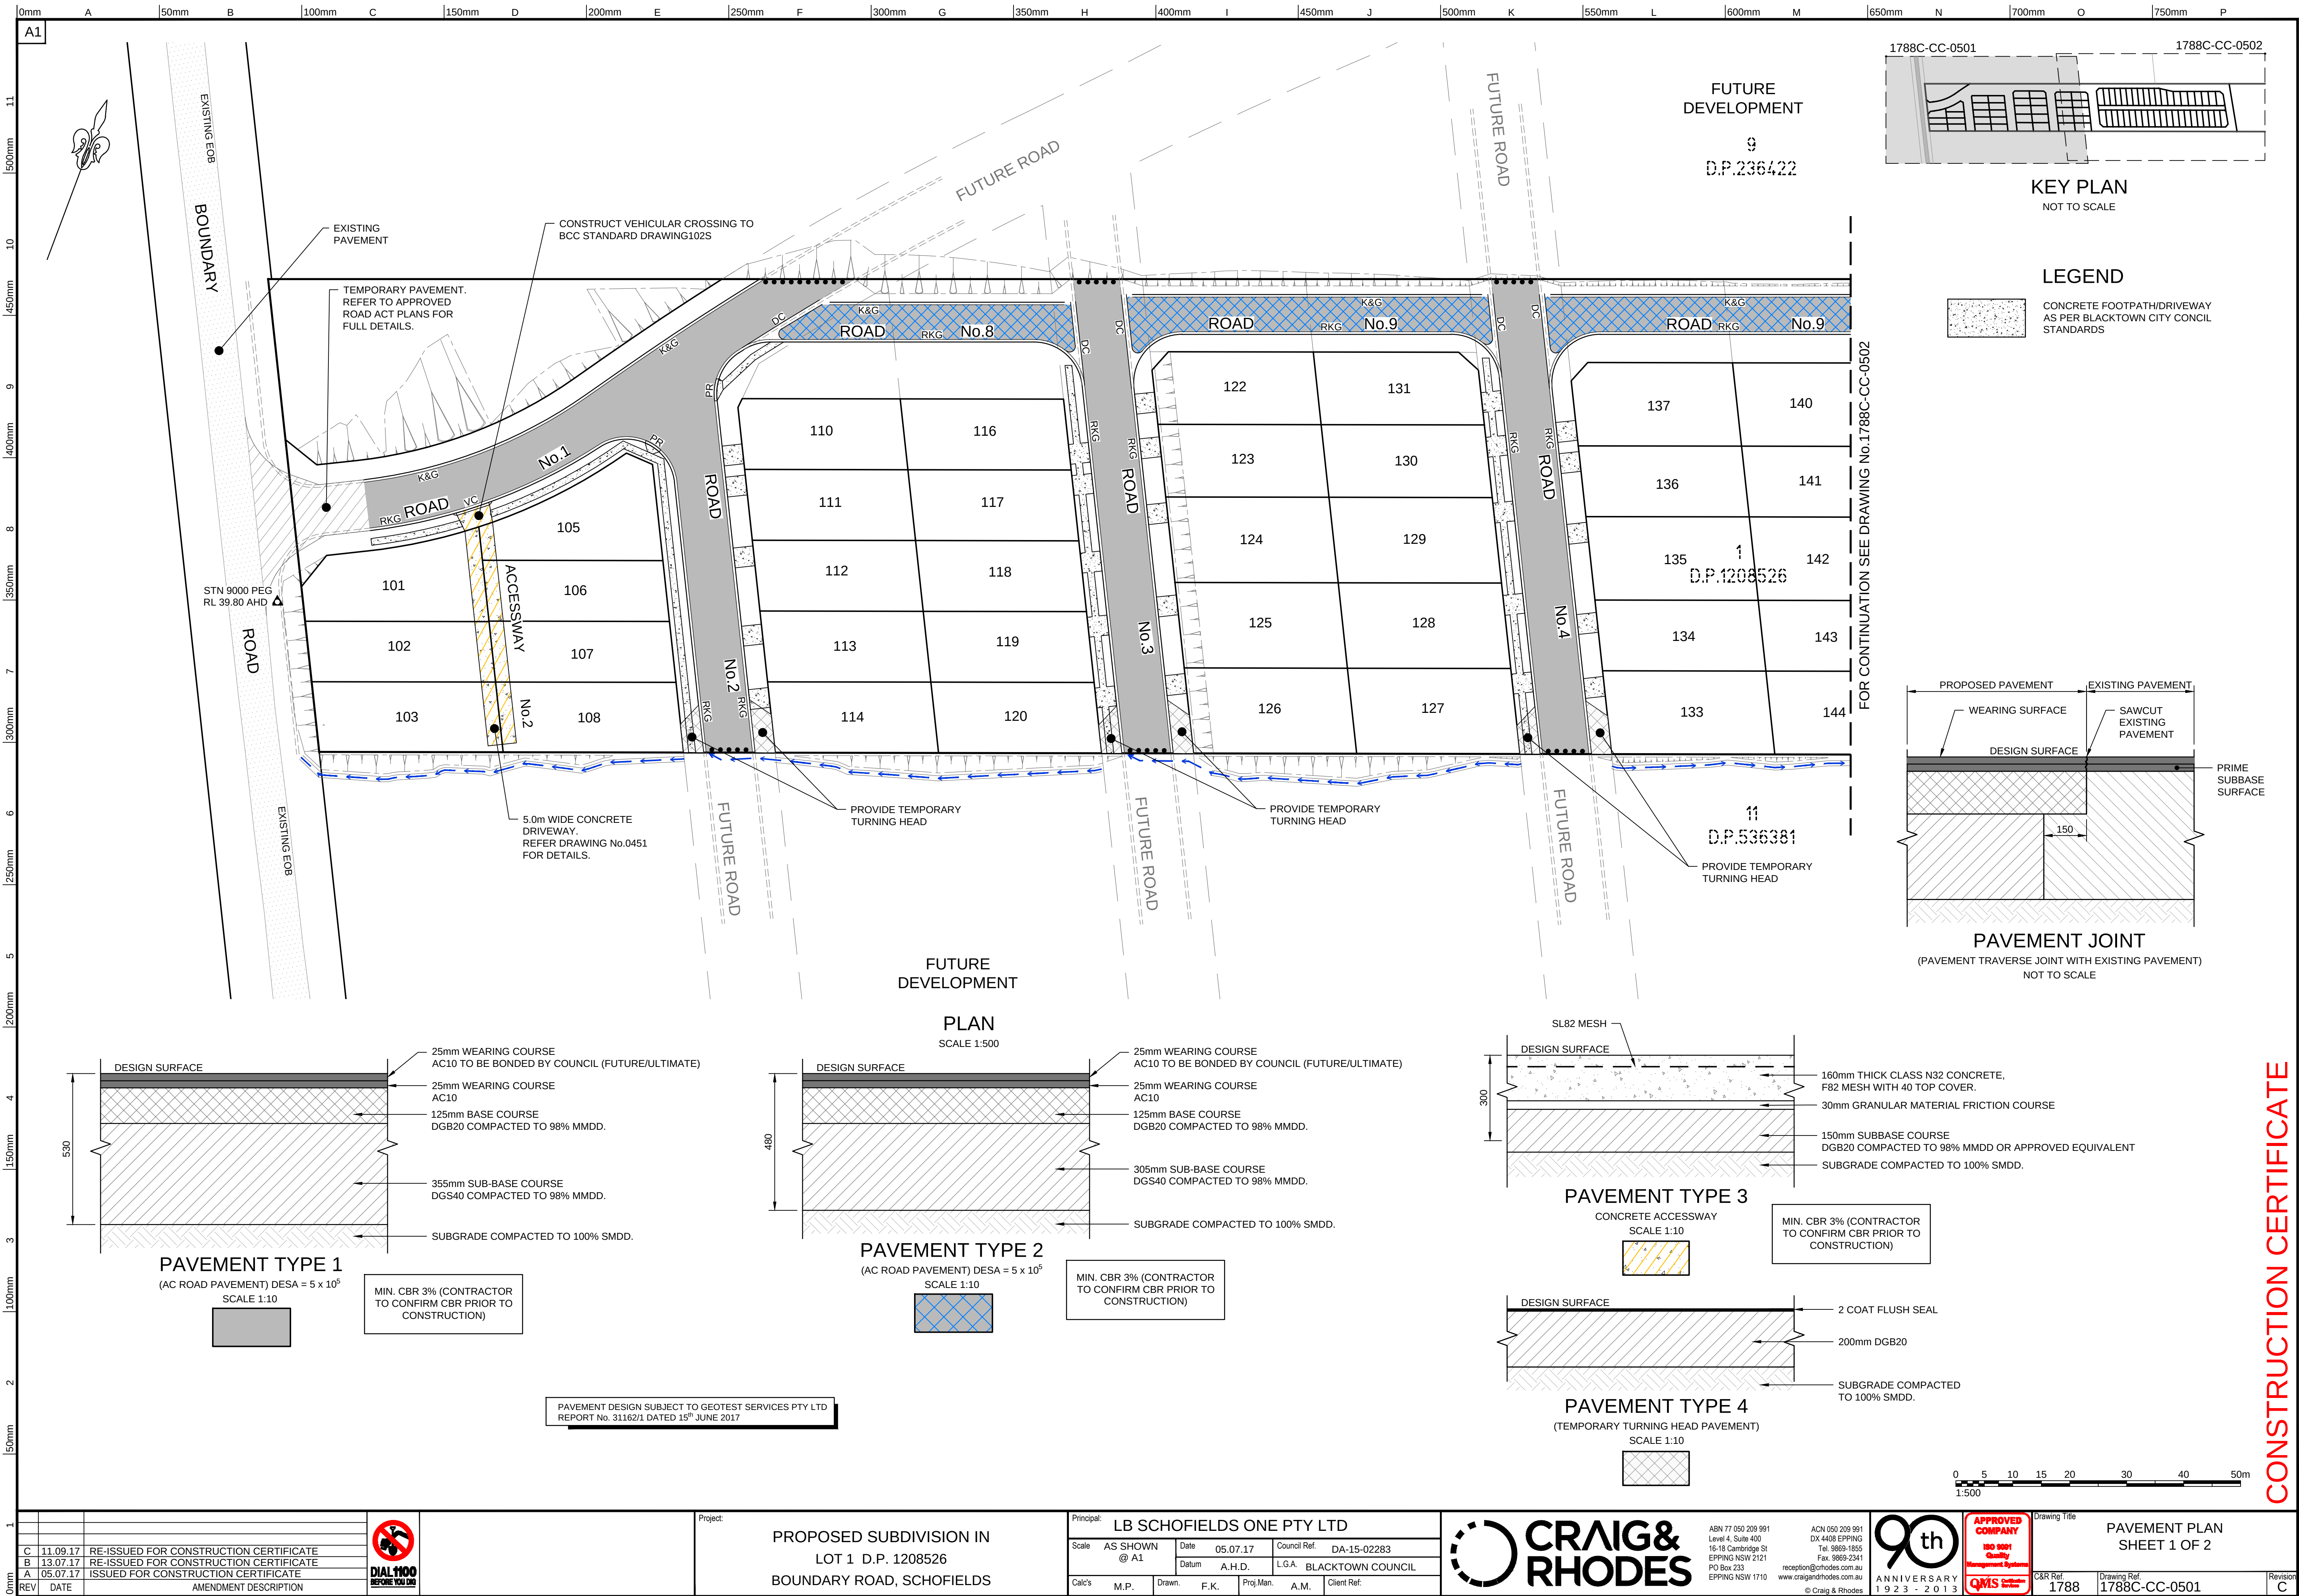



CONSTRUCTION CERTIFICATE

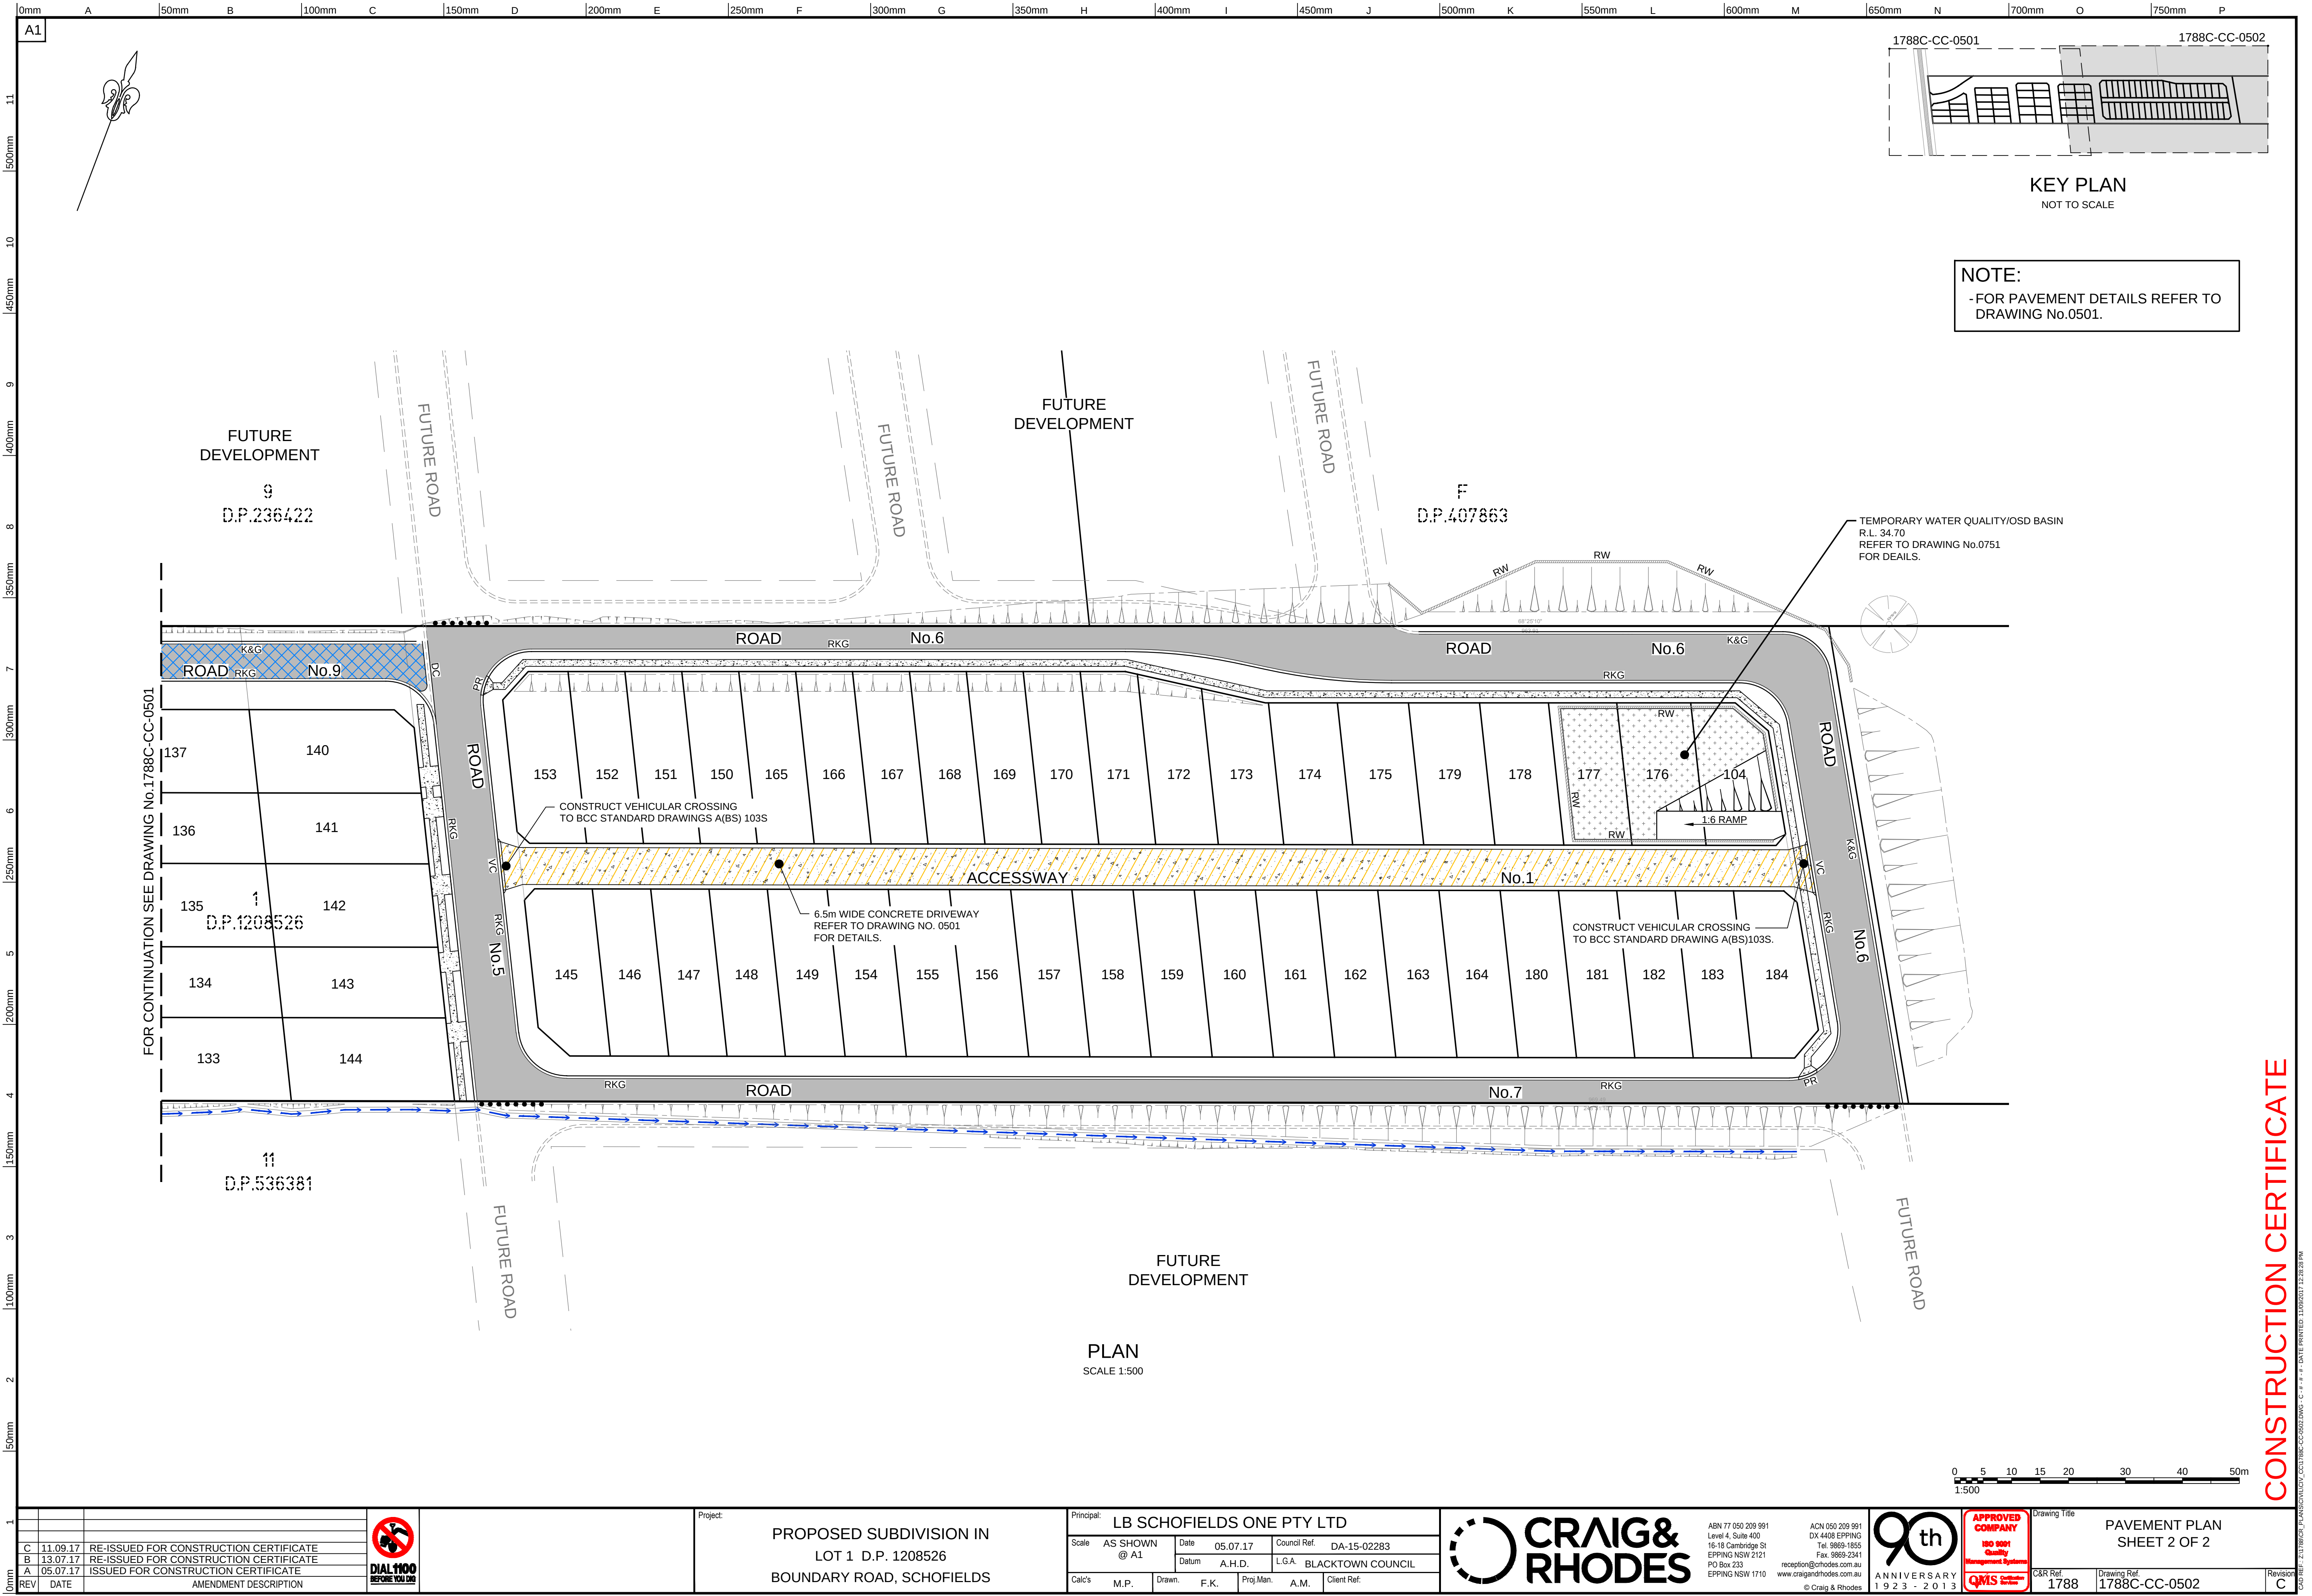


CONSTRUCTION CERTIFICATE

1			 DIAL 1100 BEFORE YOU DIG	Project: PROPOSED SUBDIVISION IN LOT 1 D.P. 1208526 BOUNDARY ROAD, SCHOFIELDS	Principal: LB SCHOFIELDS ONE PTY LTD			 CRAIG & RHODES ABN 77 050 209 991 Level 4, Suite 400 16-18 Cambridge St EPPING NSW 2121 PO Box 233 EPPING NSW 1710 reception@craighoddes.com.au www.craighoddes.com.au © Craig & Rhodes	 ANNIVERSARY 1 9 2 3 - 2 0 1 3	 APPROVED COMPANY ISO 9001 Quality Management Systems QMS	Drawing Title: PAVEMENT PLAN SHEET 2 OF 2							
	C	11.09.17			RE-ISSUED FOR CONSTRUCTION CERTIFICATE	Scale	AS SHOWN @ A1				Date	05.07.17	Council Ref.	DA-15-02283				
	B	13.07.17			RE-ISSUED FOR CONSTRUCTION CERTIFICATE						Datum	A.H.D.	L.G.A.	BLACKTOWN COUNCIL				
	A	05.07.17			ISSUED FOR CONSTRUCTION CERTIFICATE						Cal's	M.P.	Drawn:	F.K.	Proj.Man:	A.M.	Client Ref:	
	REV	DATE			AMENDMENT DESCRIPTION													

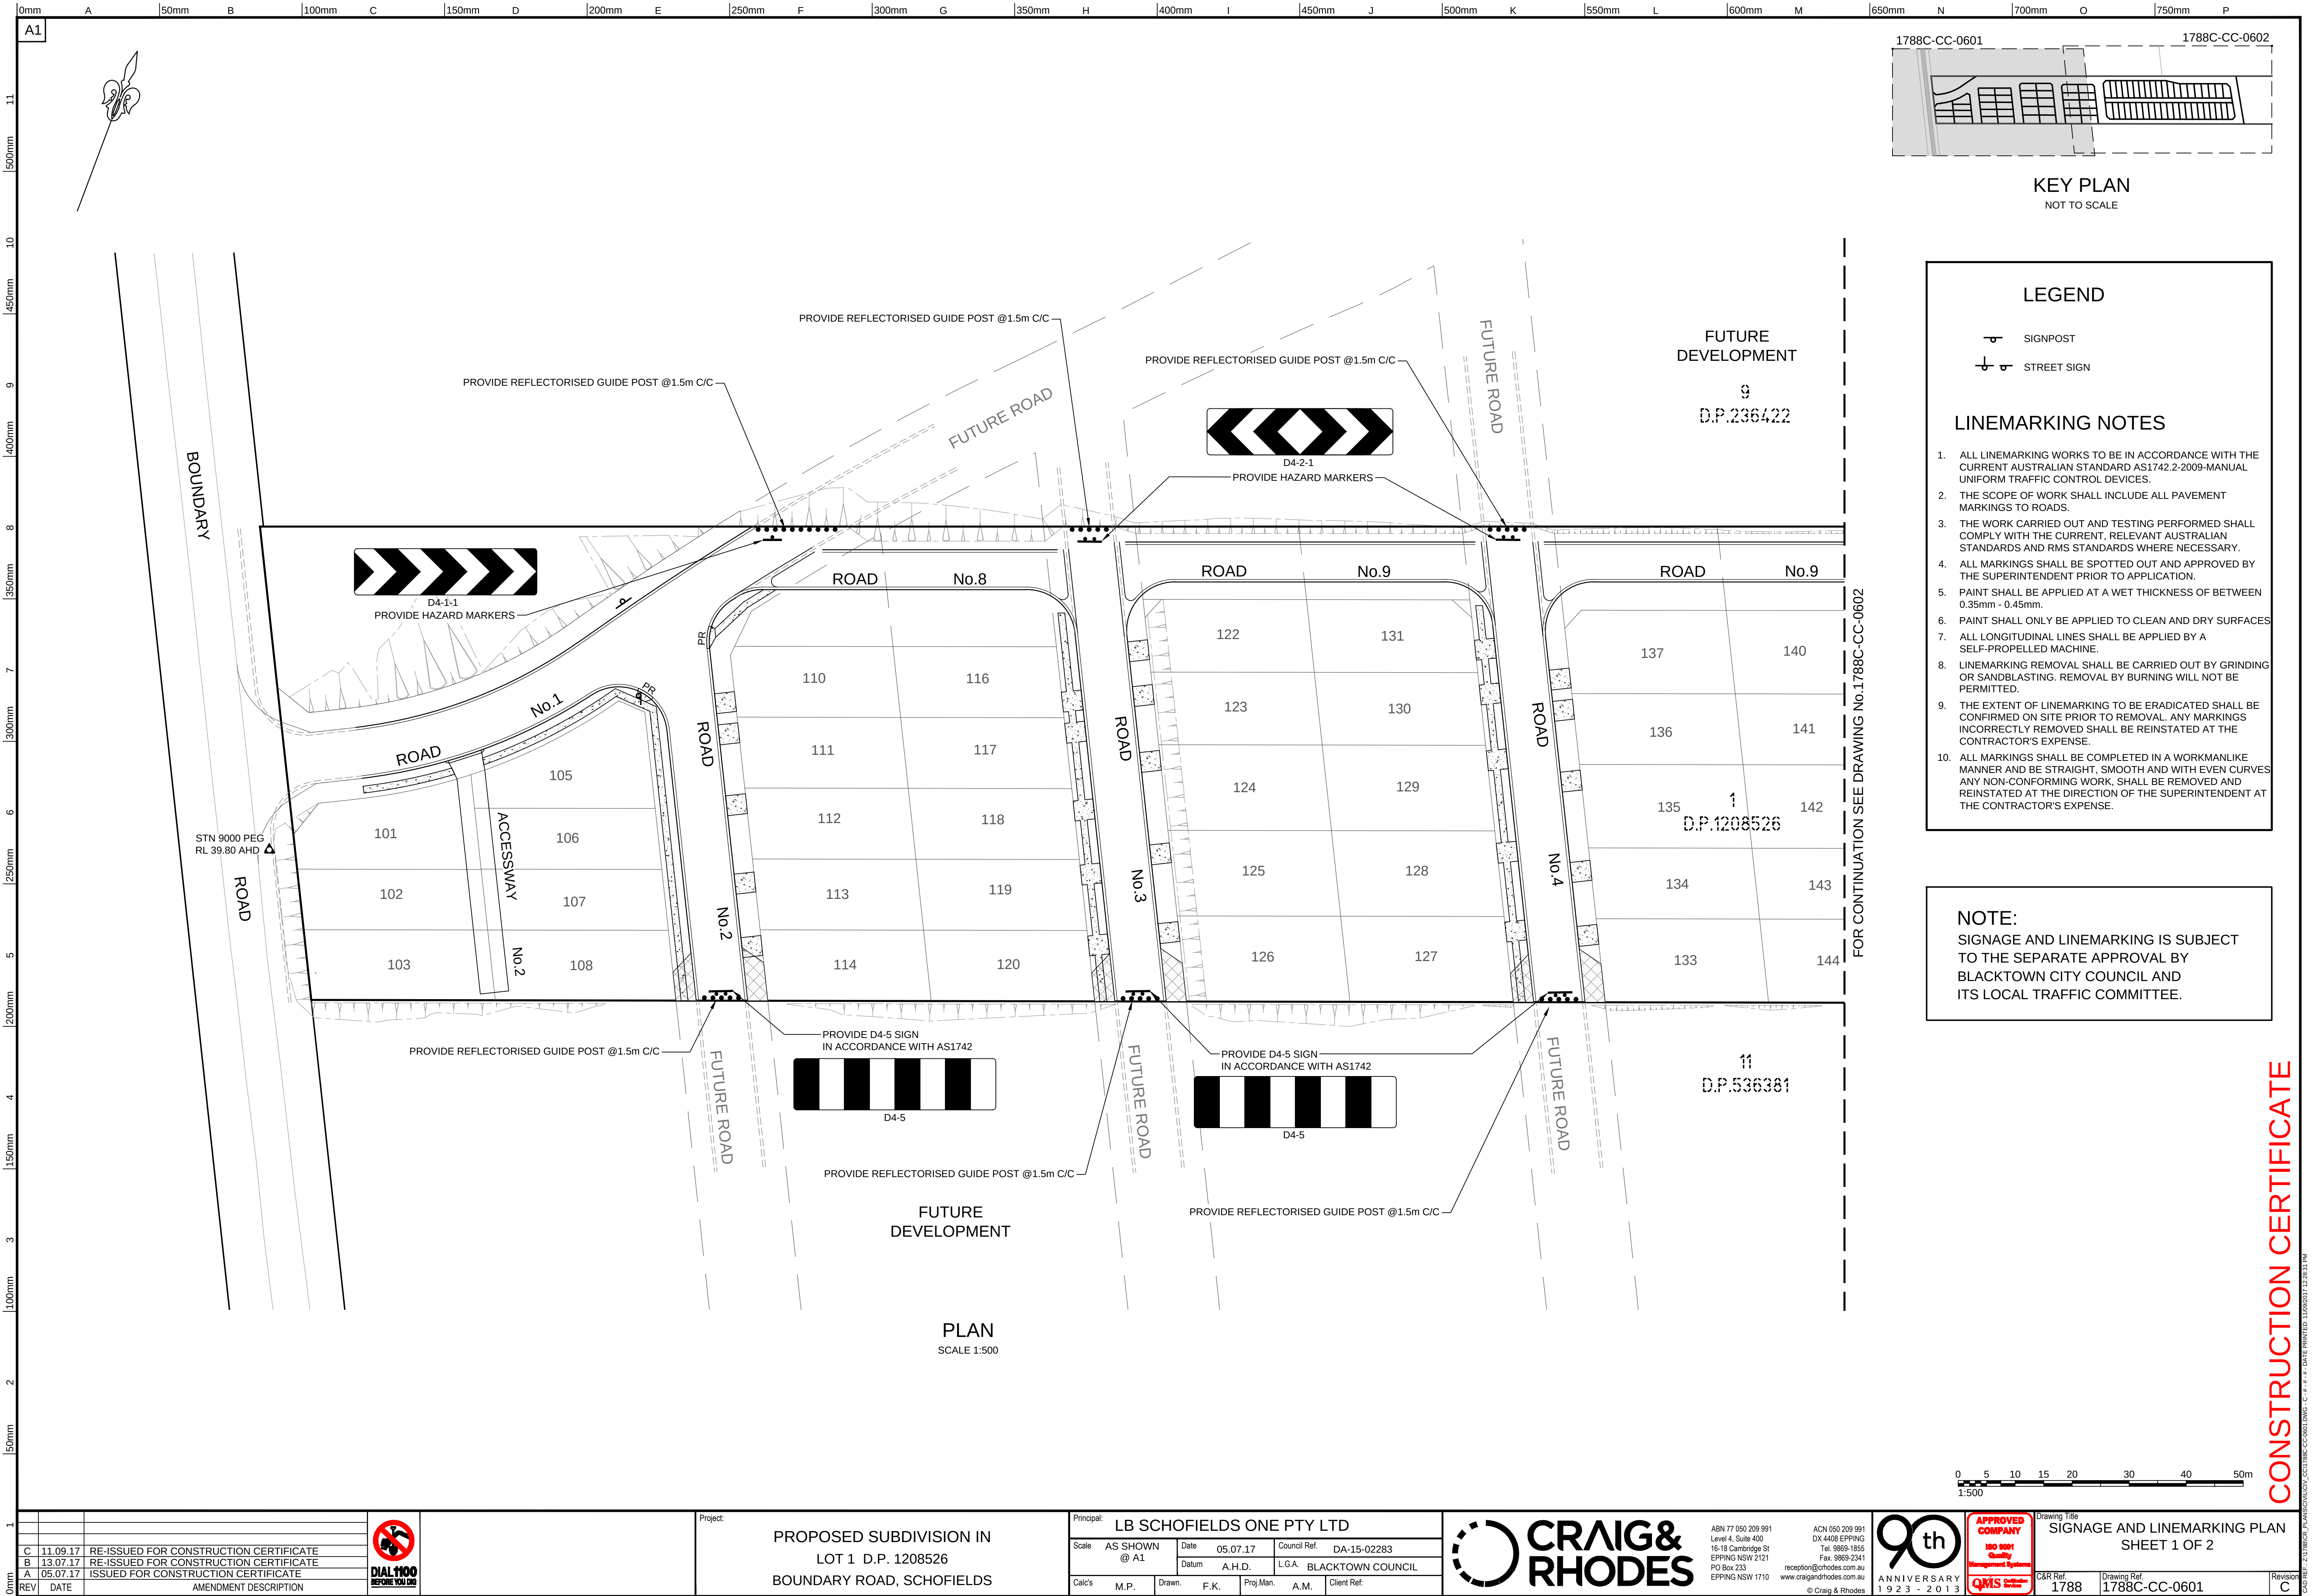


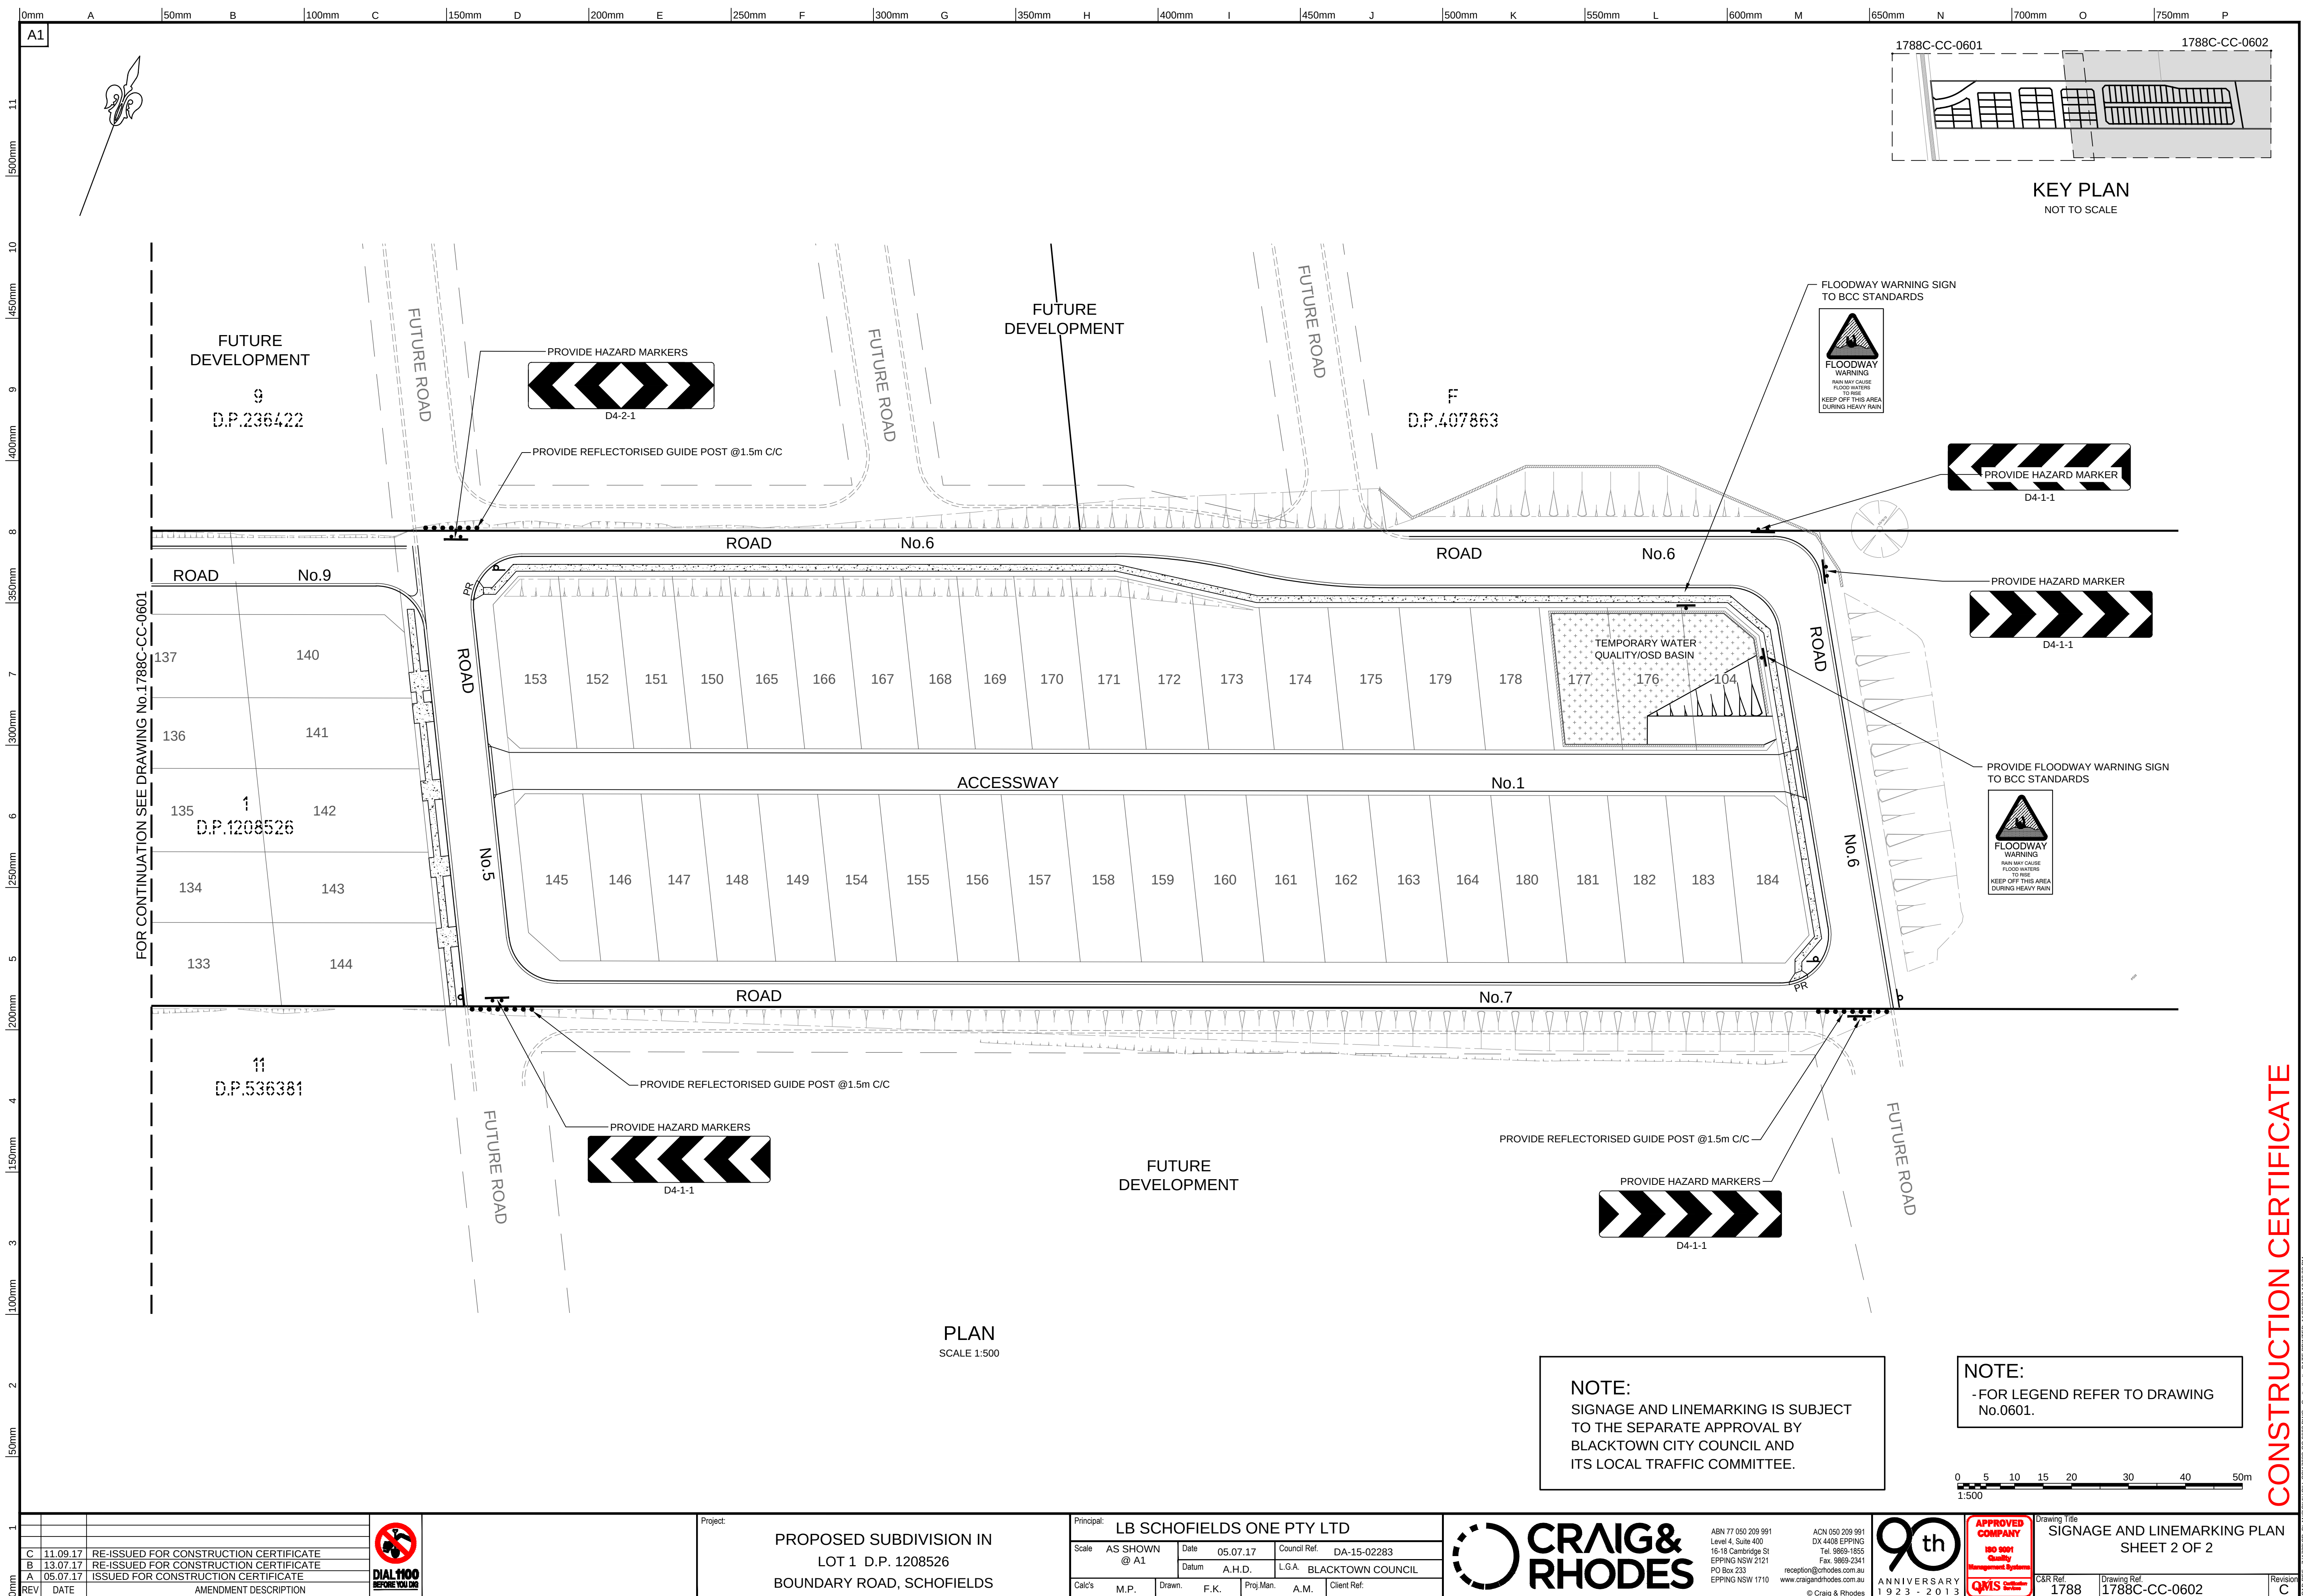

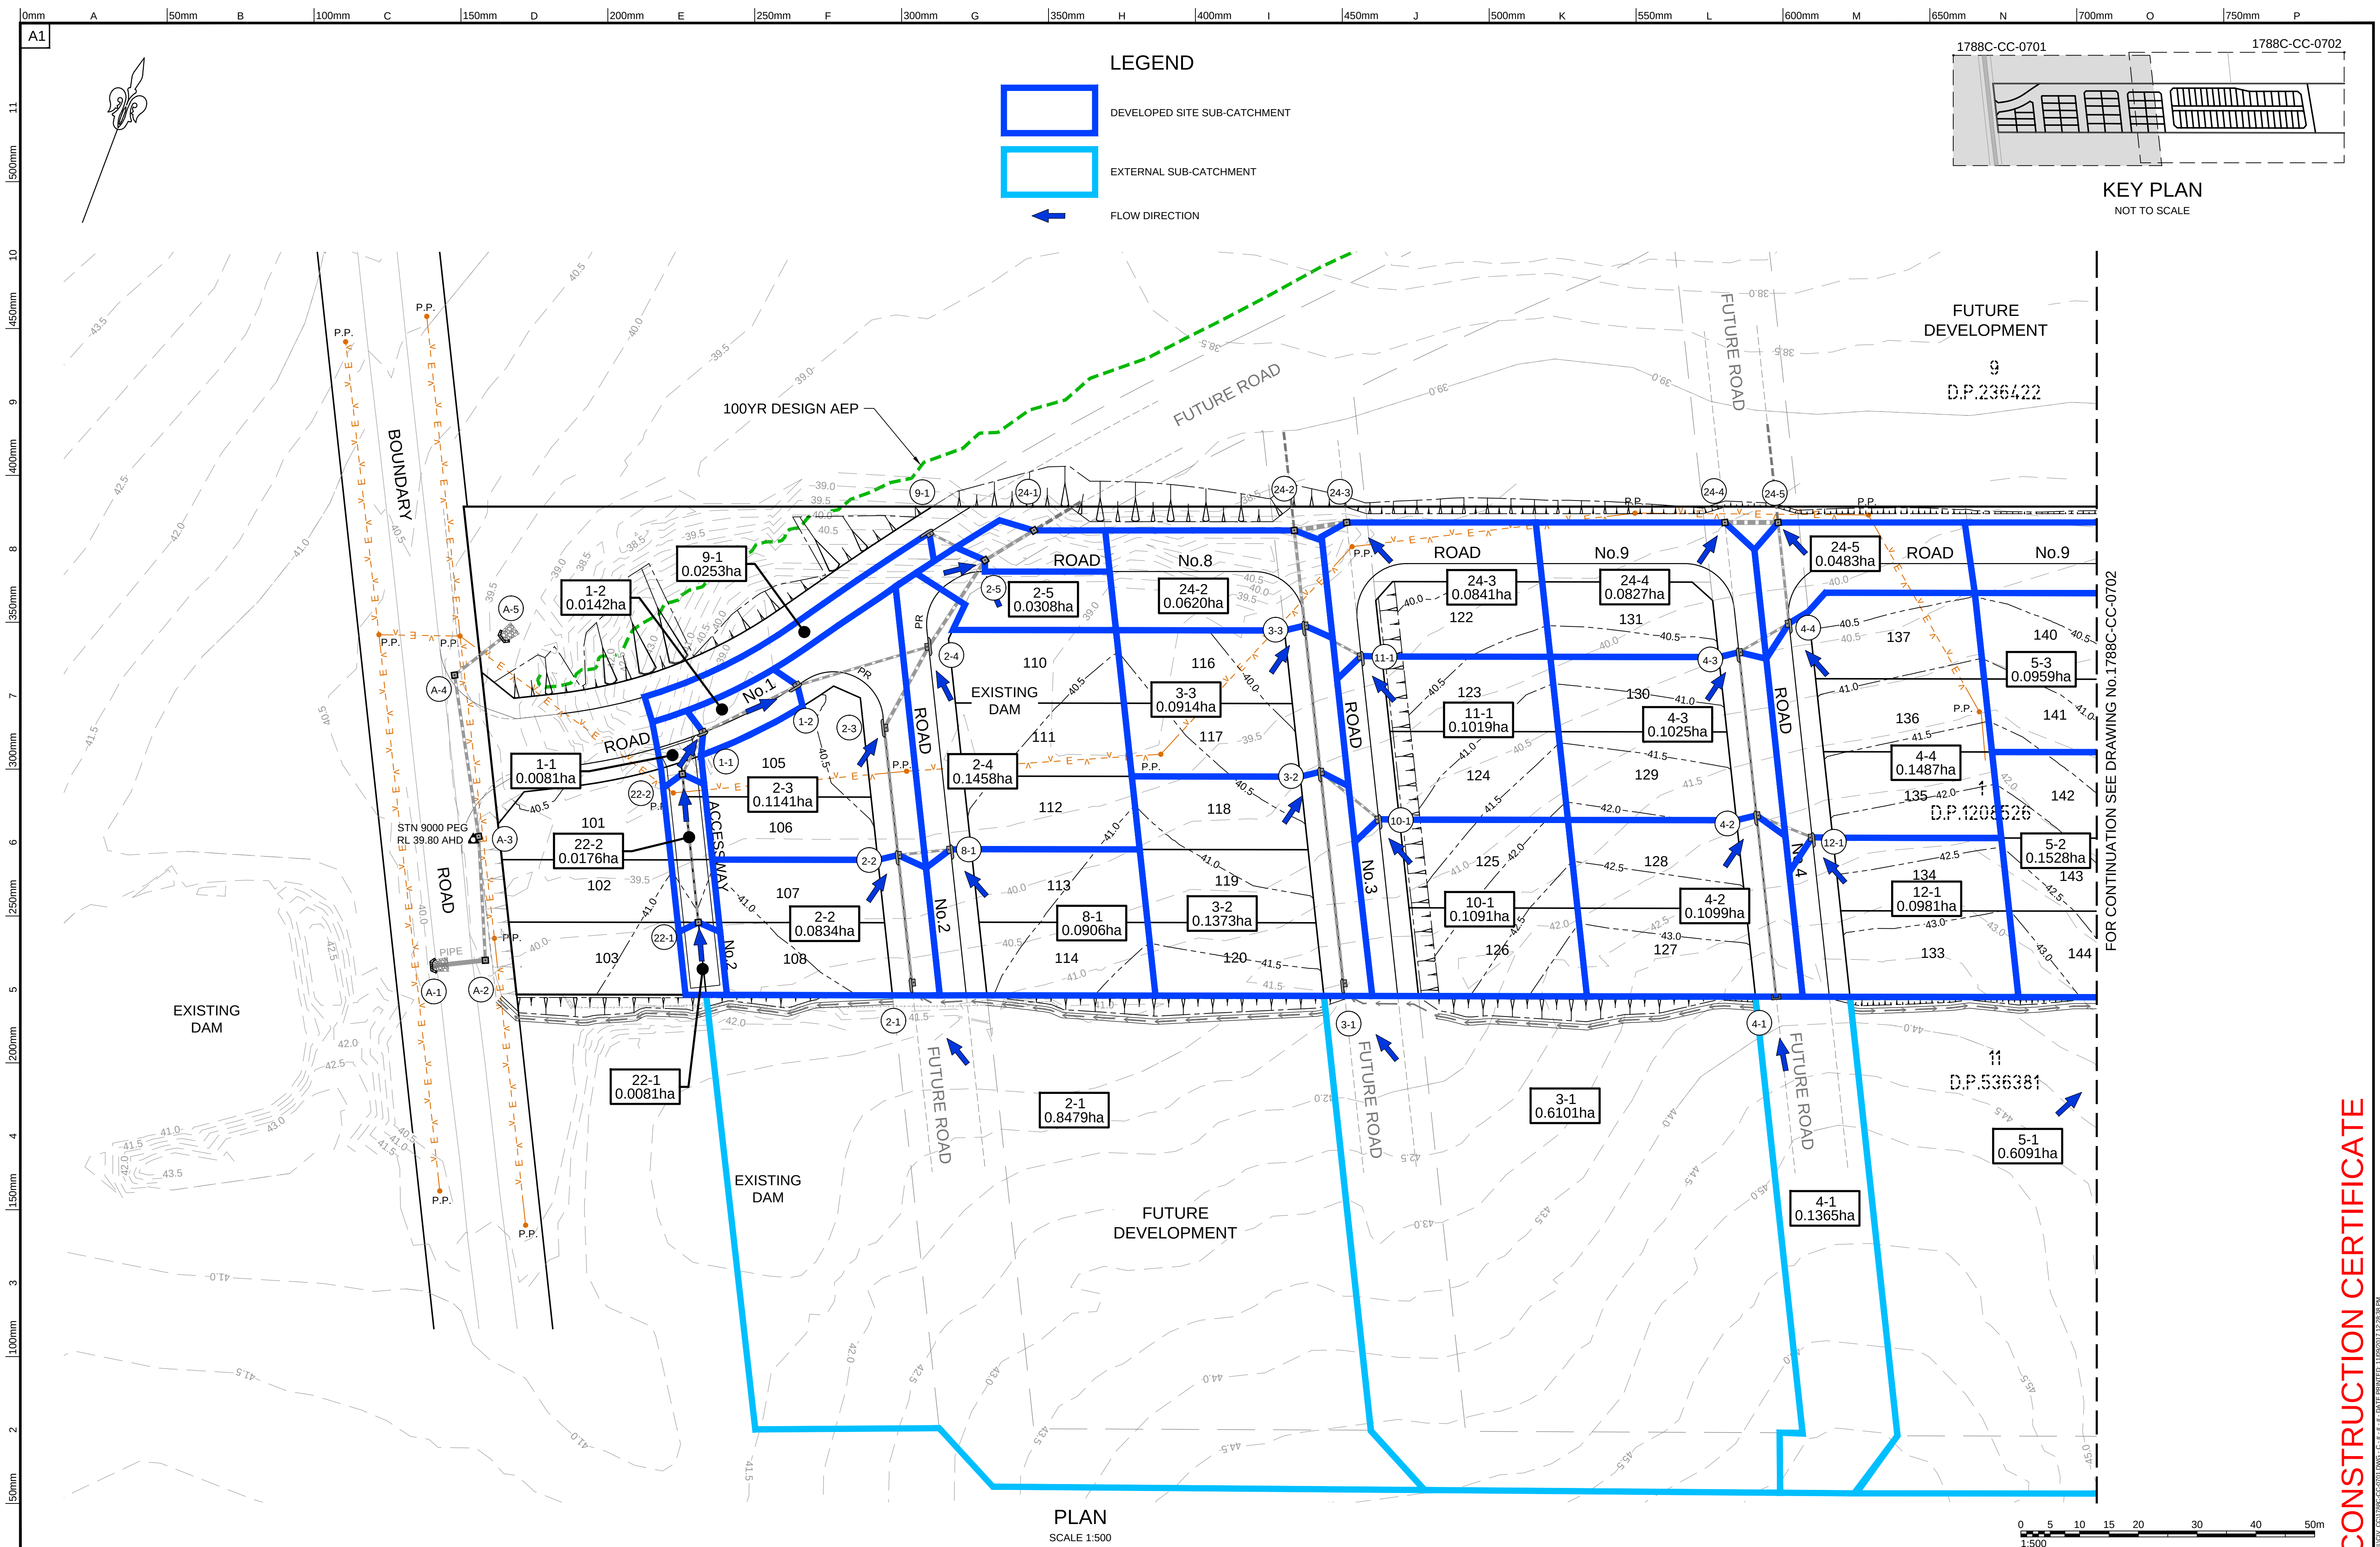

CONSTRUCTION CERTIFICATE

1			 DIAL 1100 BEFORE YOU DIG	Project: PROPOSED SUBDIVISION IN LOT 1 D.P. 1208526 BOUNDARY ROAD, SCHOFIELDS	Principal: LB SCHOFIELDS ONE PTY LTD				 ABN 77 050 209 991 Level 4, Suite 400 16-18 Cambridge St EPPING NSW 2121 PO Box 233 EPPING NSW 1710 reception@crhodes.com.au www.craigandrhodes.com.au © Craig & Rhodes ACN 050 209 991 DX 4408 EPPING Tel: 9869-1855 Fax: 9869-2341 reception@crhodes.com.au www.craigandrhodes.com.au 1923 - 2013	 ANNIVERSARY 1923 - 2013	 APPROVED COMPANY ISO 9001 Quality Management System QMS	Drawing Title		STORMWATER CATCHMENT PLAN SHEET 1 OF 2		Revision C	
	C	11.09.17			RE-ISSUED FOR CONSTRUCTION CERTIFICATE		Scale	AS SHOWN @ A1				Date	05.07.17	Council Ref.	DA-15-02283		Cal's M.P. Drawn F.K. Prog.Man. A.M. Client Ref.
	B	13.07.17			RE-ISSUED FOR CONSTRUCTION CERTIFICATE		Datum	A.H.D.				L.G.A.	BLACKTOWN COUNCIL				
	A	05.07.17			ISSUED FOR CONSTRUCTION CERTIFICATE												
	REV	DATE			AMENDMENT DESCRIPTION							C&R Ref.	1788	Drawing Ref.	1788C-CC-0701		

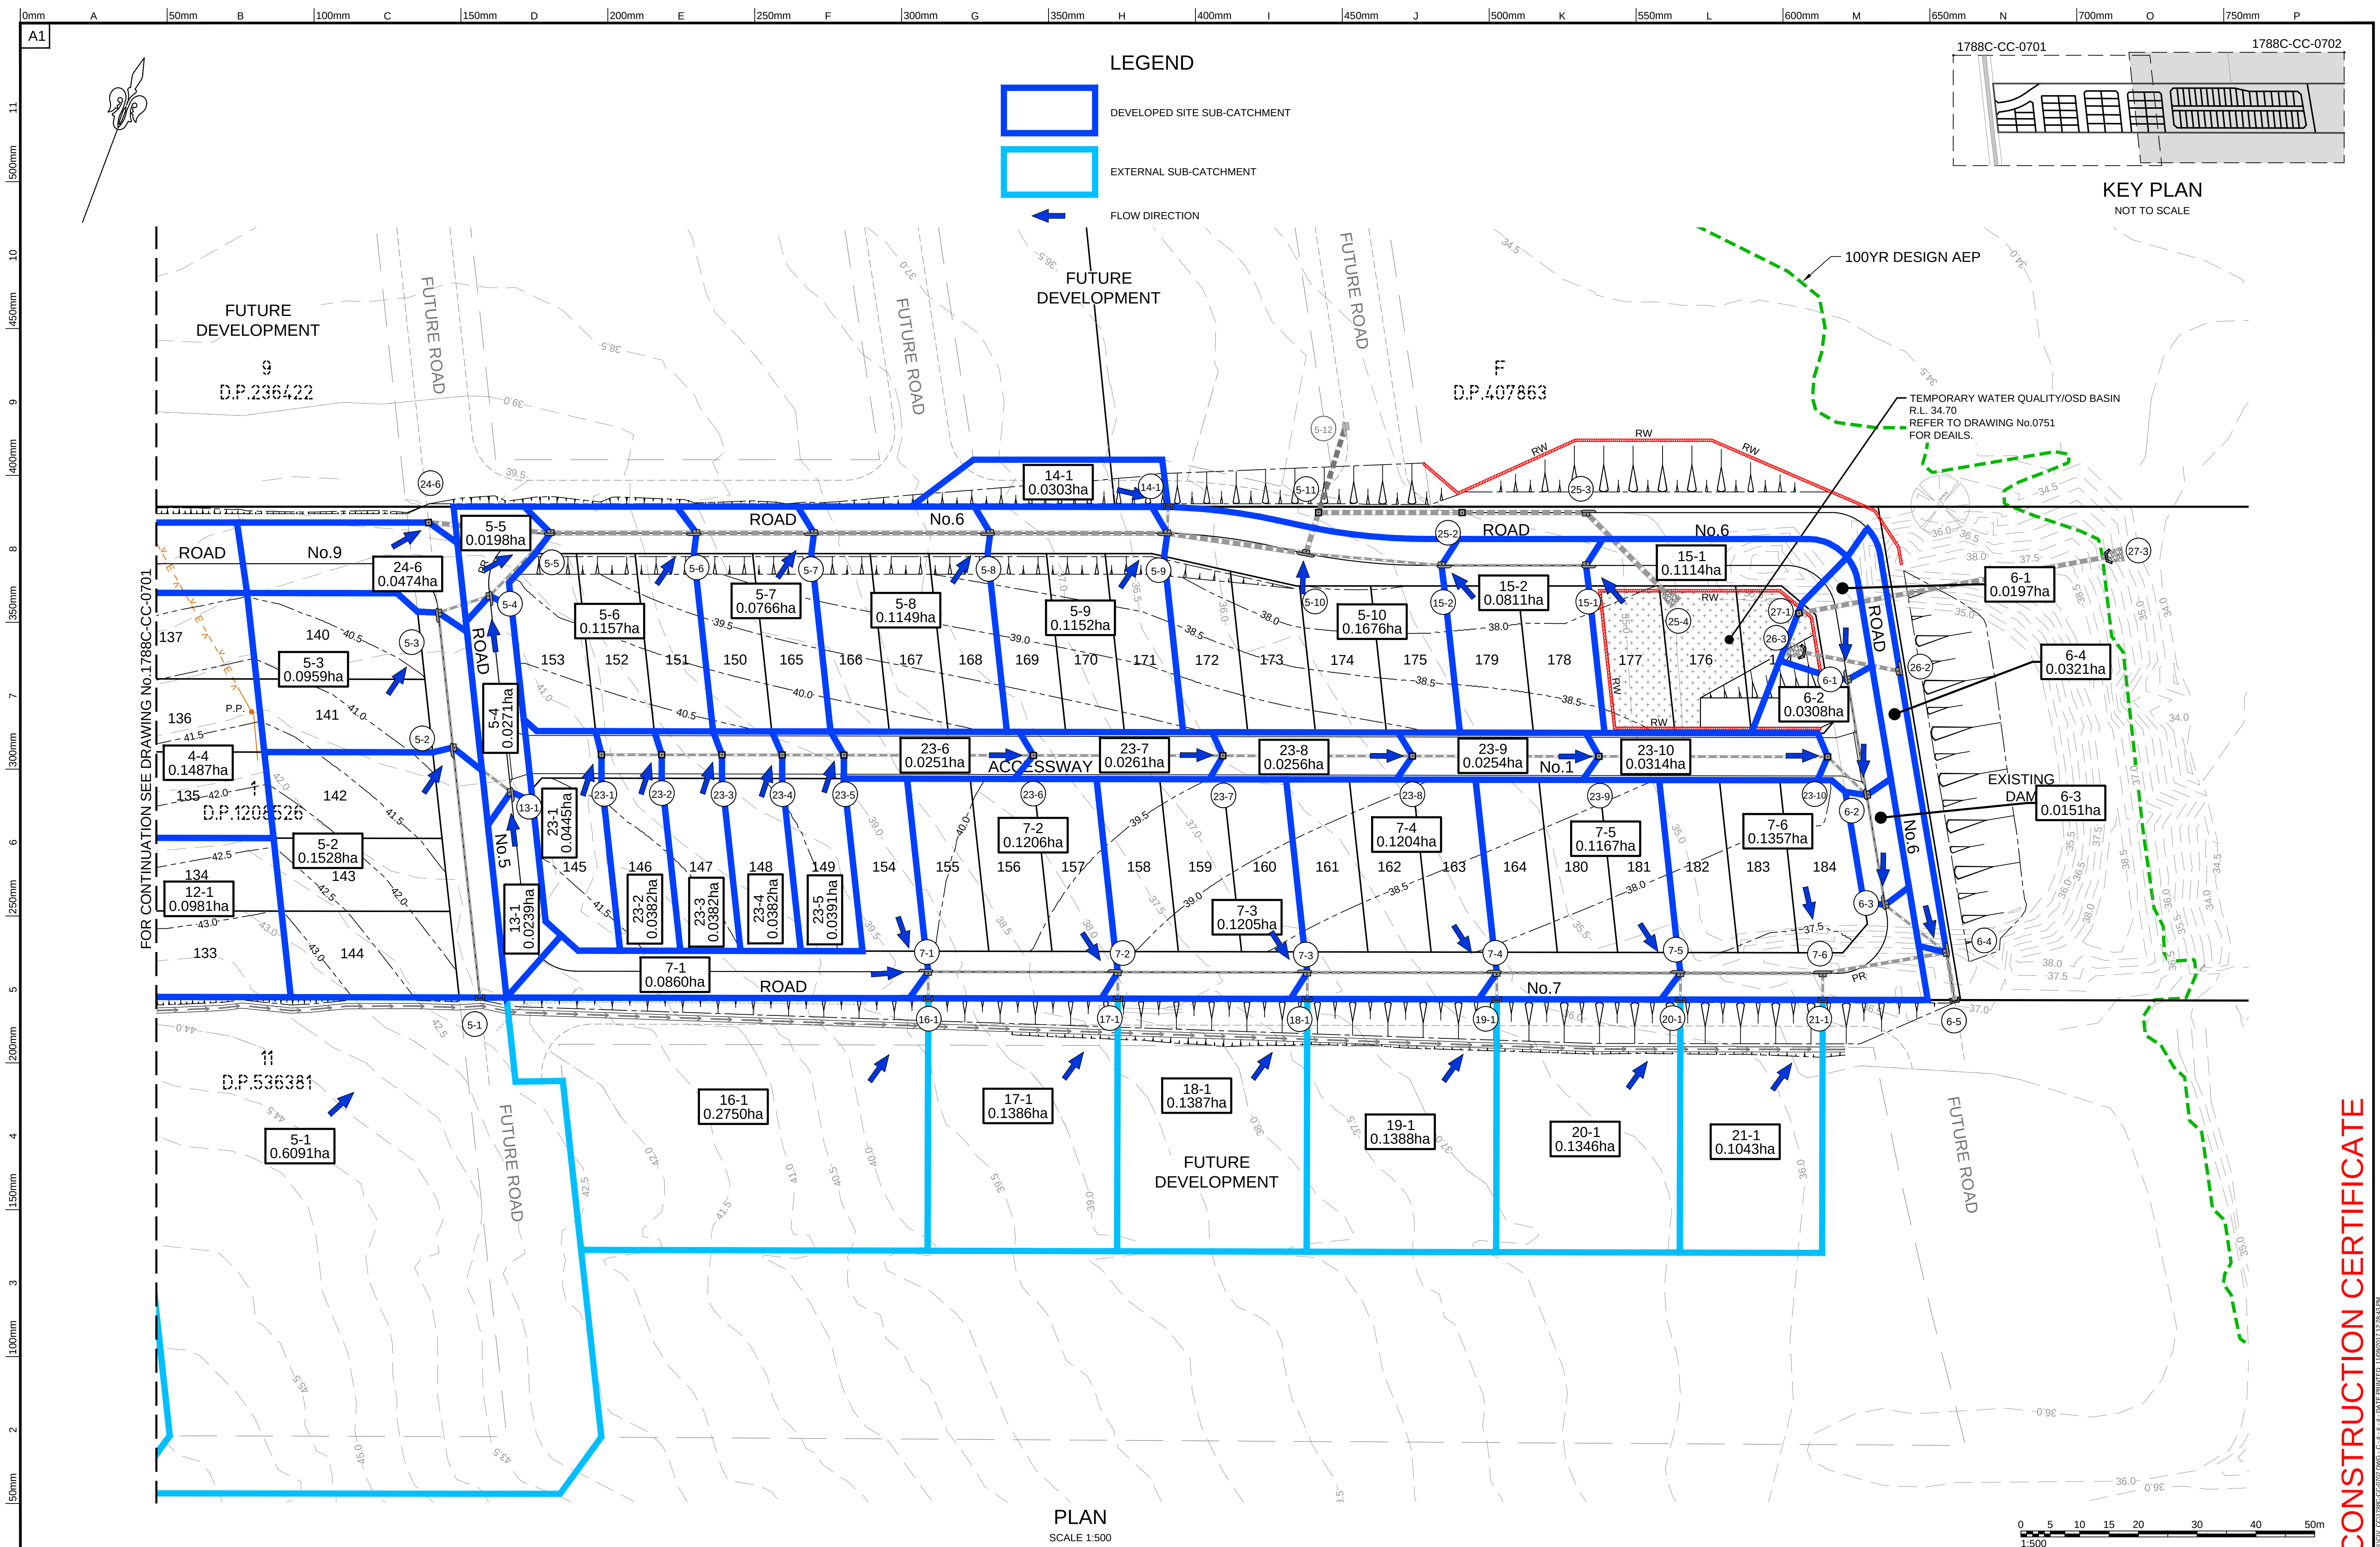

CONSTRUCTION CERTIFICATE

0mmA

50mmB

100mmC

150mmD

200mmE

250mmF

300mmG

350mmH

400mmI

450mmJ

500mmK

550mmL

600mmM

650mmN

700mmO

750mmP

A1

11

500mm

10

450mm

9

400mm

8

350mm

7

300mm

6

250mm

5

200mm

4

150mm

3

100mm

2

50mm

1

PIT SCHEDULE				SETOUT DATA	
LINE	PIT	PIT/STRUCTURE TYPE	DESCRIPTION	EASTING	NORTHING
1	1-1	S.G.G.P. 1.2m E.K.I.	BCC STANDARD	303875.24	6270217.64
1	1-2	S.G.G.P. 1.8m E.K.I.	BCC STANDARD	303887.13	6270230.93
2	2-1	S.G.G.P. 1.8m E.K.I.	BCC STANDARD	303924.60	6270191.01
2	2-2	S.G.G.P. 1.8m E.K.I.	BCC STANDARD	303914.43	6270210.33
2	2-3	S.G.G.P. 2.4m E.K.I. SAG	BCC STANDARD	303904.31	6270229.57
2	2-4	S.G.G.P. 2.4m E.K.I. SAG	BCC STANDARD	303905.45	6270244.81
2	2-5	G.S.I.P. 900x900 (DISH CROSSING)	BCC STANDARD	303909.34	6270262.23
3	3-1	S.G.G.P. 1.8m E.K.I.	BCC STANDARD	303992.93	6270217.90
3	3-2	S.G.G.P. 1.8m E.K.I.	BCC STANDARD	303976.07	6270249.95
3	3-3	S.G.G.P. 1.8m E.K.I.	BCC STANDARD	303964.42	6270272.09
4	4-1	STUB, CAP & BURY	BCC STANDARD	304061.87	6270242.68
4	4-2	S.G.G.P. 1.8m E.K.I.	BCC STANDARD	304047.82	6270270.35
4	4-3	S.G.G.P. 1.8m E.K.I.	BCC STANDARD	304034.82	6270295.07
4	4-4	S.G.G.P. 1.8m E.K.I.	BCC STANDARD	304040.13	6270302.36
5	5-1	STUB, CAP & BURY	FOR FUTURE CONNECTION	304130.20	6270269.57
5	5-2	S.G.G.P. 1.8m E.K.I.	BCC STANDARD	304110.68	6270307.65
5	5-3	S.G.G.P. 1.8m E.K.I.	BCC STANDARD	304099.93	6270328.08
5	5-4	S.G.G.P. 1.8m E.K.I.	BCC STANDARD	304106.21	6270333.55
5	5-5	S.G.G.P. 1.2m E.K.I.	BCC STANDARD	304112.16	6270347.90
5	5-6	S.G.G.P. 1.8m E.K.I.	BCC STANDARD	304135.25	6270357.03
5	5-7	S.G.G.P. 1.8m E.K.I.	BCC STANDARD	304153.84	6270364.39
5	5-8	S.G.G.P. 1.8m E.K.I.	BCC STANDARD	304181.73	6270375.42
5	5-9	S.G.G.P. 1.8m E.K.I.	BCC STANDARD	304209.78	6270386.47
5	5-10	S.G.G.P. 2.4m E.K.I. SAG	BCC STANDARD	304233.02	6270391.98
5	5-11	TEMPORARY J.P.	BCC STANDARD	304232.56	6270398.80
6	6-1	S.G.G.P. 1.8m E.K.I.	BCC STANDARD	304327.11	6270405.67
6	6-2	S.G.G.P. 1.2m E.K.I.	BCC STANDARD	304337.38	6270388.62
6	6-3	S.G.G.P. 1.8m E.K.I.	BCC STANDARD	304347.17	6270372.37
6	6-4	S.G.G.P. 1.8m E.K.I.	BCC STANDARD	304359.12	6270368.23
6	6-5	STUB, CAP & BURY	FOR FUTURE CONNECTION	304363.72	6270361.46
7	7-1	S.G.G.P. 1.8m E.K.I.	BCC STANDARD	304199.72	6270301.27
7	7-2	S.G.G.P. 1.8m E.K.I.	BCC STANDARD	304229.73	6270313.08
7	7-3	S.G.G.P. 1.8m E.K.I.	BCC STANDARD	304259.74	6270324.89
7	7-4	S.G.G.P. 1.8m E.K.I.	BCC STANDARD	304289.75	6270336.70
7	7-5	S.G.G.P. 1.8m E.K.I.	BCC STANDARD	304318.83	6270348.14
7	7-6	S.G.G.P. 2.4m E.K.I. SAG	BCC STANDARD	304341.35	6270357.01
8	8-1	S.G.G.P. 1.8m E.K.I.	BCC STANDARD	303921.60	6270214.10
9	9-1	S.G.G.P. 1.8m E.K.I.	BCC STANDARD	303899.18	6270262.82
10	10-1	S.G.G.P. 1.8m E.K.I.	BCC STANDARD	303987.47	6270245.68
11	11-1	S.G.G.P. 1.8m E.K.I.	BCC STANDARD	303974.47	6270270.39
12	12-1	S.G.G.P. 1.8m E.K.I.	BCC STANDARD	304057.19	6270269.94
13	13-1	S.G.G.P. 1.8m E.K.I.	BCC STANDARD	304121.85	6270303.82
14	14-1	STUB, CAP & BURY	FOR FUTURE CONNECTION	304208.40	6270390.28
15	15-1	S.G.G.P. 1.8m E.K.I.	BCC STANDARD	304278.02	6270407.59
15	15-2	S.G.G.P. 1.8m E.K.I.	BCC STANDARD	304255.15	6270398.54
16	16-1	STUB, CAP & BURY	FOR FUTURE CONNECTION	304201.20	6270297.50
17	17-1	STUB, CAP & BURY	FOR FUTURE CONNECTION	304231.21	6270309.31
18	18-1	STUB, CAP & BURY	FOR FUTURE CONNECTION	304261.22	6270321.12
19	19-1	STUB, CAP & BURY	FOR FUTURE CONNECTION	304291.23	6270332.93
20	20-1	STUB, CAP & BURY	FOR FUTURE CONNECTION	304320.31	6270344.38
21	21-1	STUB, CAP & BURY	FOR FUTURE CONNECTION	304342.84	6270353.24
22	22-1	G.S.I.P. 900x900 (HEAVY DUTY)	BCC STANDARD	303886.66	6270186.97
22	22-2	G.S.I.P. 900x900 (HEAVY DUTY)	BCC STANDARD	303874.84	6270209.45
23	23-1	G.S.I.P. 900x900 (HEAVY DUTY)	BCC STANDARD	304134.25	6270315.60
23	23-2	G.S.I.P. 900x900 (HEAVY DUTY)	BCC STANDARD	304143.79	6270319.36
23	23-3	G.S.I.P. 900x900 (HEAVY DUTY)	BCC STANDARD	304153.32	6270323.11
23	23-4	G.S.I.P. 900x900 (HEAVY DUTY)	BCC STANDARD	304162.86	6270326.86
23	23-5	G.S.I.P. 900x900 (HEAVY DUTY)	BCC STANDARD	304172.63	6270330.71
23	23-6	G.S.I.P. 900x900 (HEAVY DUTY)	BCC STANDARD	304202.64	6270342.52
23	23-7	G.S.I.P. 900x900 (HEAVY DUTY)	BCC STANDARD	304232.65	6270354.33
23	23-8	G.S.I.P. 900x900 (HEAVY DUTY)	BCC STANDARD	304262.66	6270366.14
23	23-9	G.S.I.P. 900x900 (HEAVY DUTY)	BCC STANDARD	304292.21	6270377.76
23	23-10	G.S.I.P. 900x900 (HEAVY DUTY)	BCC STANDARD	304328.42	6270392.01
24	24-1	G.S.I.P. 900x900 (DISH CROSSING)	BCC STANDARD	303915.23	6270270.01
24	24-2	G.S.I.P. 900x900 (DISH CROSSING)	BCC STANDARD	303956.44	6270286.31
24	24-3	G.S.I.P. 900x900 (DISH CROSSING)	BCC STANDARD	303964.22	6270290.84
24	24-4	G.S.I.P. 900x900 (DISH CROSSING)	BCC STANDARD	304024.08	6270314.51
24	24-5	G.S.I.P. 900x900 (DISH CROSSING)	BCC STANDARD	304032.50	6270317.84
24	24-6	G.S.I.P. 900x900 (DISH CROSSING)	BCC STANDARD	304092.36	6270341.52
25	25-2	G.S.I.P. 900x900 (HEAVY DUTY)	BCC STANDARD	304255.27	6270407.79
25	25-3	S.G.G.P. 1.8m E.K.I.	BCC STANDARD	304275.05	6270415.12
25	25-4	H.W.	AS PER DETAIL	304292.35	6270407.93
26	26-2	S.G.G.P. 1.8m E.K.I.	BCC STANDARD	304334.05	6270409.85
26	26-3	ROCK H.W.	AS PER DETAIL	304318.34	6270407.09
27	27-1	G.S.I.P. 900x900 (LETTERBOX TYPE)	BCC STANDARD	304314.90	6270412.95
27	27-3	ROCK H.W.	AS PER DETAIL	304341.57	6270438.56

SETOUT

S.G.G.P. (ON GRADE)

SETOUT

S.G.G.P. (ON SAG)

SETOUT

J.P. & G.S.I.P.

PIT SETOUT DETAILS

NOT TO SCALE

NOTES

1. MODELLED USING DRAINS ILSAX METHOD.

SOIL TYPE - NORMAL 3.0
IMPERVIOUS AREA DEPRESSION STORAGE - 1mm
PERVIOUS AREA DEPRESSION STORAGE - 5mm

2. COLEBROOK WHITE ROUGHNESS FACTOR:

RC PIPES - 0.6
PVC PIPES - 0.015

3. RRJ C2 DENOTES RUBBER RING JOINT CLASS 2 PIPE.

4. ALL PVC PIPES TO BE CLASS SH.

5. THE PRESSURE CHANGE COEFFICIENT 'K' HAS BEEN DETERMINED USING HARE'S EQUATION.

6. WHERE PIT EXCEEDS 1.2m IN DEPTH, STEP IRONS ARE TO BE PROVIDED.

7. PITS DEEPER THAN 1.5m TO BE CONCRETE REINFORCED. REFER BCC'S STANDARD DRAWINGS FOR DETAILS.

8. CONCRETE 40MPa COMPRESSIVE STRENGTH.

ABBREVIATIONS

1. S.G.G.P. - STANDARD GRATED GULLY PIT

2. G.S.I.P. - GRATED SURFACE INLET PIT

3. J.P. - JUNCTION PIT

4. H.W. - HEADWALL

11.09.17

RE-ISSUED FOR CONSTRUCTION CERTIFICATE

13.07.17

RE-ISSUED FOR CONSTRUCTION CERTIFICATE

05.07.17

ISSUED FOR CONSTRUCTION CERTIFICATE

REV

DATE

AMENDMENT DESCRIPTION

DIAL 1100

BEFORE YOU DIG

Project:

PROPOSED SUBDIVISION IN
LOT 1 D.P. 1208526
BOUNDARY ROAD, SCHOFIELDS

Principal:

LB SCHOFIELDS ONE PTY LTD

Scale

AS SHOWN @ A1

Date

05.07.17

Council Ref.

DA-15-02283

Datum

A.H.D.

L.G.A.

BLACKTOWN COUNCIL

Calc'd

M.P.

Drawn

F.K.

Proj.Man.

A.M.

Client Ref.

CRAIG & RHODES

ABN 77 050 209 991
Level 4, Suite 400
16-18 Cambridge St
EPPING NSW 2121
PO Box 233
EPPING NSW 1710

ACN 050 209 991
DX 4408 EPPING
Tel. 9869-1855
Fax. 9869-2341
reception@craighoddes.com.au
www.craighoddes.com.au
© Craig & Rhodes

90th

ANNIVERSARY
1923 - 2013

APPROVED COMPANY

ISO 9001
Quality Management System

QMS

Drawing Title

STORMWATER
PIT SCHEDULE

C&R Ref.

1788

Drawing Ref.


1788C-CC-0703

Revision


C


CONSTRUCTION CERTIFICATE

NOTE:
- FOR SPECIAL PIT DETAILS REFER TO DWG.
No. ???.

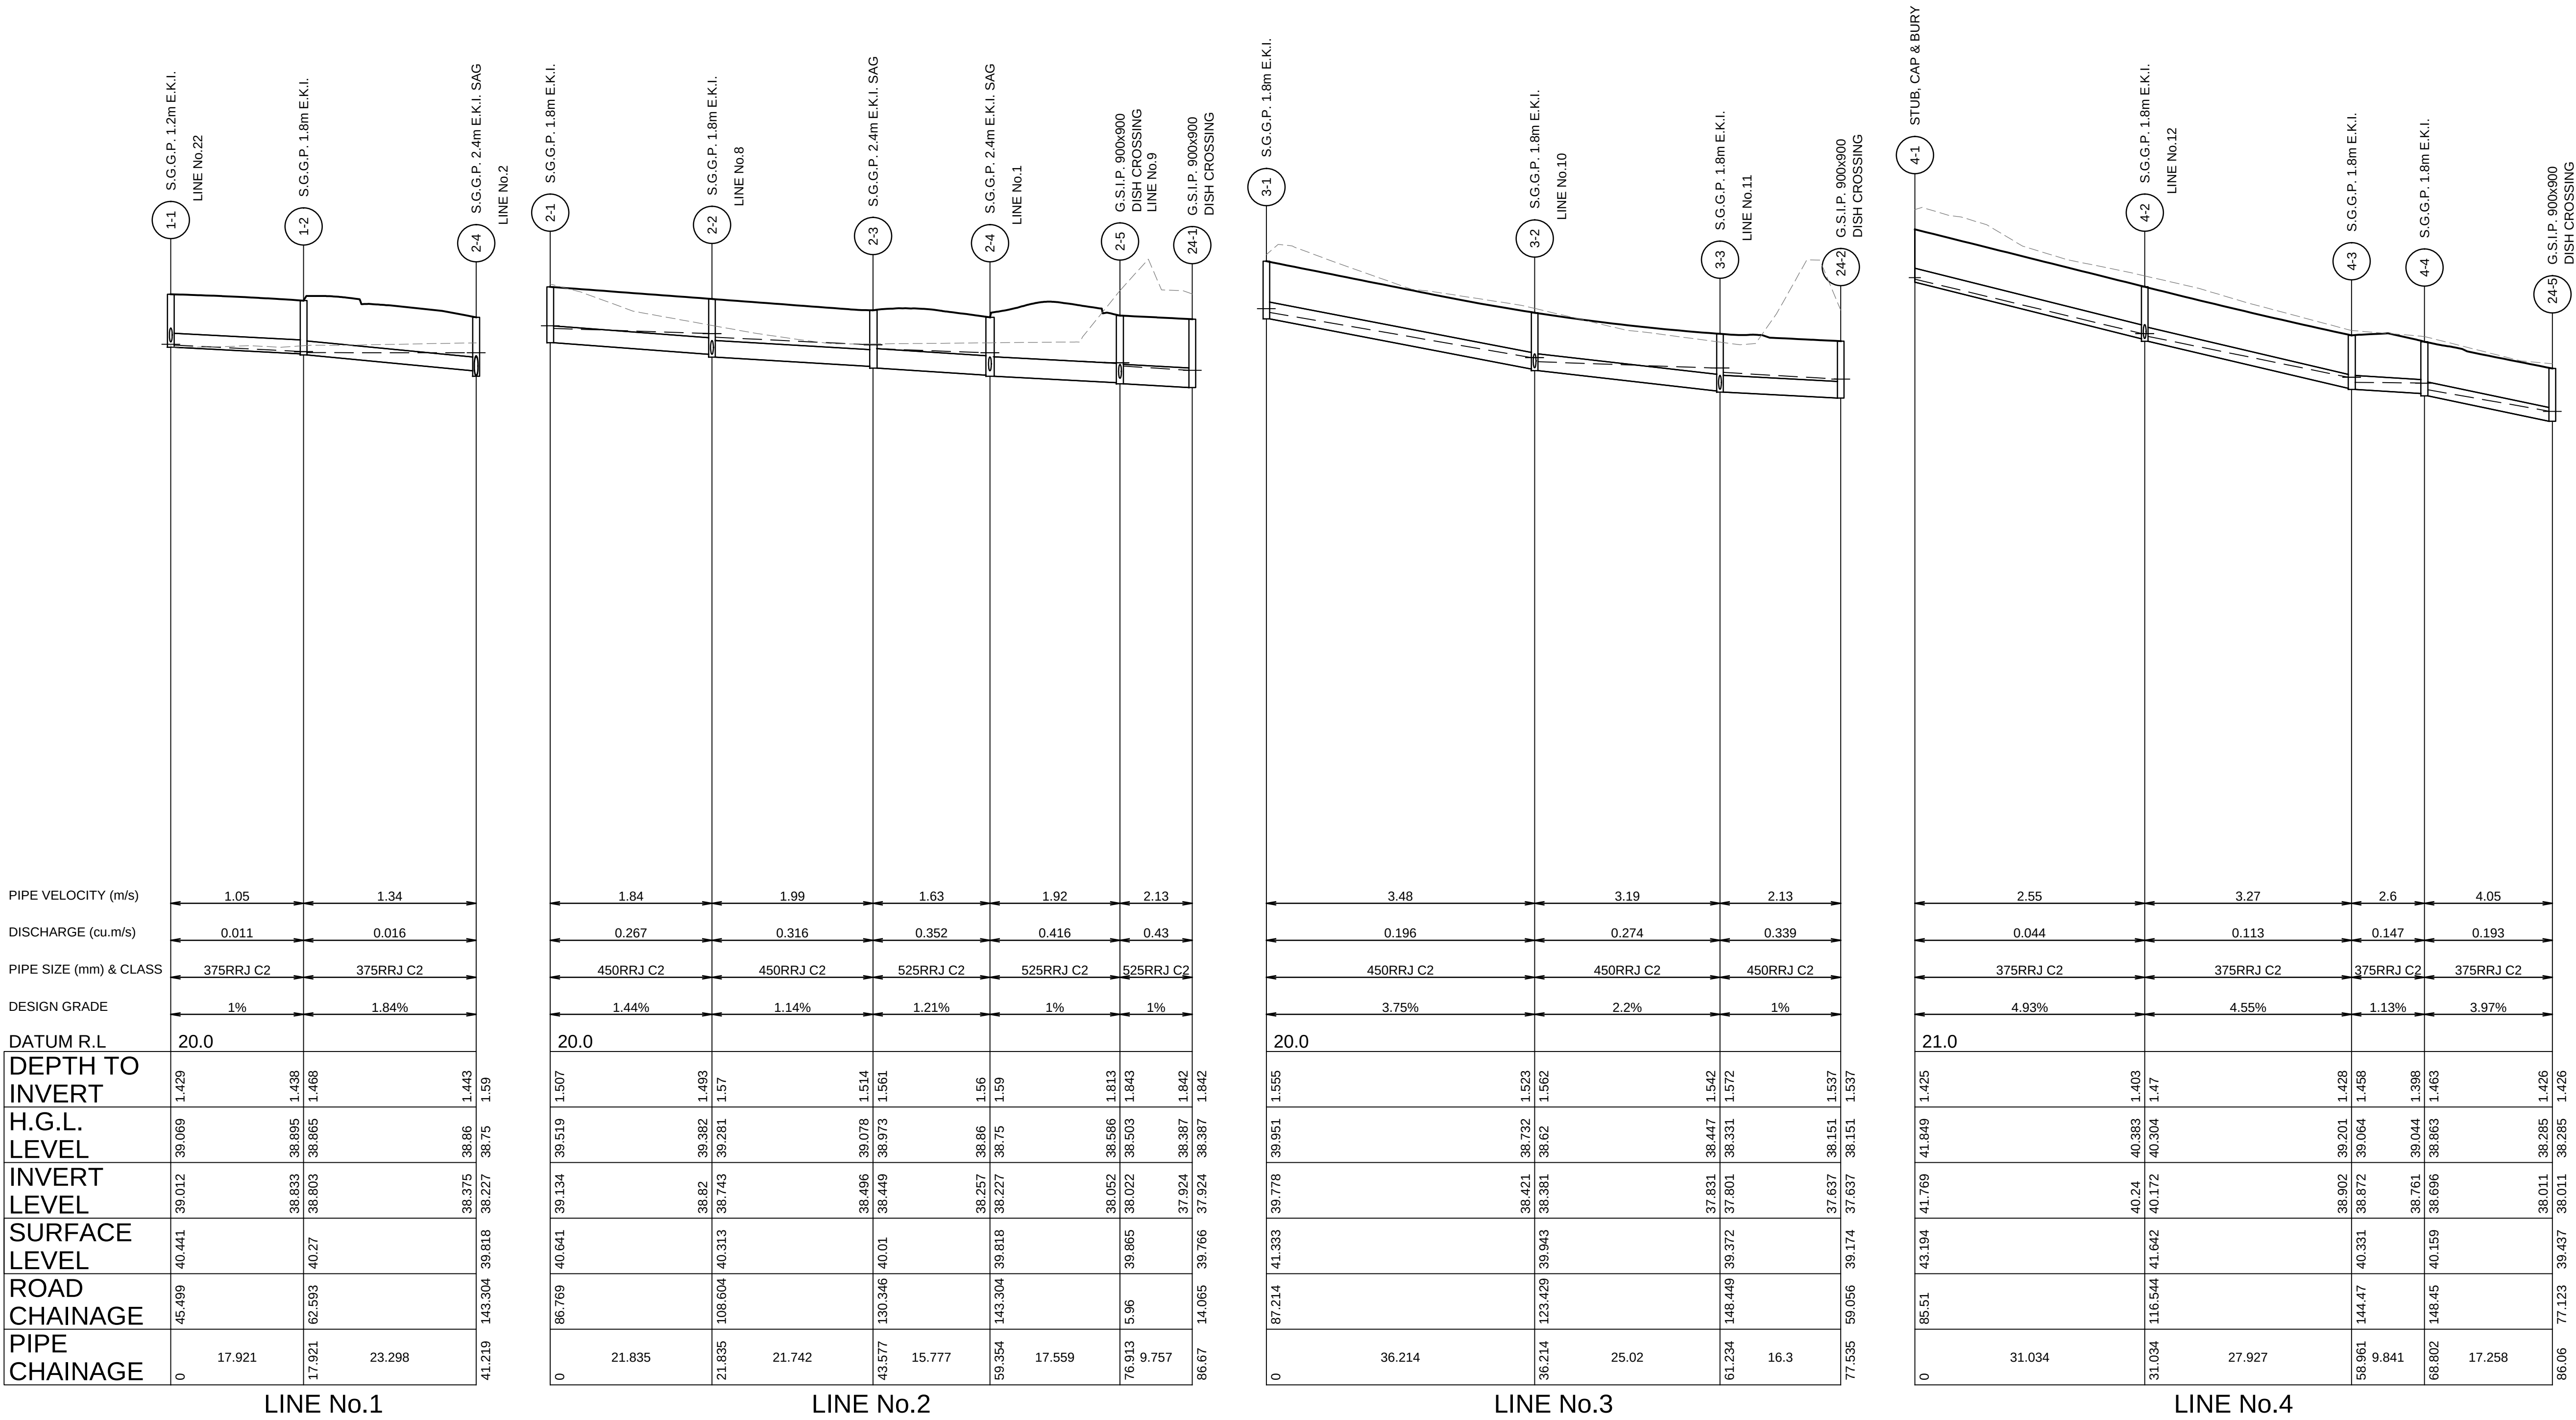


STORMWATER DRAINAGE LONGITUDINAL SECTIONS
HORIZONTAL SCALE - 1:500
VERTICAL SCALE - 1:100

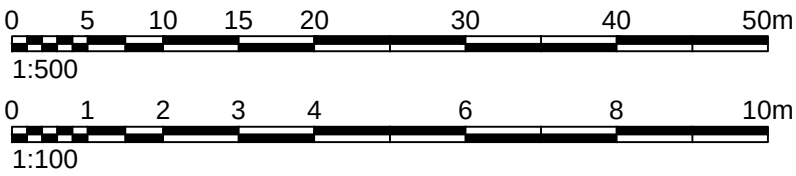

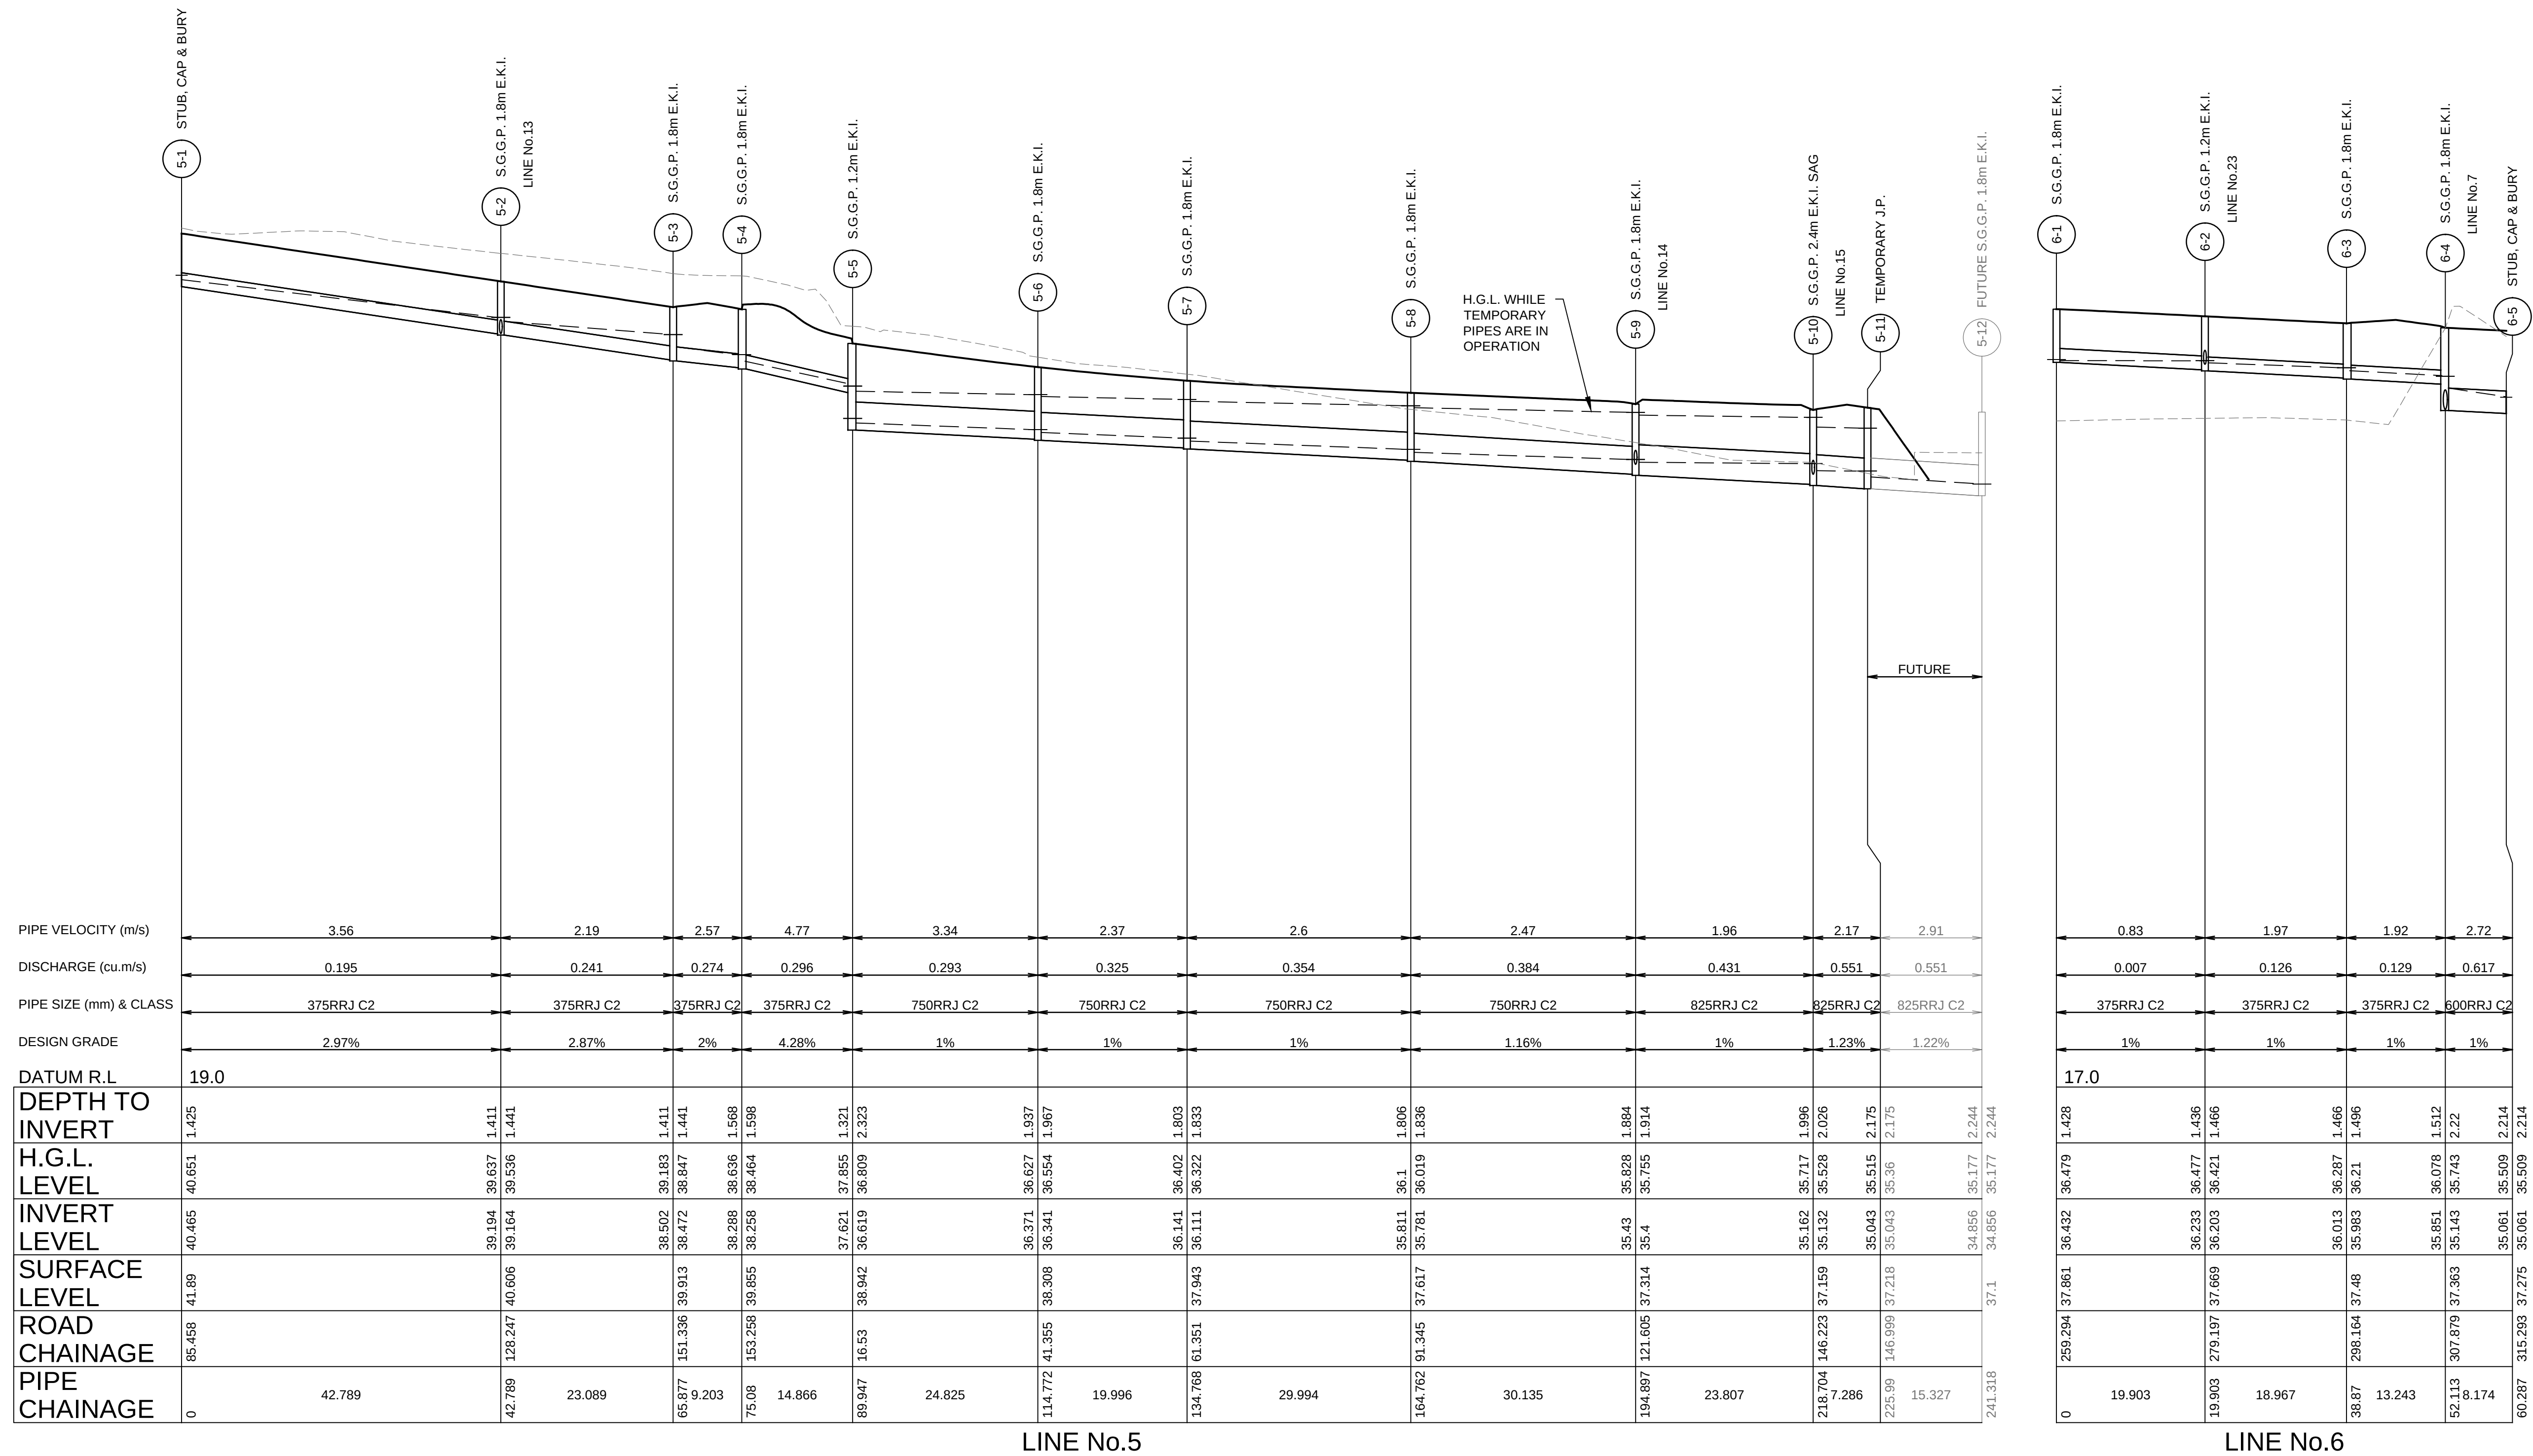


NOTE:


- FOR SPECIAL PIT DETAILS REFER TO DWG. No. ???.

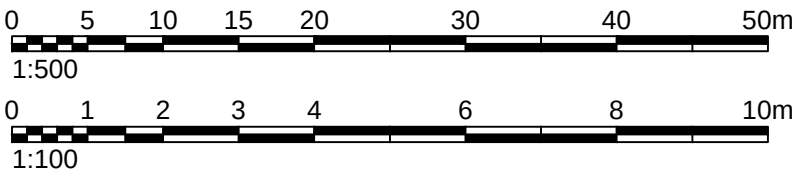

NOTE:
- FOR SPECIAL PIT DETAILS REFER TO DWG.
No. ???.

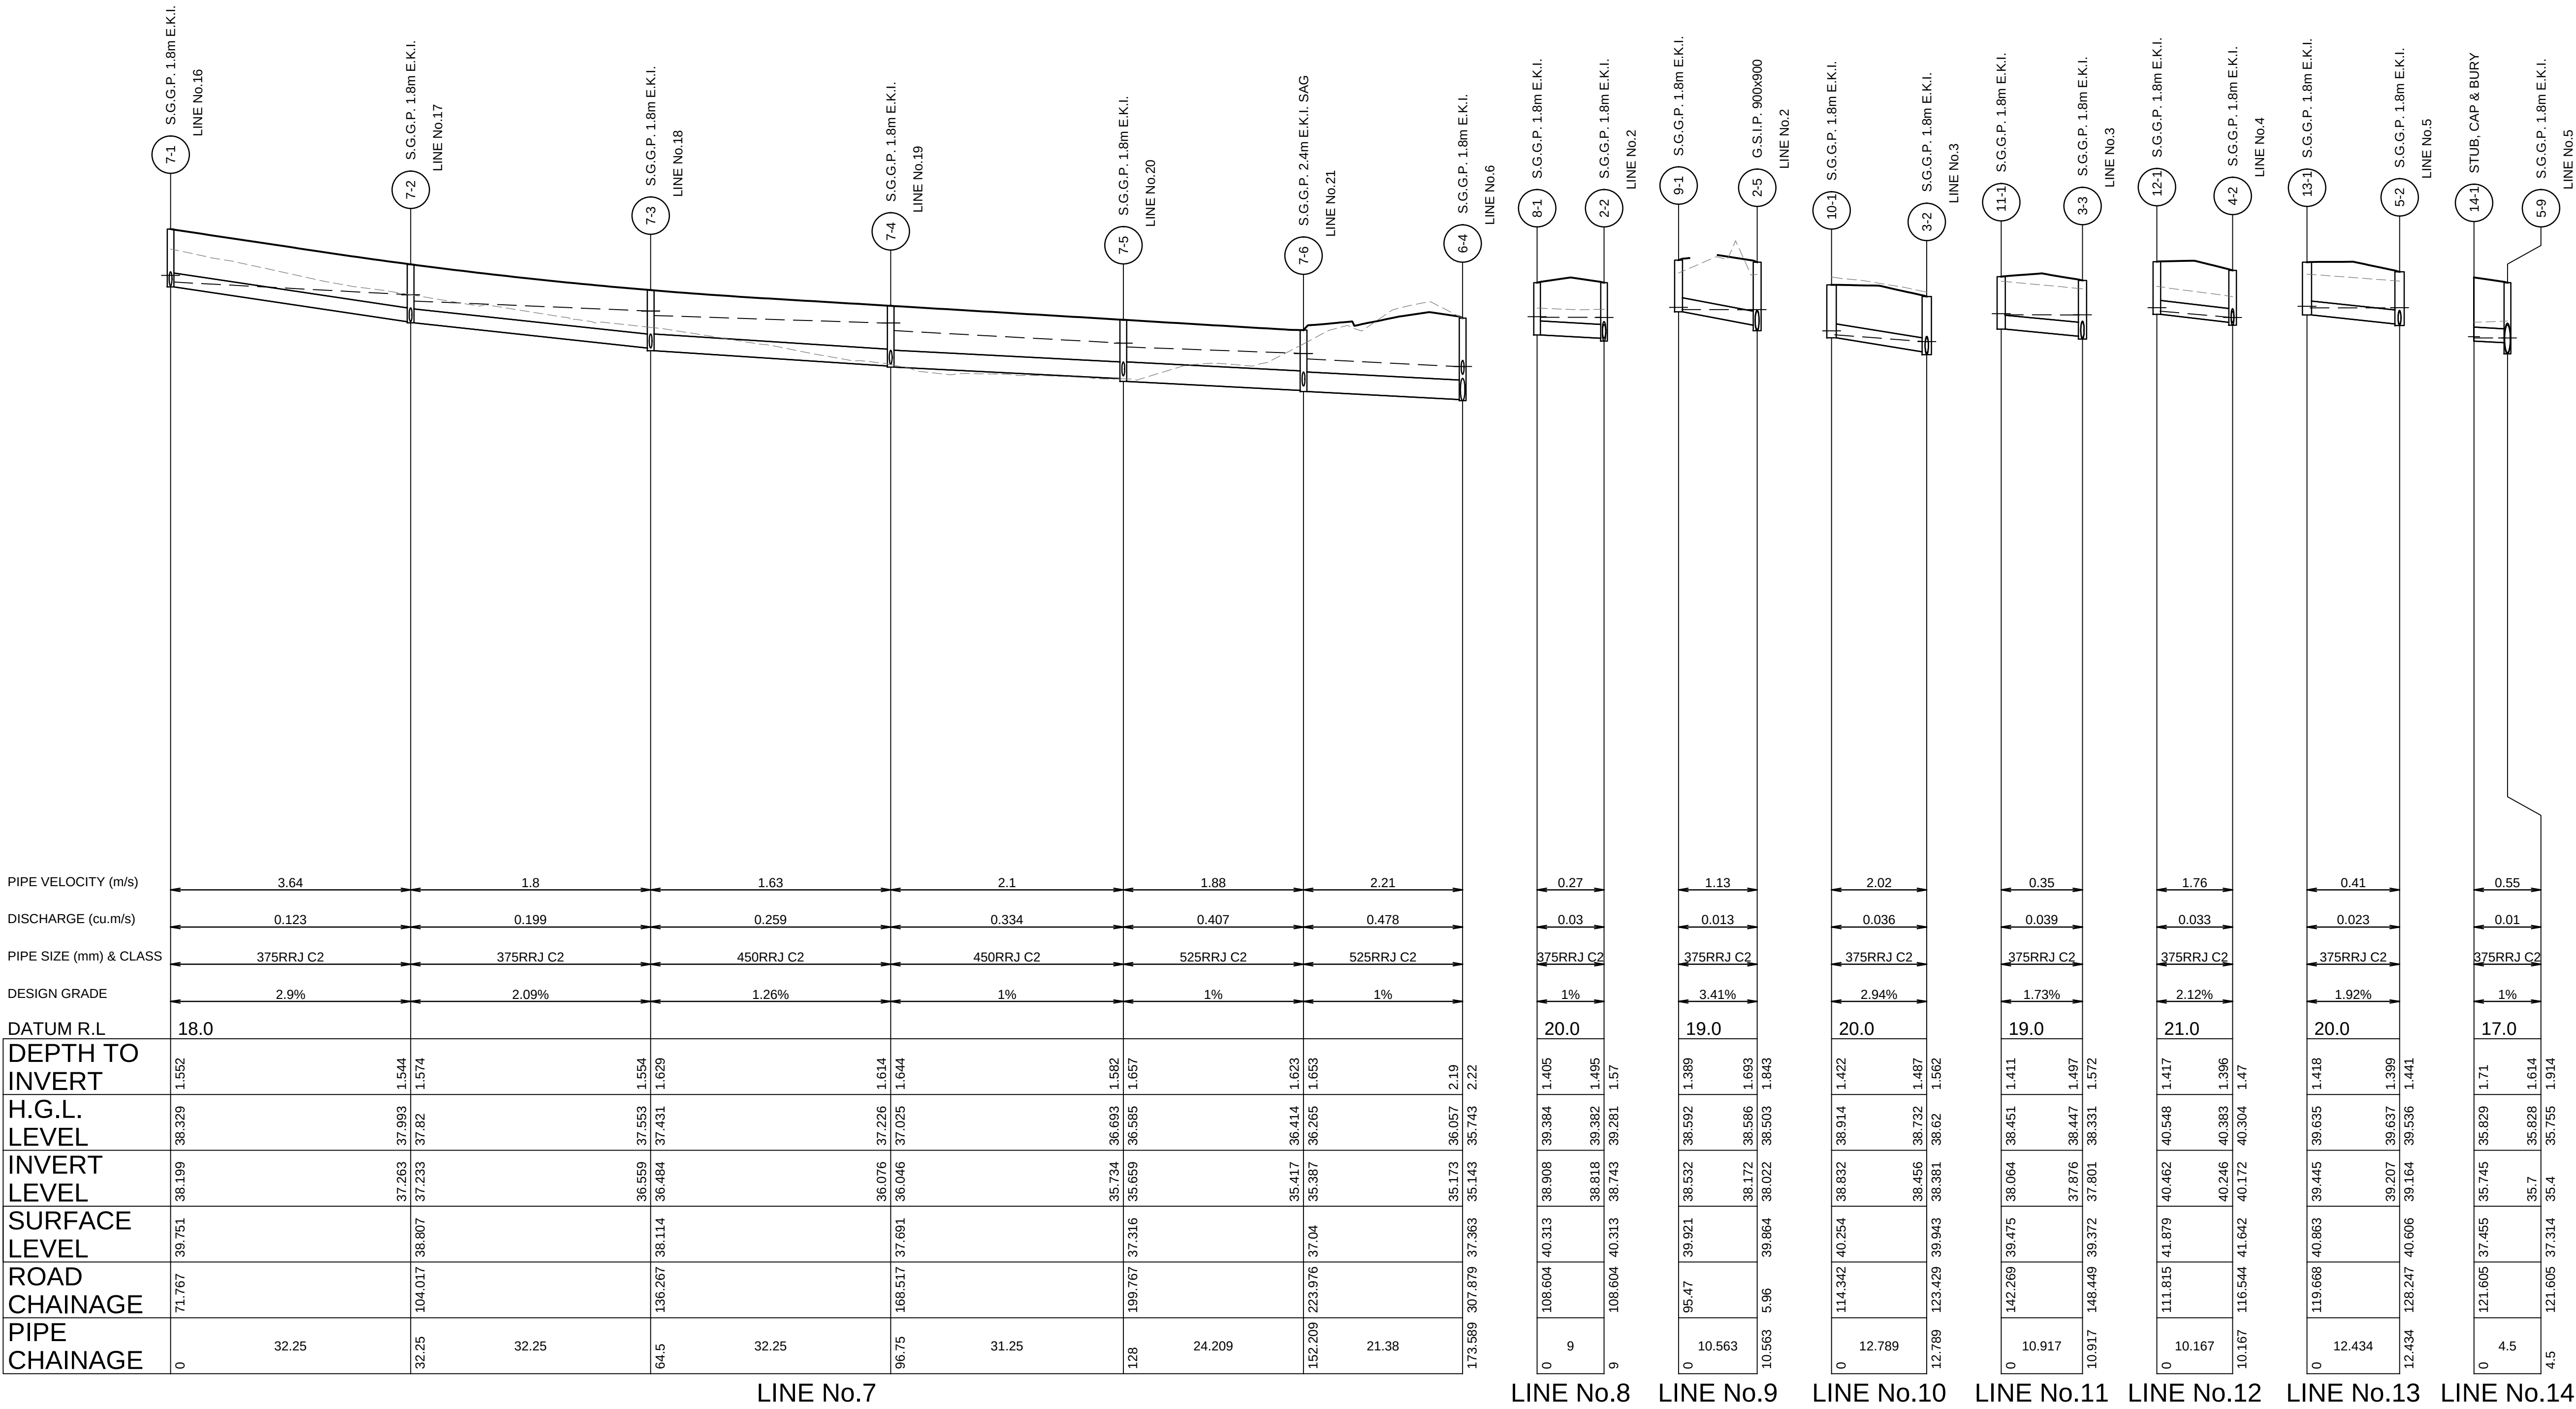

STORMWATER DRAINAGE LONGITUDINAL SECTIONS
HORIZONTAL SCALE - 1:500
VERTICAL SCALE - 1:100

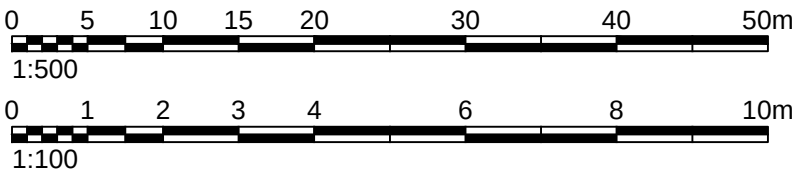

REV	DATE	AMENDMENT DESCRIPTION
C	11.09.17	RE-ISSUED FOR CONSTRUCTION CERTIFICATE
B	13.07.17	RE-ISSUED FOR CONSTRUCTION CERTIFICATE
A	05.07.17	ISSUED FOR CONSTRUCTION CERTIFICATE



Project: PROPOSED SUBDIVISION IN LOT 1 D.P. 1208526 BOUNDARY ROAD, SCHOFIELDS

Principal: LB SCHOFIELDS ONE PTY LTD	Scale: AS SHOWN @ A1	Date: 05.07.17	Council Ref: DA-15-02283
Cal's: M.P.	Drawn: F.K.	Proj.Man: A.M.	Client Ref:




ABN 77 050 209 991
Level 4, Suite 400
16-18 Cambridge St
EPPING NSW 2121
PO Box 233
EPPING NSW 1710
reception@craigandrhodes.com.au
www.craigandrhodes.com.au
© Craig & Rhodes.




Drawing title: STORMWATER LONGITUDINAL SECTIONS SHEET 3 OF 7
C&R Ref: 1788
Drawing Ref: 1788C-CC-0713
Revision: C


CONSTRUCTION CERTIFICATE

CONSTRUCTION CERTIFICATE

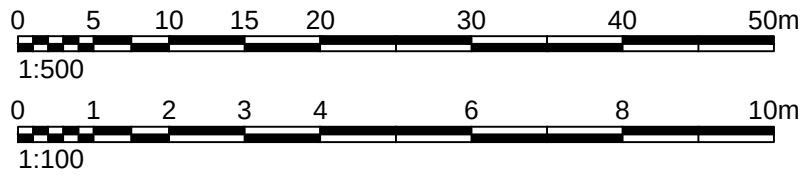[illegible]

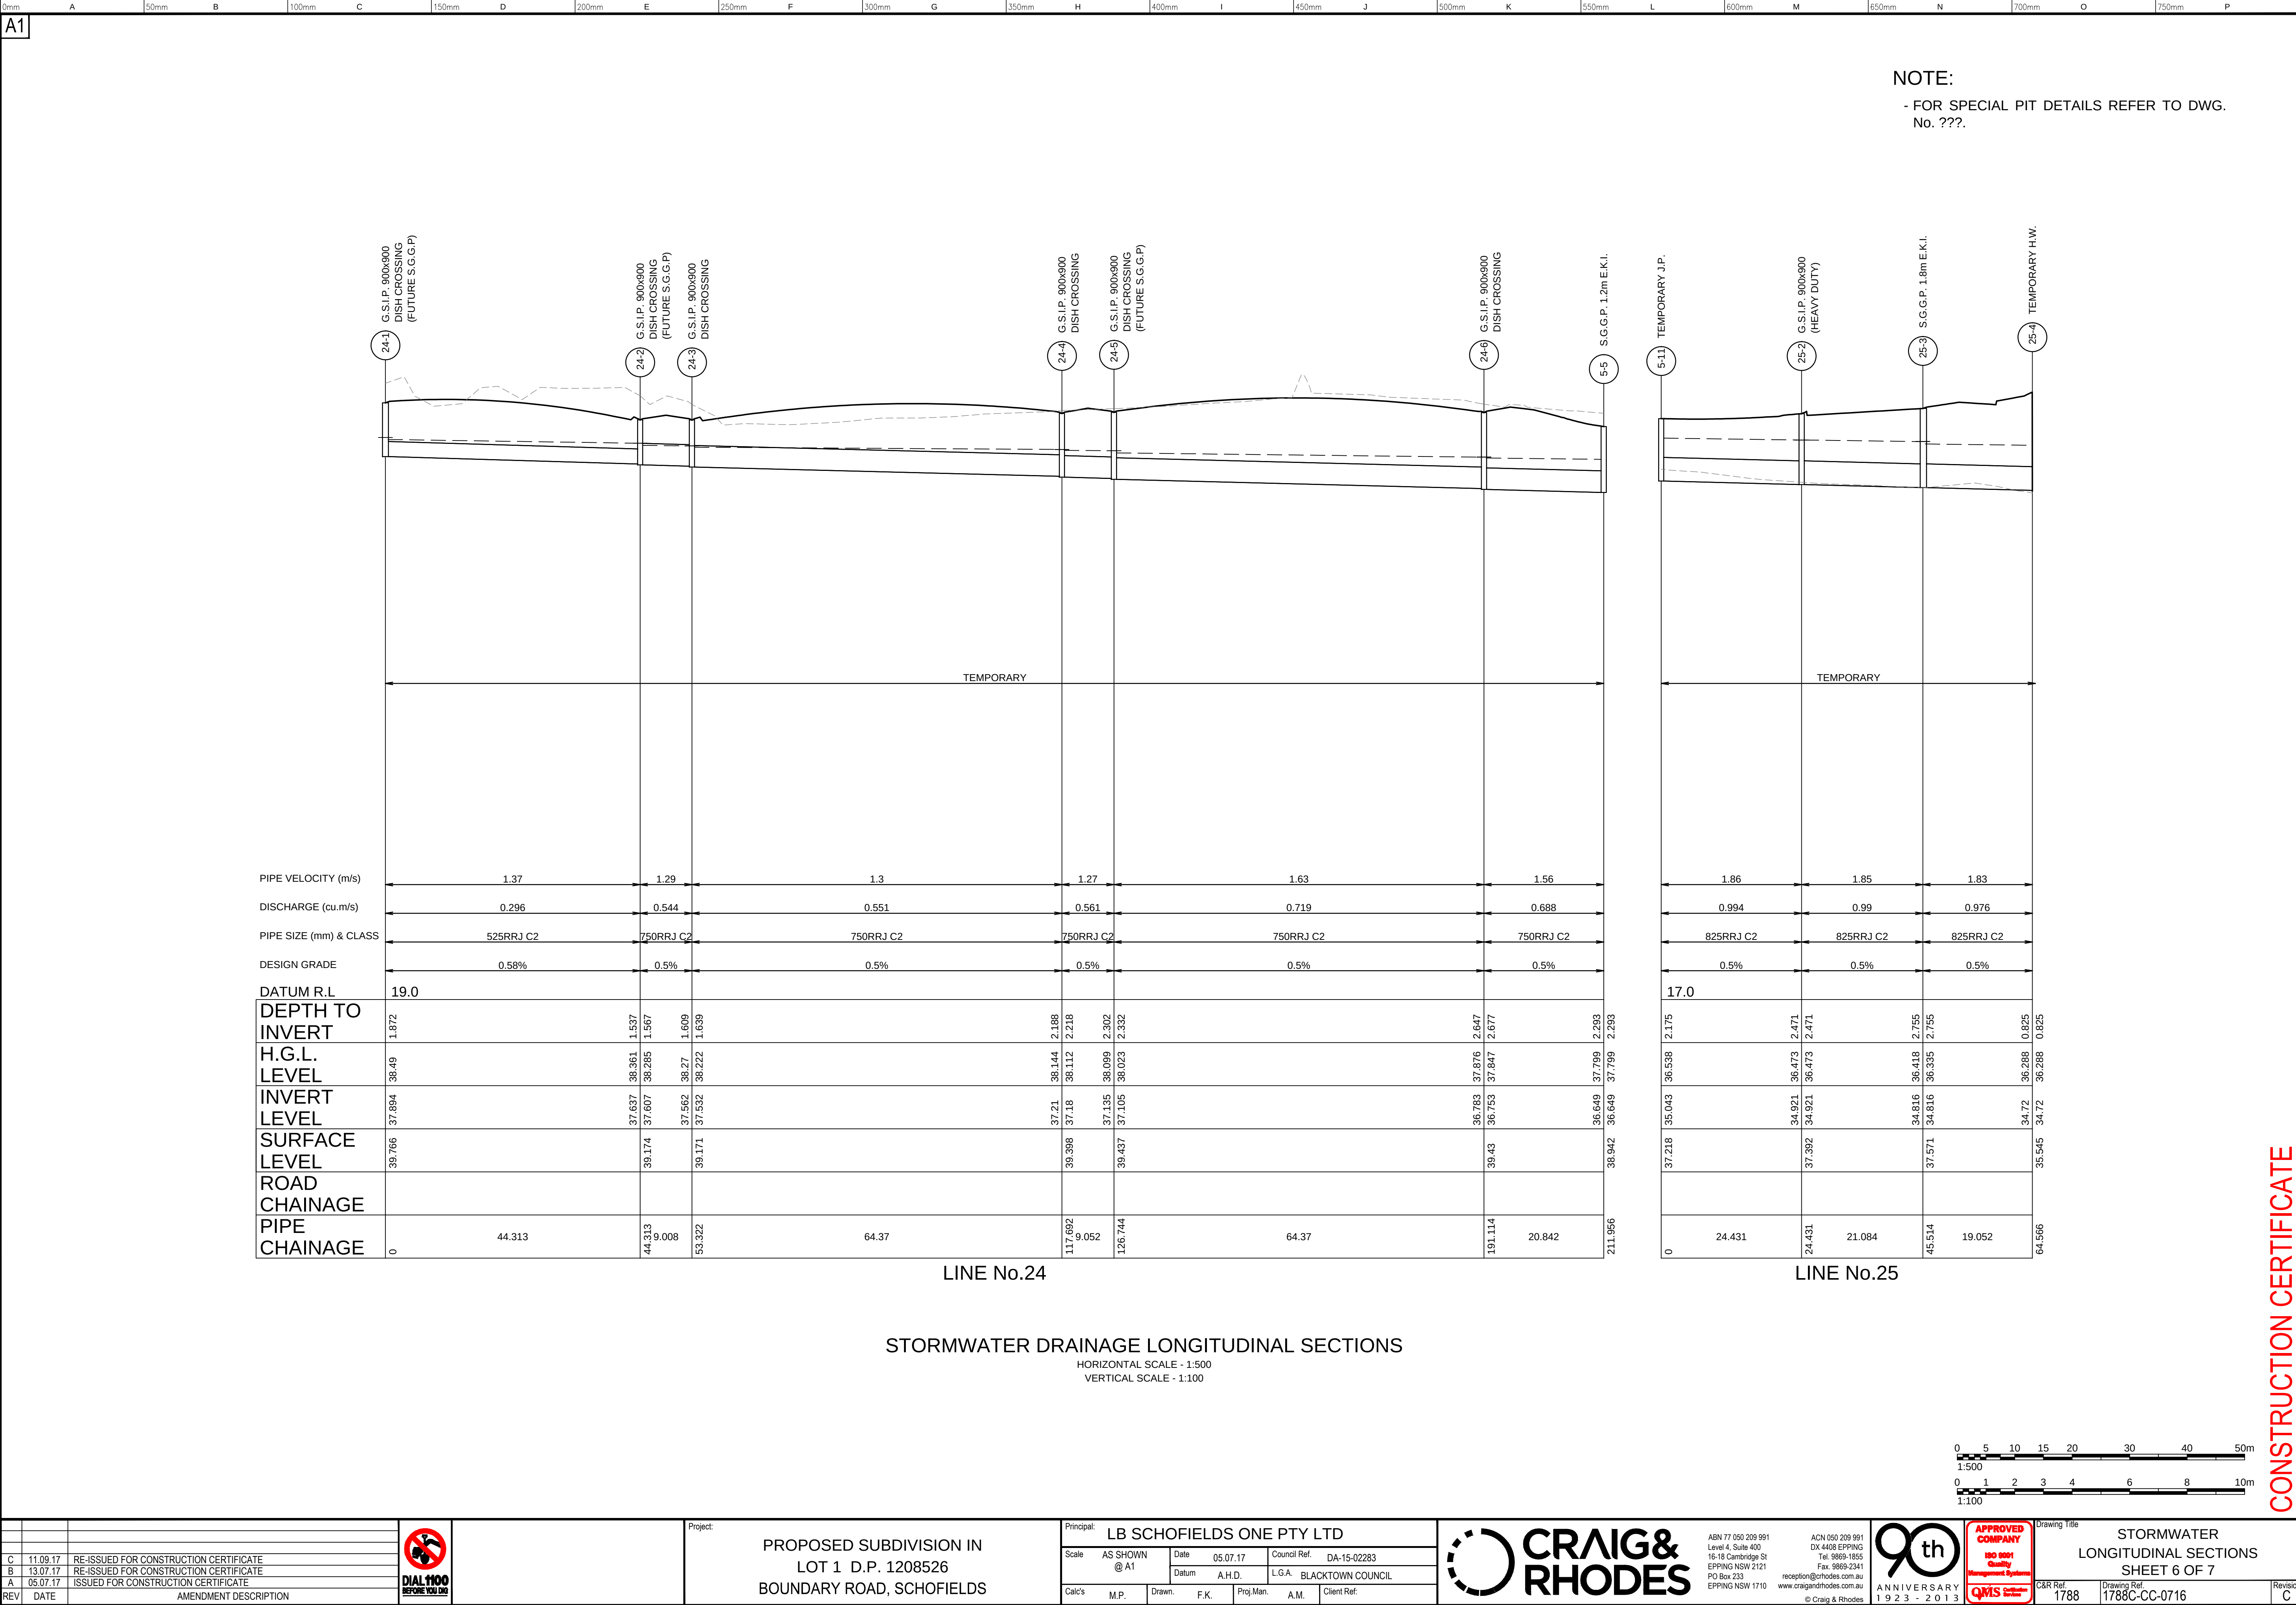

CONSTRUCTION CERTIFICATE

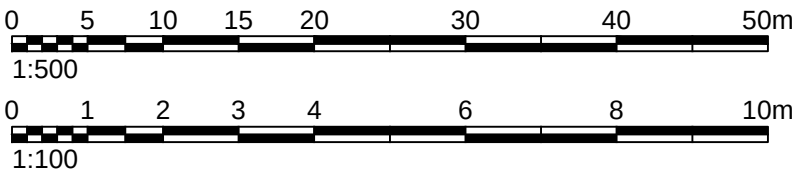

</

[illegible]

[illegible]

0mm

50mm

100mm

150mm

200mm

250mm

300mm

350mm

400mm

450mm

500mm

550mm

600mm

650mm

700mm

750mm

A

B

C

D

E

F

G

H

I

J

K

L

M

N

O

P

A1

11

10

9

8

7

6

5


4

3

2


1

OVERFLOW ROUTE DETAILS							MINOR ARI RESULTS (10yr)							MAJOR ARI RESULTS (100yr)						
NAME	FROM	TO	TRAVEL TIME	CROSS SECTION	BED SLOPE %	CONTRIBUTING D/S CATCHMENT	MAX. Q U/S	MAX. Q D/S	MAX. D	MAX. DxV	MAX. WIDTH	MAX. V	MAX. Q U/S	MAX. Q D/S	MAX. D	MAX. DxV	MAX. WIDTH	MAX. V		
F 1-1	1-1	1-2	1	9 m wide road (half section)	1.0	85	0.000	0.004	0.041	0.02	0.34	0.59	0.000	0.006	0.047	0.03	0.39	0.63		
F 1-2	1-2	2-3	1	9 m wide road (half section)	0.6	40	0.000	0.016	0.071	0.04	1.10	0.62	0.000	0.022	0.079	0.05	1.38	0.64		
F 2-1	2-1	2-2	1	9 m wide road (half section)	1.5	85	0.000	0.024	0.071	0.07	1.07	0.99	0.046	0.077	0.099	0.11	2.16	1.08		
F 2-2	2-2	2-3	1	9 m wide road (half section)	0.6	50	0.000	0.020	0.076	0.05	1.28	0.63	0.030	0.053	0.101	0.07	2.24	0.70		
F 2-3	2-3	2-4	1	Dummy used to model flow across road low points	1.0	5	0.000	0.003	0.009	0.00	2.84	0.21	0.000	0.004	0.010	0.00	3.44	0.20		
F 2-4	2-4	2-5	1	9 m wide road (half section)	1.0	85	0.000	0.009	0.056	0.04	0.51	0.70	0.000	0.013	0.062	0.05	0.74	0.76		
F 2-5	2-5	24-1	1	9 m wide road (half section)	1.0	85	0.003	0.008	0.053	0.04	0.44	0.68	0.006	0.013	0.061	0.05	0.71	0.78		
F 3-1	3-1	3-2	1	9 m wide road (half section)	3.2	85	0.000	0.040	0.073	0.11	1.18	1.45	0.000	0.057	0.081	0.12	1.49	1.46		
F 3-2	3-2	3-3	1	9 m wide road (half section)	1.5	85	0.003	0.030	0.075	0.07	1.25	0.98	0.010	0.046	0.086	0.09	1.64	1.02		
F 3-3	3-3	24-2	1	9 m wide road (half section)	1.0	85	0.001	0.018	0.069	0.05	1.02	0.79	0.005	0.029	0.079	0.06	1.41	0.82		
F 4-1	4-1	4-2	1	9 m wide road (half section)	5.0	85	0.000	0.032	0.064	0.11	0.82	1.76	0.000	0.045	0.071	0.13	1.10	1.78		
F 4-2	4-2	4-3	1	9 m wide road (half section)	4.4	85	0.001	0.030	0.064	0.10	0.84	1.62	0.004	0.045	0.073	0.12	1.15	1.68		
F 4-3	4-3	24-5	1	9 m wide road (half section)	4.0	85	0.001	0.015	0.051	0.07	0.43	1.33	0.005	0.024	0.060	0.09	0.69	1.52		
F 4-4	4-4	24-5	1	9 m wide road (half section)	4.0	85	0.004	0.018	0.055	0.08	0.48	1.42	0.013	0.032	0.066	0.10	0.89	1.59		
F 5-1	5-1	5-2	1	9 m wide road (half section)	3.0	85	0.000	0.045	0.077	0.11	1.31	1.40	0.000	0.063	0.085	0.12	1.62	1.43		
F 5-2	5-2	5-3	1	9 m wide road (half section)	3.0	85	0.005	0.032	0.069	0.10	1.02	1.37	0.023	0.057	0.082	0.12	1.51	1.44		
F 5-3	5-3	O 24-6	1	9 m wide road (half section)	3.0	85	0.001	0.001	0.022	0.01	0.18	0.67	0.008	0.008	0.043	0.05	0.36	1.05		
F 5-4	5-4	5-5	1	9 m wide road (half section)	2.7	85	0.000	0.006	0.039	0.04	0.32	0.91	0.000	0.008	0.045	0.04	0.37	0.99		
F 5-5	5-5	5-6	1	9 m wide road (half section)	2.2	85	0.000	0.034	0.074	0.09	1.20	1.19	0.000	0.048	0.081	0.10	1.49	1.23		
F 5-6	5-6	5-7	1	9 m wide road (half section)	1.5	85	0.002	0.024	0.071	0.07	1.07	0.97	0.006	0.036	0.079	0.08	1.41	1.02		
F 5-7	5-7	5-8	1	9 m wide road (half section)	1.0	85	0.000	0.034	0.083	0.07	1.54	0.83	0.002	0.049	0.092	0.08	1.90	0.86		
F 5-8	5-8	5-9	1	9 m wide road (half section)	1.0	85	0.002	0.035	0.083	0.07	1.56	0.84	0.006	0.052	0.094	0.08	1.98	0.86		
F 5-9	5-9	5-10	1	9 m wide road (half section)	0.1	45	0.002	0.028	0.078	0.06	1.36	0.82	0.007	0.042	0.124	0.04	3.09	0.31		
F 5-10	5-10	5-11	1	Dummy used to model flow across road low points	1.0	5	0	0	0	0	0	0	0	0	0	0	0	0		
F 5-11	5-11	O 5-11	1	9 m wide road (half section)	1.0	0	0	0	0	0	0	0	0	0	0	0	0	0		
F 6-1	6-1	6-2	1	9 m wide road (half section)	1.0	85	0.000	0.009	0.056	0.04	0.51	0.70	0.000	0.013	0.062	0.05	0.74	0.76		
F 6-2	6-2	6-3	1	9 m wide road (half section)	1.0	85	0.000	0.004	0.043	0.03	0.35	0.59	0.000	0.006	0.048	0.03	0.40	0.65		
F 6-3	6-3	7-6	1	9 m wide road (half section)	0.6	40	0.000	0.019	0.075	0.05	1.25	0.62	0.000	0.026	0.083	0.05	1.54	0.65		
F 6-4	6-4	O 6-4	1	9 m wide road (half section)	1.0	0	0	0	0	0	0	0	0	0	0	0	0	0		
F 7-1	7-1	7-2	1	9 m wide road (half section)	2.7	85	0.000	0.035	0.073	0.10	1.15	1.31	0.002	0.051	0.081	0.11	1.46	1.37		
F 7-2	7-2	7-3	1	9 m wide road (half section)	1.7	85	0.002	0.037	0.079	0.08	1.38	1.07	0.062	0.107	0.107	0.13	2.47	1.20		
F 7-3	7-3	7-4	1	9 m wide road (half section)	1.2	85	0.003	0.037	0.083	0.08	1.54	0.92	0.115	0.154	0.125	0.14	3.14	1.10		
F 7-4	7-4	7-5	1	9 m wide road (half section)	1.2	85	0.003	0.036	0.082	0.07	1.51	0.91	0.233	0.273	0.148	0.18	4.02	1.23		
F 7-5	7-5	7-6	1	9 m wide road (half section)	0.6	50	0.002	0.025	0.082	0.05	1.51	0.63	0.229	0.253	0.165	0.14	5.26	0.84		
F 7-6	7-6	21-1	1	Dummy used to model flow across road low points	1.0	0	0	0	0	0	0	0	0.130	0.130	0.038	0.02	11.63	0.54		
F 8-1	8-1	2-4	1	9 m wide road (half section)	1.0	85	0.000	0.043	0.089	0.07	1.77	0.84	0.020	0.071	0.103	0.09	2.31	0.89		
F 9-1	9-1	O 9-1	1	9 m wide road (half section)	1.0	0	0	0	0	0	0	0	0	0	0	0	0	0		
F 10-1	10-1	11-1	1	9 m wide road (half section)	1.9	85	0.002	0.031	0.073	0.08	1.18	1.11	0.005	0.046	0.083	0.09	1.54	1.13		
F 11-1	11-1	O 24-2	1	9 m wide road (half section)	1.0	85	0.001	0.001	0.026	0.01	0.22	0.42	0.005	0.005	0.044	0.03	0.36	0.61		
F 12-1	12-1	4-4	1	9 m wide road (half section)	4.3	85	0.000	0.044	0.072	0.12	1.13	1.67	0.002	0.063	0.080	0.14	1.43	1.72		
F 13-1	13-1	5-4	1	9 m wide road (half section)	3.0	85	0.000	0.008	0.044	0.05	0.36	1.03	0.000	0.012	0.050	0.06	0.41	1.12		
F 14-1	14-1	O 14-1	1	9 m wide road (half section)	1.0	0	0	0	0	0	0	0	0	0	0	0	0	0		
F 15-1	15-1	15-2	1	9 m wide road (half section)	1.2	85	0.002	0.025	0.074	0.06	1.20	0.87	0.005	0.038	0.083	0.08	1.56	0.90		
F 15-2	15-2	5-10	1	9 m wide road (half section)	0.1	45	0.000	0.026	0.077	0.06	1.31	0.81	0.003	0.039	0.120	0.04	2.96	0.31		
F 16-1	16-1	17-1	1	9 m wide road (half section)	1.0	0	0	0	0	0	0	0	0	0	0	0	0	0		
F 17-1	17-1	18-1	1	9 m wide road (half section)	1.0	0	0	0	0	0	0	0	0	0	0	0	0	0		
F 18-1	18-1	19-1	1	9 m wide road (half section)	1.0	0	0	0	0	0	0	0	0	0	0	0	0	0		
F 19-1	19-1	20-1	1	9 m wide road (half section)	1.0	0	0	0	0	0	0	0	0	0	0	0	0	0		
F 20-1	20-1	21-1	1	9 m wide road (half section)	1.0	0	0	0	0	0	0	0	0	0	0	0	0	0		
F 21-1	21-1	O 21-1	1	9 m wide road (half section)	1.0	0	0	0	0	0	0	0	0.023	0.023	0.075	0.06	1.23	0.80		
F 22-1	22-1	22-2	1	9 m wide road (half section)	1.0	100	0.000	0.006	0.048	0.03	0.40	0.63	0.000	0.009	0.054	0.04	0.45	0.70		
F 22-2	22-2	1-1	1	Dummy used to model flow across road low points	1.0	10	0.000	0.000	0.000	0.00	0.00	0.00	0.000	0.000	0.000	0.00	0.00	0.00		
F 23-1	23-1	23-2	1	Accessway 7 m wide	1.0	100	0.000	0.013	0.024	0.01	2.43	0.45	0.000	0.019	0.028	0.01	2.79	0.47		
F 23-2	23-2	23-3	1	Accessway 7 m wide	1.0	100	0.000	0.013	0.024	0.01	2.43	0.45	0.000	0.019	0.028	0.01	2.79	0.47		
F 23-3	23-3	23-4	1	Accessway 7 m wide	1.0	100	0.000	0.013	0.024	0.01	2.43	0.45	0.000	0.019	0.028	0.01	2.79	0.47		
F 23-4	23-4	23-5	1	Accessway 7 m wide	1.0	100	0.000	0.013	0.025	0.01	2.48	0.44	0.000	0.019	0.028	0.01	2.79	0.48		
F 23-5	23-5	23-6	1	Accessway 7 m wide	1.0	100	0.000	0.009	0.021	0.01	2.12	0.40	0.000	0.013	0.024	0.01	2.43	0.43		
F 23-6	23-6	23-7	1	Accessway 7 m wide	1.0	100	0.000	0.009	0.022	0.01	2.17	0.40	0.000	0.013	0.024	0.01	2.43	0.45		
F 23-7	23-7	23-8	1	Accessway 7 m wide	1.0	100	0.000	0.009	0.021	0.01	2.12	0.41	0.000	0.013	0.024	0.01	2.43	0.44		
F 23-8	23-8	23-9	1	Accessway 7 m wide	1.0	100	0.000	0.009	0.021	0.01	2.12	0.41	0.000	0.013	0.024	0.01	2.43	0.44		
F 23-9	23-9	23-10	1	Accessway 7 m wide	1.0	100	0.000	0.011	0.023	0.01	2.32	0.42	0.000	0.016	0.026	0.01	2.64	0.46		
F 23-10	23-10	6-2	1	Dummy used to model flow across road low points	1.0	10	0.000	0.001	0.007	0.00	2.25	0.14	0.000	0.001	0.008	0.00	2.54	0.15		
F 24-1	24-1	O 24-1	1	9 m wide road (half section)	1.0	0	0.002	0.002	0.034	0.02	0.28	0.50	0.005	0.005	0.045	0.03	0.38	0.61		
F 24-2	24-2	O 24-2	1	9 m wide road (half section)	1.0	0	0.010	0.010	0.057	0.04	0.56	0.73	0.016	0.016	0.066	0.05	0.92	0.79		
F 24-5	24-5	O 24-5	1	9 m wide road (half section)	1.0	0	0.009	0.009	0.056	0.04	0.53	0.71	0.021	0.021	0.072	0.06	1.13	0.79		

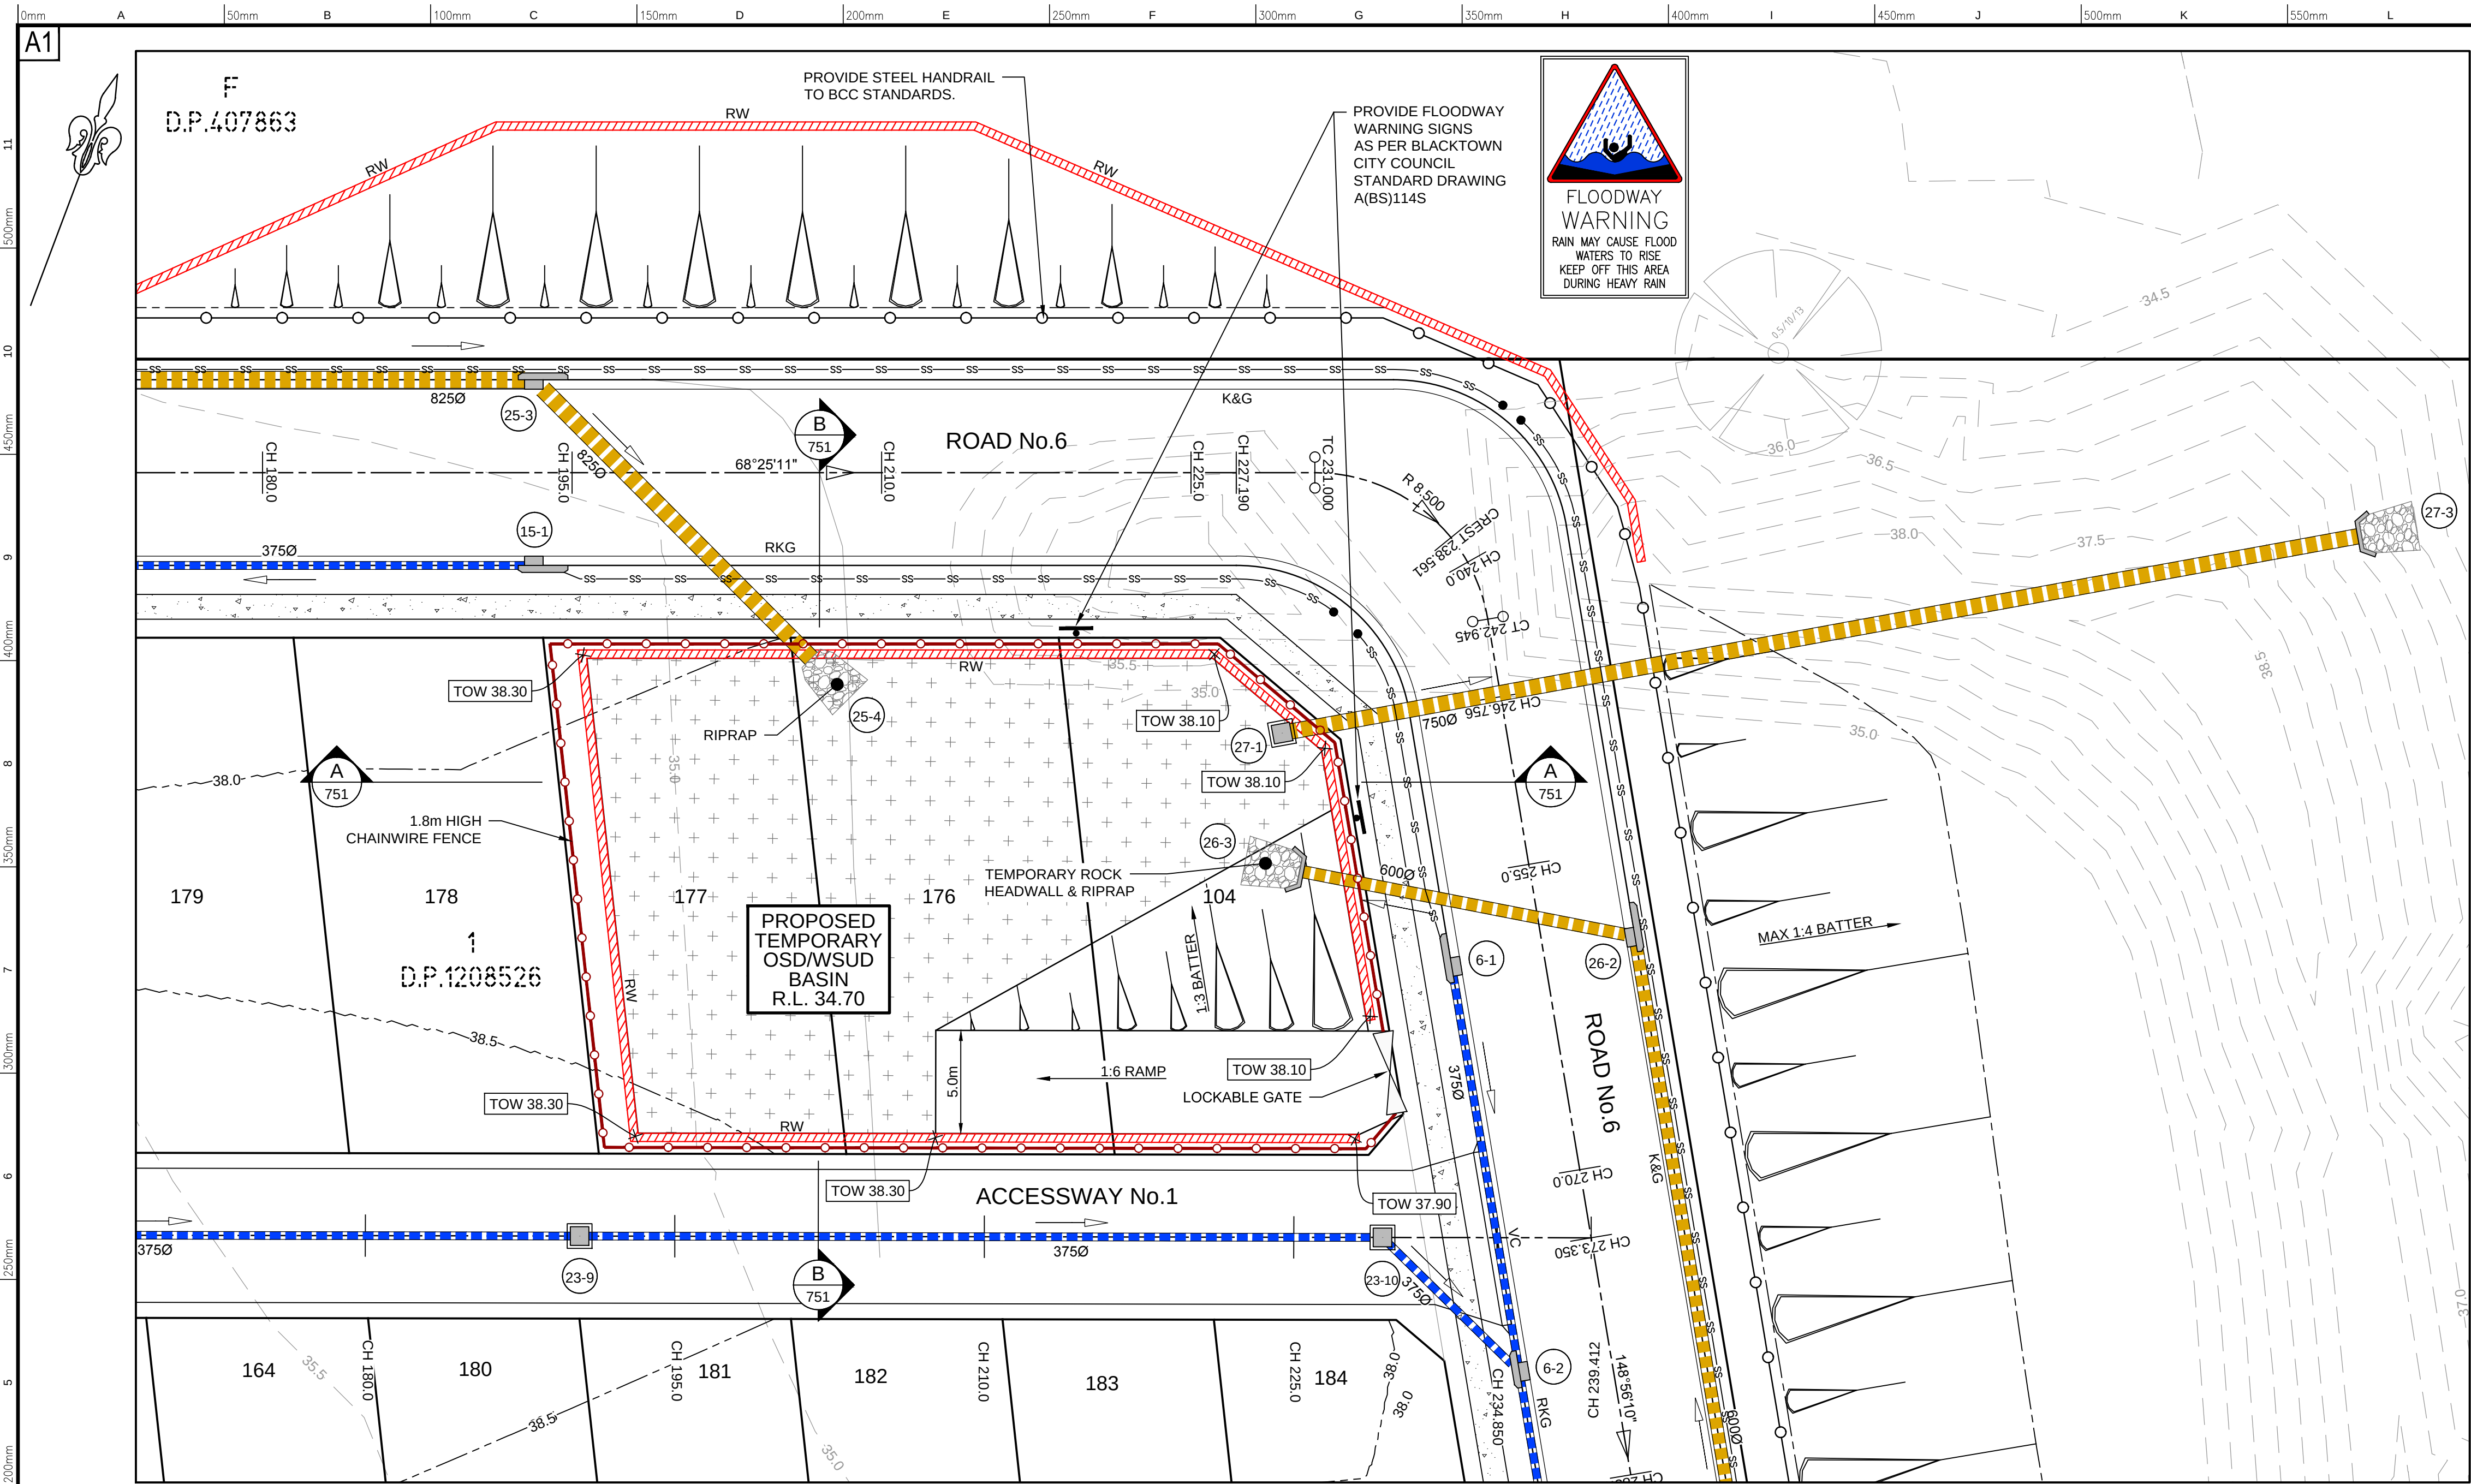

PLAN

SCALE 1:200

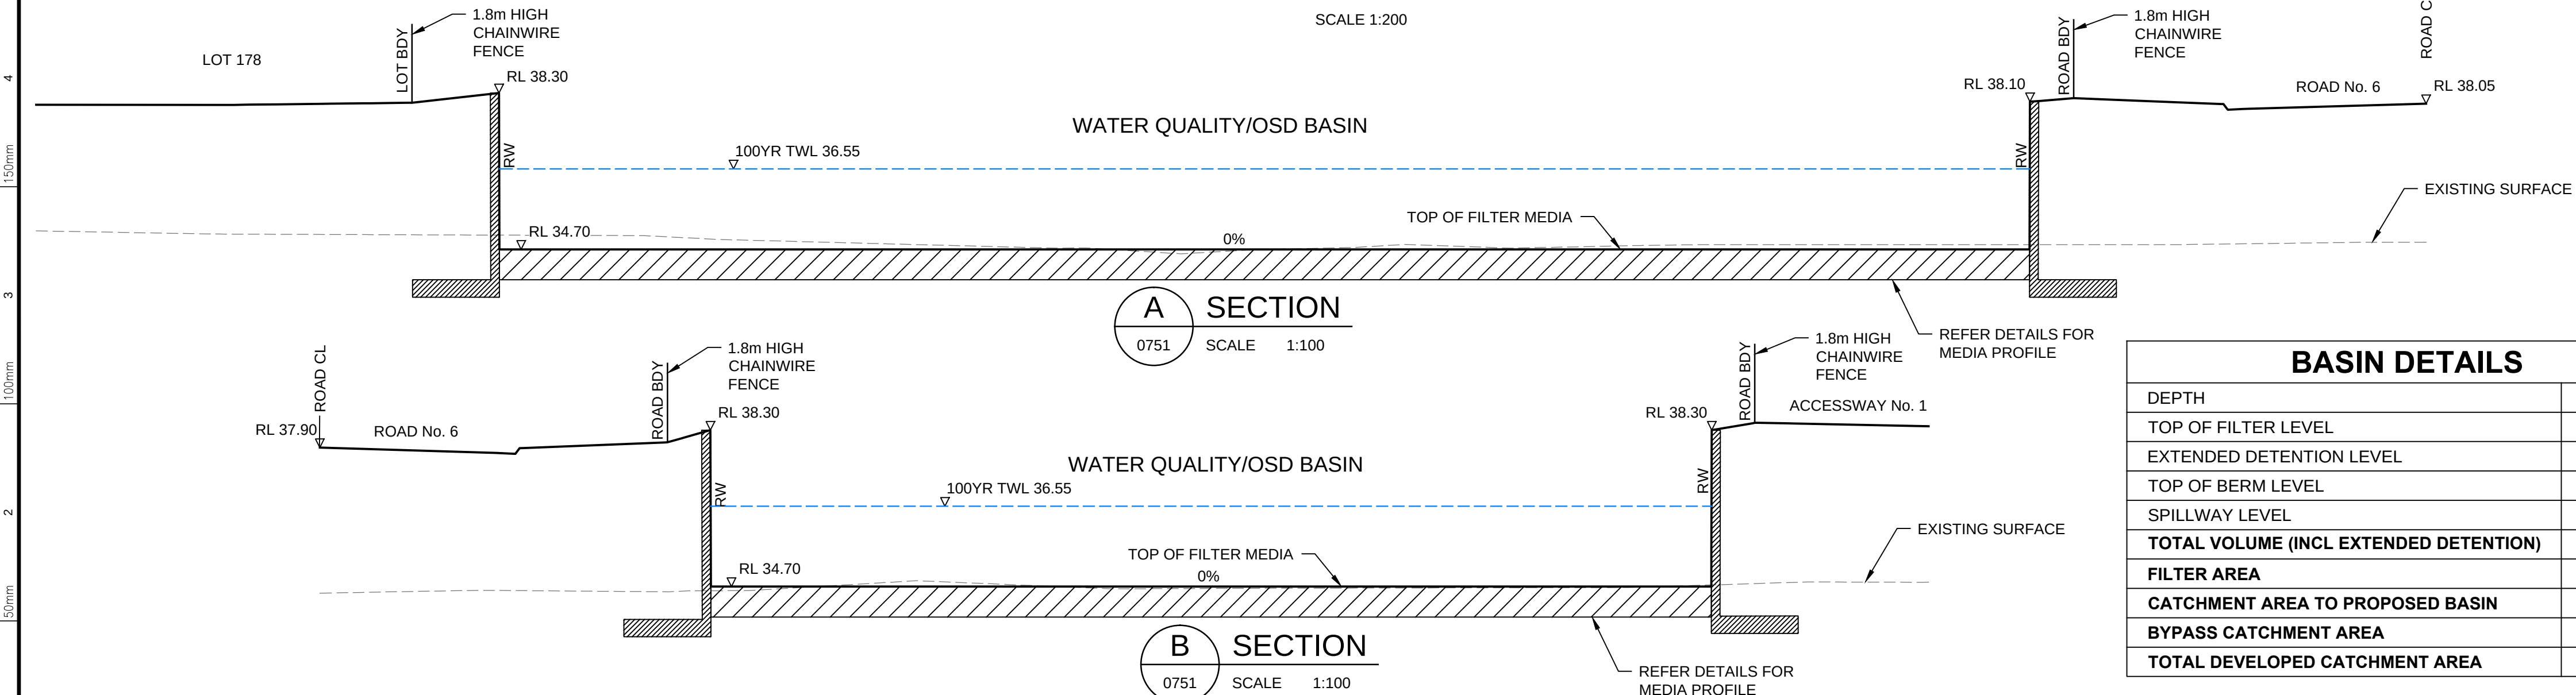

SECTION A

SCALE 1:100

SECTION B

SCALE 1:100

BASIN DETAILS	
DEPTH	3.3m
TOP OF FILTER LEVEL	R.L. 34.70
EXTENDED DETENTION LEVEL	R.L. 34.70
TOP OF BERM LEVEL	R.L. 38.00
SPILLWAY LEVEL	R.L. 37.90
TOTAL VOLUME (INCL EXTENDED DETENTION)	2270m3
FILTER AREA	590m2
CATCHMENT AREA TO PROPOSED BASIN	4.13Ha
BYPASS CATCHMENT AREA	0.17Ha
TOTAL DEVELOPED CATCHMENT AREA	4.30Ha

BIORETENTION NOTES:

- A 100mm THICK COARSE SAND TRANSITION LAYER IS TO BE INSTALLED OVER THE GRAVEL DRAINAGE LAYER TO COMPLY WITH THE FOLLOWING PARTICLE SIZE DISTRIBUTION:
 - 1.4mm - 100% PASSING
 - 1.0mm - 80% PASSING
 - 0.7mm - 44% PASSING
 - 0.5mm 8.5% PASSING
 - FILTER MEDIA IS TO BE FREE OF RUBBISH AND DELETERIOUS MATERIAL AND LIGHTLY COMPACTED ONLY (TO 90% STANDARD COMPACTION)
 - FILTER MEDIA SATURATED HYDRAULIC CONDUCTIVITY TO BE 180mm/hr. PERMEABILITY IS TO BE TESTED USING THE A.S.419 (LATEST EDITION) (SOILS FOR LANDSCAPING AND GARDEN USE) METHODS (APPENDIX H)
 - FILTER MEDIA PARTICLE SIZE DISTRIBUTION IS TO BE AS FOLLOWS:
 - CLAY 2-4% (<0.002 mm)
 - SILT 4-8% (0.002-0.05mm)
 - VERY FINE SAND 5-10% (0.05-0.1mm)
 - FINE SAND 10-14% (0.1-0.5mm)
 - MEDIUM SAND 60-70% (0.5-1.0mm)
 - COARSE SAND 7-10% (1.0-2.0mm)
 - FINE GRAVEL <3% (2.0-3.4mm)
- THE COMBINED PERCENTAGE OF CLAY & SILT MAY NOT EXCEED 12% UNDER ANY CIRCUMSTANCES.
- FILTER MEDIA IS TO COMPLY WITH A.S.419 (LATEST EDITION), INCLUDING TESTING REQUIREMENTS AND THE FOLLOWING:
 - a. BULK DENSITY - AS SPECIFIED FOR 'NATURAL SOILS AND SOIL BLENDS' > 0.7 kg/L
 - b. ORGANIC MATTER CONTENT - BETWEEN 3 AND 10
 - c. WETTABILITY - AS SPECIFIED FOR 'NATURAL SOILS AND SOIL BLENDS' > 5 mm/hr
 - d. pH - 5.5 - 7.5 (pH 1:5 IN WATER)
 - e. ELECTRICAL CONDUCTIVITY (EC) AS SPECIFIED FOR 'NATURAL SOILS AND SOIL BLENDS' < 1.20 S/M
 - f. PHOSPHOROUS - < 5 mg/kg
 - g. NITROGEN DRAWDOWN (NDI) AS SPECIFIED FOR 'NATURAL SOILS AND SOIL BLENDS' > 0.5 NDI 150
 - h. TOXICITY - AS SPECIFIED FOR 'NATURAL SOILS AND SOIL BLENDS'
 - i. DISPERSIBILITY - AS SPECIFIED FOR 'NATURAL SOILS AND SOIL BLENDS' CATEGORY 1 OR 2
 - j. PERMEABILITY - SATURATED HYDRAULIC CONDUCTIVITY 100mm/hr $\pm$ 20% AT 90% STANDARD COMPACTION
 - k. TEXTURE - SANDY LOAM
 - l. LARGE PARTICLES - AS SPECIFIED FOR 'NATURAL SOILS AND SOIL BLENDS'
 - ESTABLISHMENT OF BIO-RETENTION SYSTEM IN ACCORDANCE WITH CONSTRUCTION & ESTABLISHMENT GUIDELINES: SWALES, BIO-RETENTION SYSTEMS & WETLANDS (WATER BY DESIGN 2010).
 - BASIN TO BE CONSTRUCTED WHEN 80% OF DWELLINGS ARE CONSTRUCTED.
 - BASIN TO BE REMOVED WHEN BLACKTOWN CITY COUNCIL REGIONAL INFRASTRUCTURE ARE COMPLETE, DATE UNKNOWN.

EARTHWORKS - BASINS:


- THE CONTRACTOR SHALL PROVIDE PROPER FENCING, GUARDING & LIGHTING AND OBSERVATION OF ALL EARTHWORKS, TEMPORARY ROADWAYS, FOOTWAYS, GUARDS & FENCES AS MAY BE RENDERED NECESSARY FOR THE ACCOMMODATION AND PROTECTION OF PEDESTRIANS, VEHICLES, ANIMALS & THE PUBLIC
- ALL EARTHWORKS SHALL BE CARRIED OUT IN THE LOCATIONS SHOWN AND TO THE LEVELS, WIDTHS AND BATTER SLOPES INDICATED ON THE DRAWINGS
- EXCAVATED MATERIAL NOT MEETING THE SPECIFICATIONS FOR FILL MATERIAL SHALL BE DISPOSED OFF SITE IN AN APPROPRIATE MANNER
- WHERE EARTHWORKS ARE REQUIRED IN THE VICINITY OF EXISTING SERVICES, THE CONTRACTOR SHALL SUPPORT ALL SERVICES DURING THE WORKS
- THE CONTRACTOR SHALL, AT ITS OWN EXPENSE, DO ALL THINGS NECESSARY TO DIVERT ANY WATER INTERFERING WITH THE PROCESS OF WORKS. KEEP THE EXCAVATIONS AND TRENCHES FREE FROM WATER WHILE THE WORKS ARE IN PROGRESS AND PREVENT ANY DAMAGE TO THE WORKS BY WATER DUE TO FLOODS OR OTHER CAUSES. THE CONTRACTOR SHALL HAVE PUMPING EQUIPMENT FOR KEEPING THE EXCAVATION OR TRENCHES CONSTANTLY DEWATERED DURING THE TIMES THE WORKS ARE IN PROGRESS. ANY WORK OR MATERIAL DAMAGED BY WATER SHALL BE MADE GOOD BY THE CONTRACTOR.
- WHERE DIRECTED BY THE SUPERINTENDENT THE BOTTOM OF TRENCHES OR EXCAVATIONS SHALL BE COMPACTED PRIOR TO THE PLACING OF ANY BEDDING OR CONCRETE MATERIALS. SHOULD, IN THE OPINION OF THE SUPERINTENDENT, THE FOUNDATION MATERIAL BE INCAPABLE OF EFFECTIVE COMPACTION, THE MATERIAL SHALL BE REMOVED AND REPLACED WITH APPROPRIATE MATERIAL
- MATERIAL SHALL BE INSPECTED & APPROVED BY THE SUPERINTENDENT PRIOR TO USE.
- FILTER MEDIA WATER HOLDING CAPACITY IS TO BE AT LEAST 15-20% BY VOLUME AT 300mm OF SUCTION USING THE MCINTYRE AND JAKOBSEN (1998) METHOD.
- ANY COMPONENT OF FILTER MEDIA FOUND TO CONTAIN HIGH LEVELS OF SALT, HIGH LEVELS OF CLAY OR SILT PARTICLES, EXTREMELY LOW LEVELS OF ORGANIC CARBON OR ANY OTHER EXTREMES WHICH MAY BE CONSIDERED RETARDANT TO PLANT GROWTH AND DENITRIFICATION IS TO BE REJECTED.
- GRAVEL DRAINAGE LAYER TO CONSIST OF CLEAN NON-RECYCLED IGNEOUS ROCK D_{50} = 20mm.

EXCAVATIONS - BASINS:

- ALL TOPSOIL TO BE STRIPPED AND STOCKPILED FOR FUTURE USE. STRIPPED SURFACES ARE TO BE ROLLED AND INSPECTED BY A GEOTECHNICAL ENGINEER PRIOR TO CONTINUING WORKS. DEPTH OF TOPSOIL STRIPPING TO BE BETWEEN 125mm AND 200mm (TO BE CONFIRMED BY THE SUPERINTENDENT PRIOR TO CONSTRUCTION)
- WHERE ROCK IS EXPOSED DURING EXCAVATION, THE CONTRACTOR SHALL CEASE EXCAVATION AT THIS LOCATION AND CONTACT THE SUPERINTENDENT WHO WILL THEN ADVISE ON THE LEVEL TO WHICH THE EXCAVATION IS TAKEN

BASIN CALCULATIONS

ARI (YEAR)	PRE DEVELOPED FLOW (m3/s)	POST DEVELOPED FLOW (m3/s)	BASIN TOP WATER LEVEL (m)
2	0.25	0.23	35.79
5	0.70	0.56	36.16
10	1.37	1.20	36.29
20	1.65	1.25	36.40
50	2.08	2.05	36.45
100	2.37	2.37	36.55

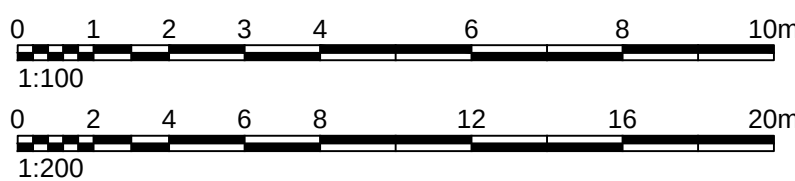

REV	DATE	AMENDMENT DESCRIPTION
C	11.09.17	RE-ISSUED FOR CONSTRUCTION CERTIFICATE
B	13.07.17	RE-ISSUED FOR CONSTRUCTION CERTIFICATE
A	05.07.17	ISSUED FOR CONSTRUCTION CERTIFICATE



Project: PROPOSED SUBDIVISION IN LOT 1 D.P. 1208526 BOUNDARY ROAD, SCHOFIELDS

Principal: LB SCHOFIELDS ONE PTY LTD	Scale: AS SHOWN @ A1	Date: 05.07.17	Council Ref: DA-15-02283
Cal's: M.P.	Drawn: F.K.	Proj.Man: A.M.	Client Ref:




ABN 77 050 209 991
Level 4, Suite 400
15-18 Cambridge St
EPPING NSW 2121
PO Box 233
EPPING NSW 1710

ACN 050 209 991
DX 4408 EPPING
Tel: 9869-1855
Fax: 9869-2341
reception@craigandrhodes.com.au
www.craigandrhodes.com.au
© Craig & Rhodes






Drawing Title: TEMPORARY BASIN NOTES, PLAN, SECTIONS AND CALCULATIONS
C&R Ref: 1788
Drawing Ref: 1788C-CC-0751
Revision: C

CONSTRUCTION CERTIFICATE


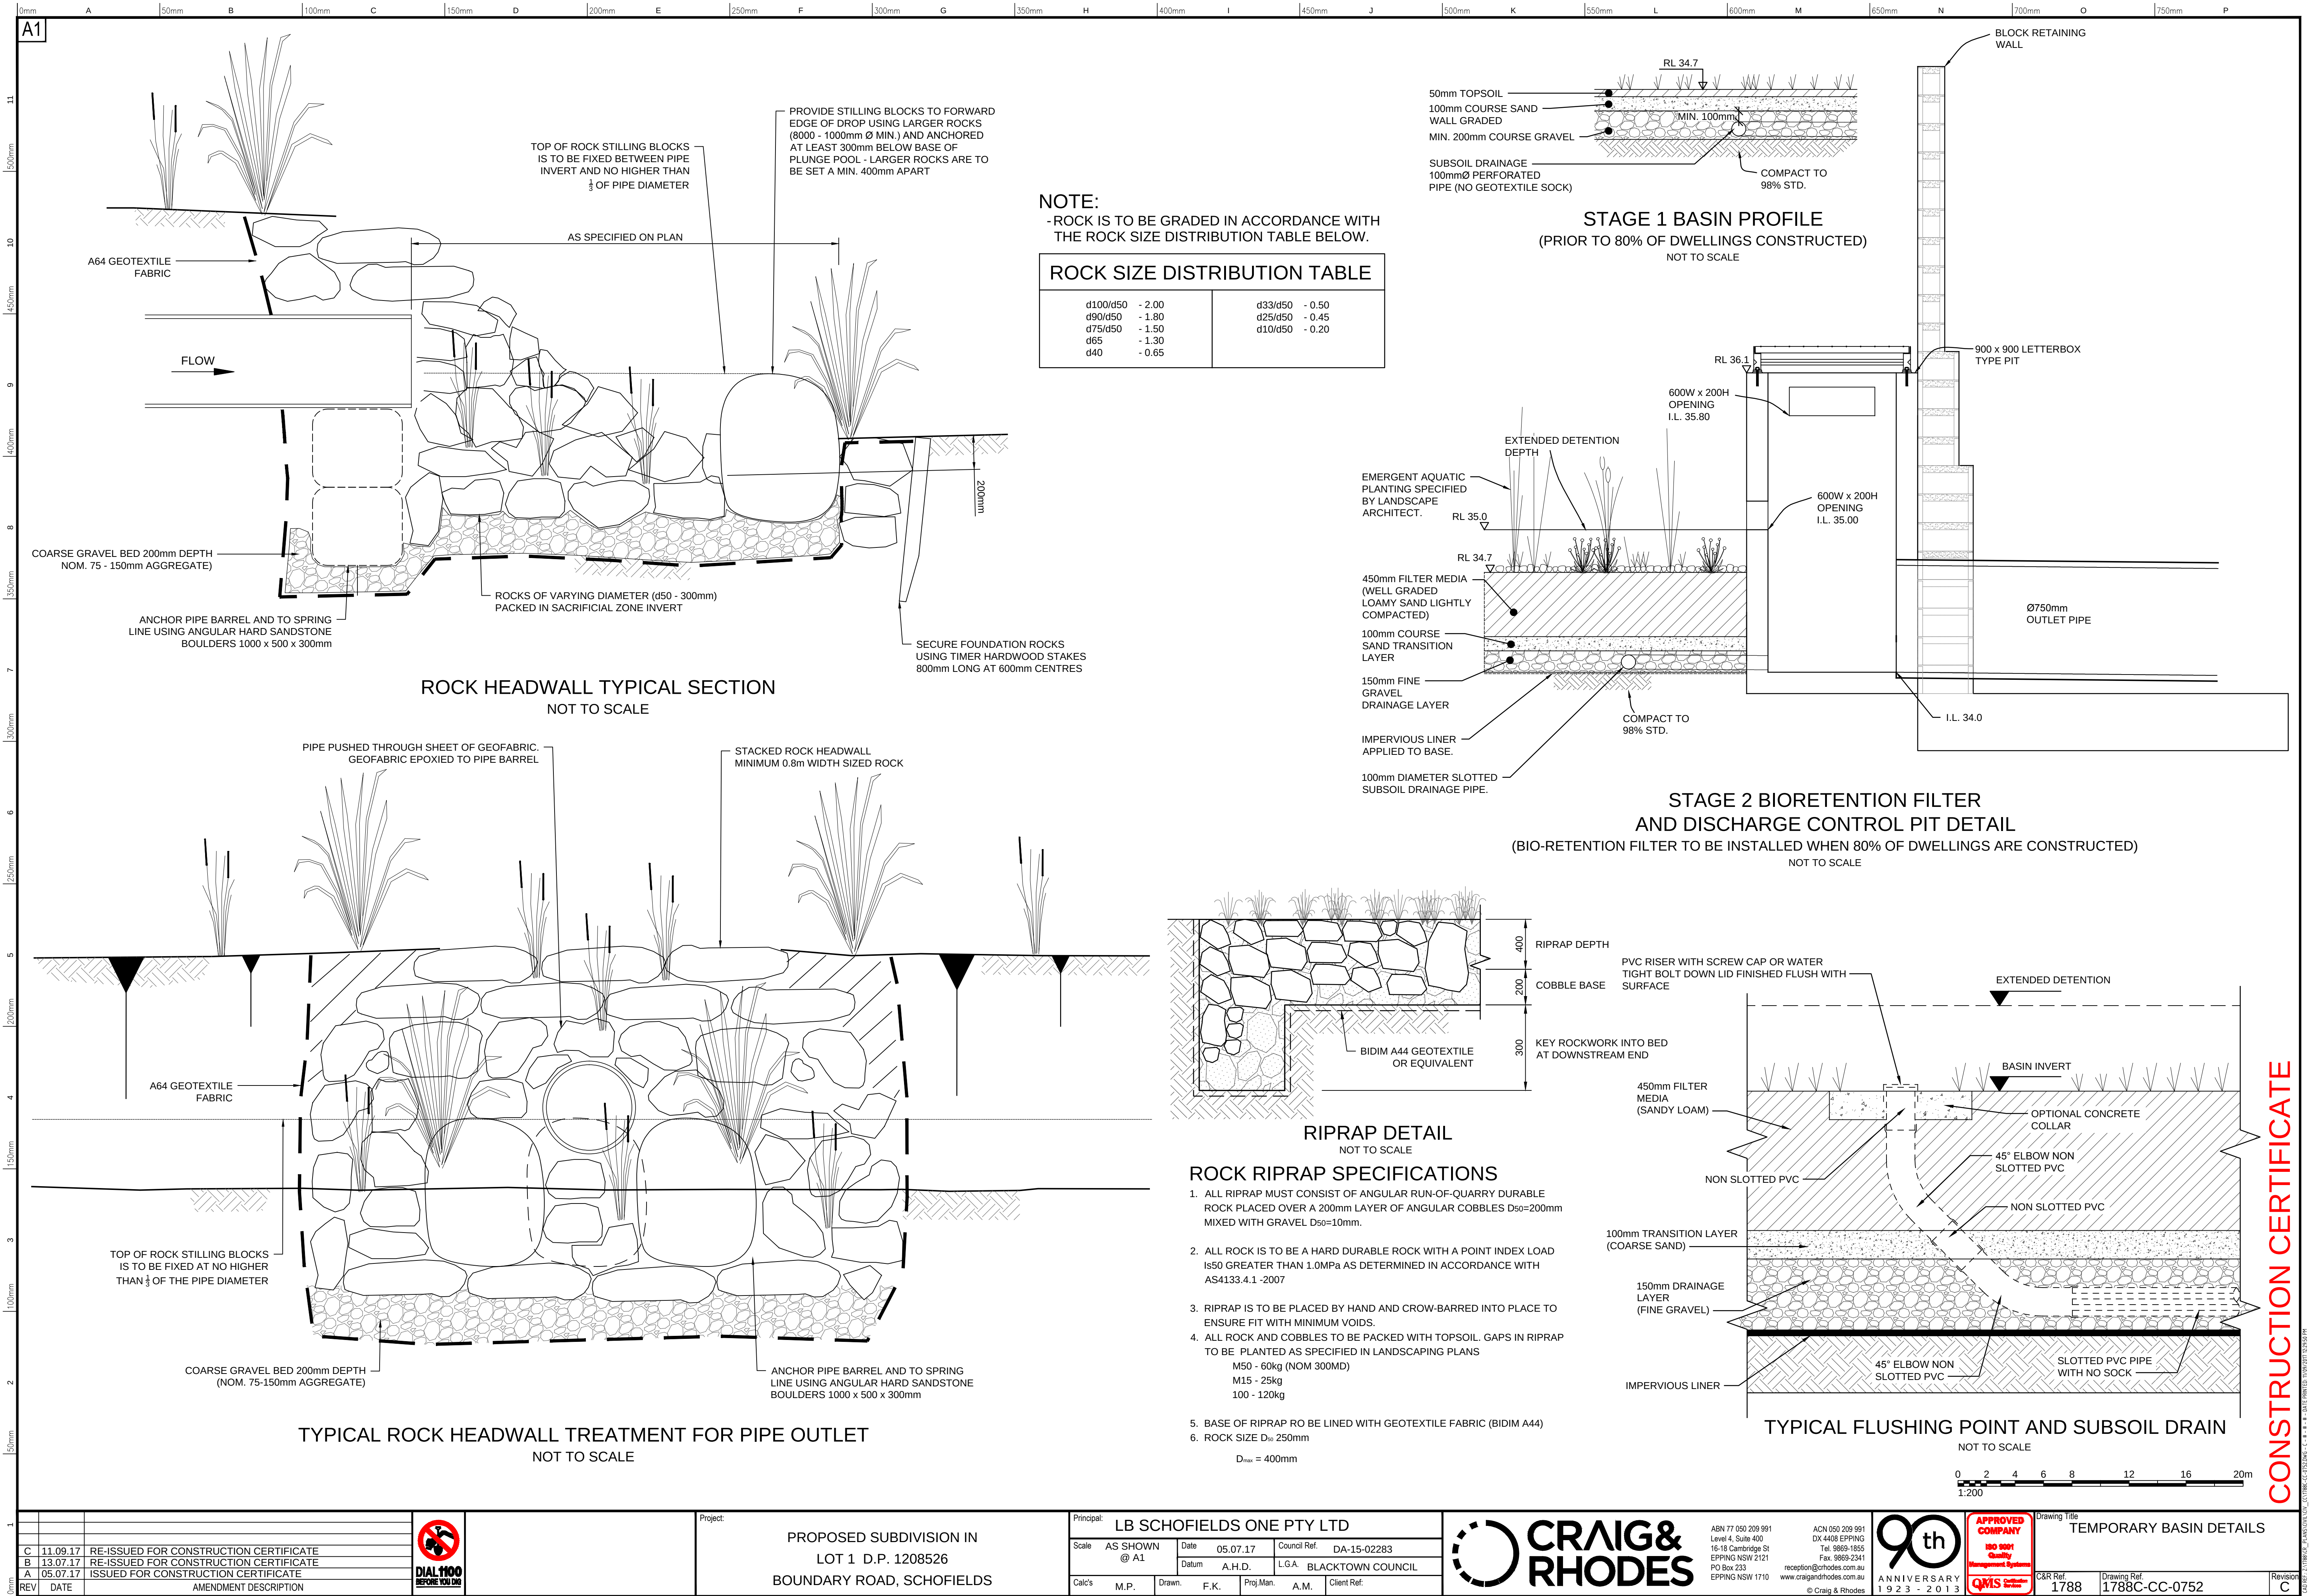



1			
2			
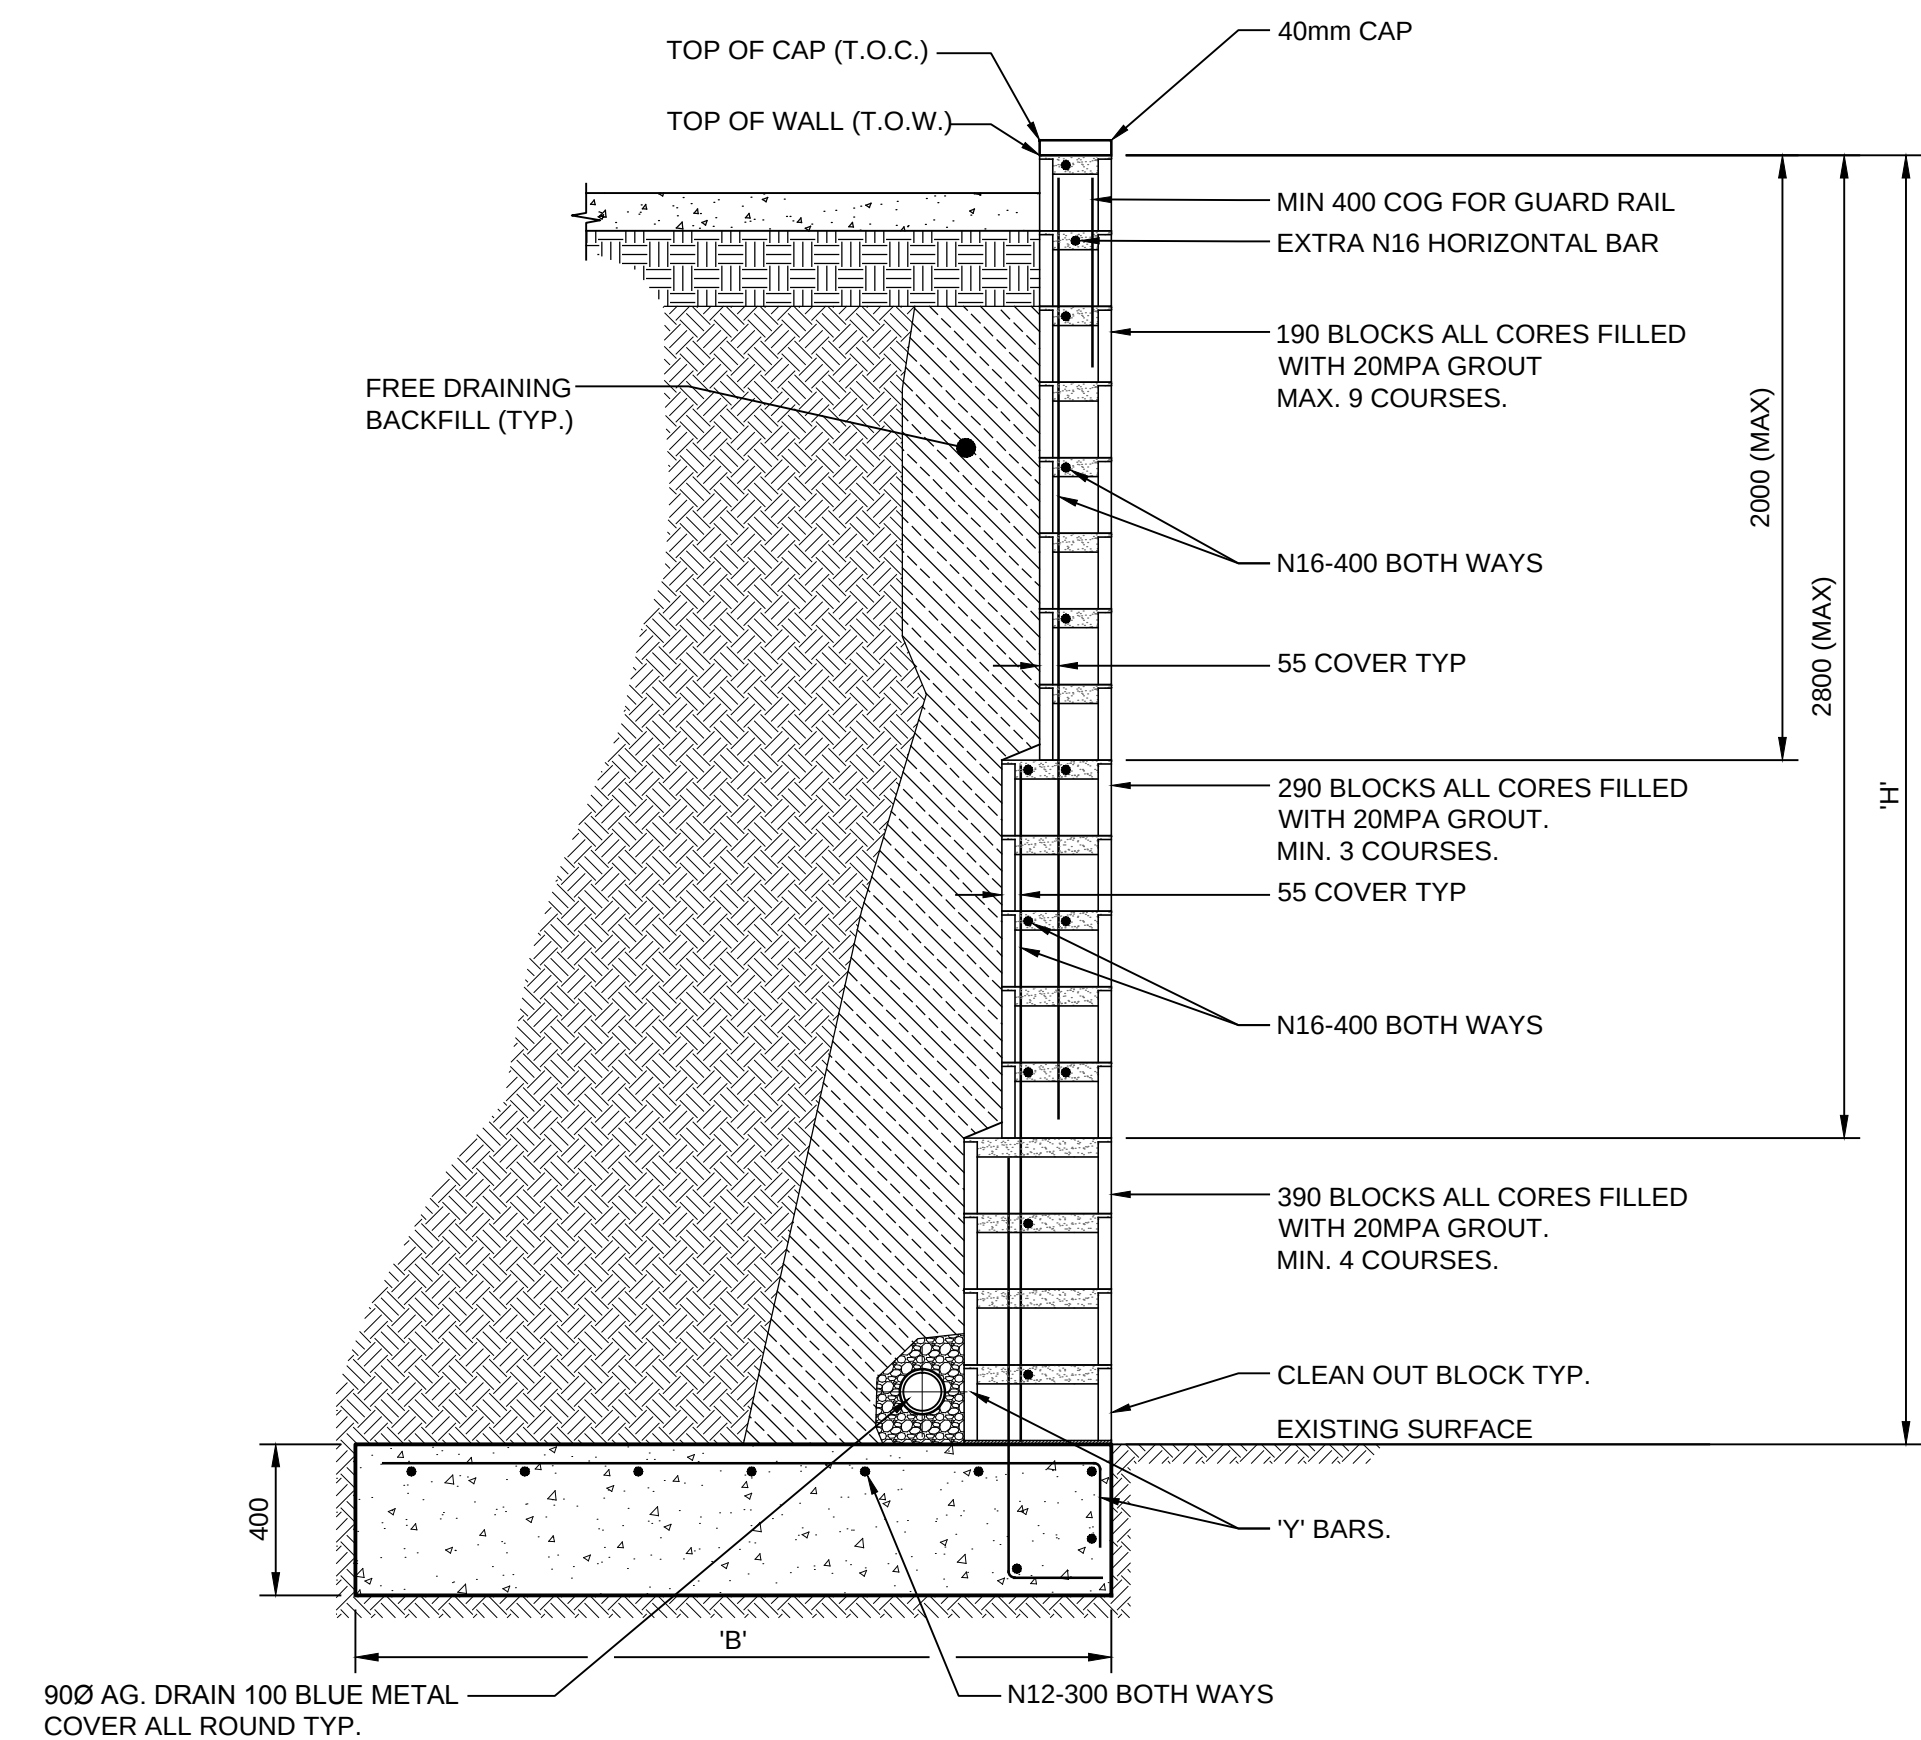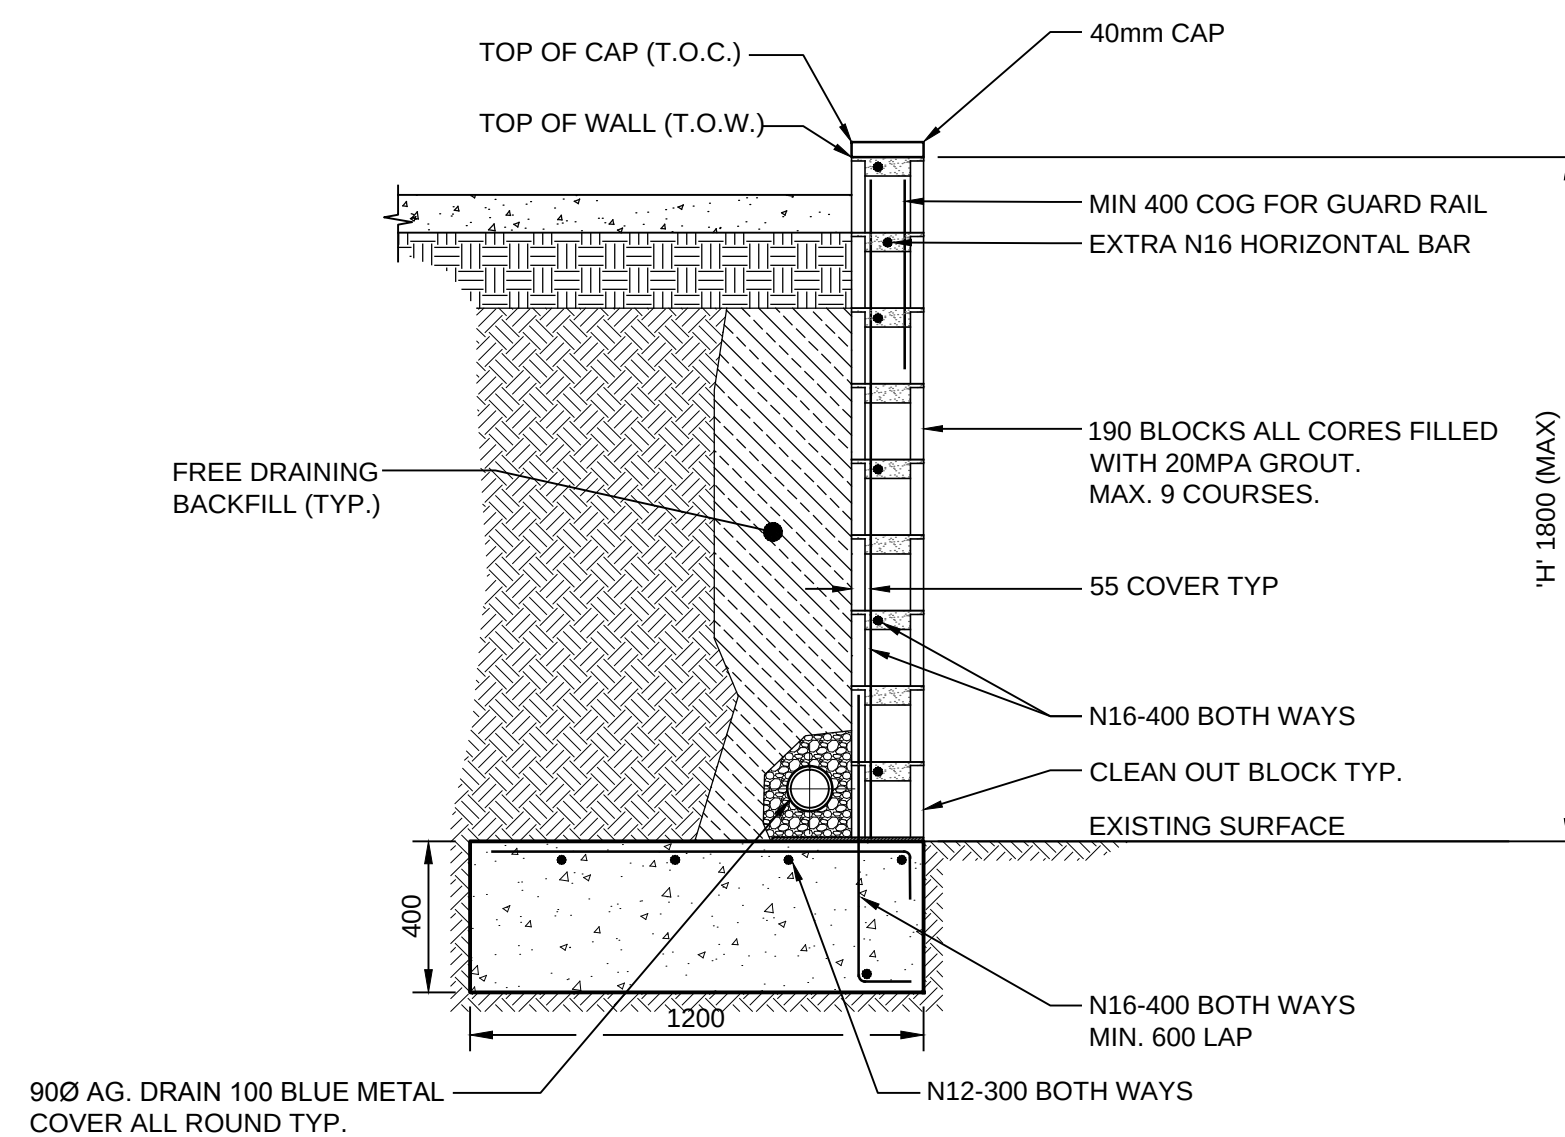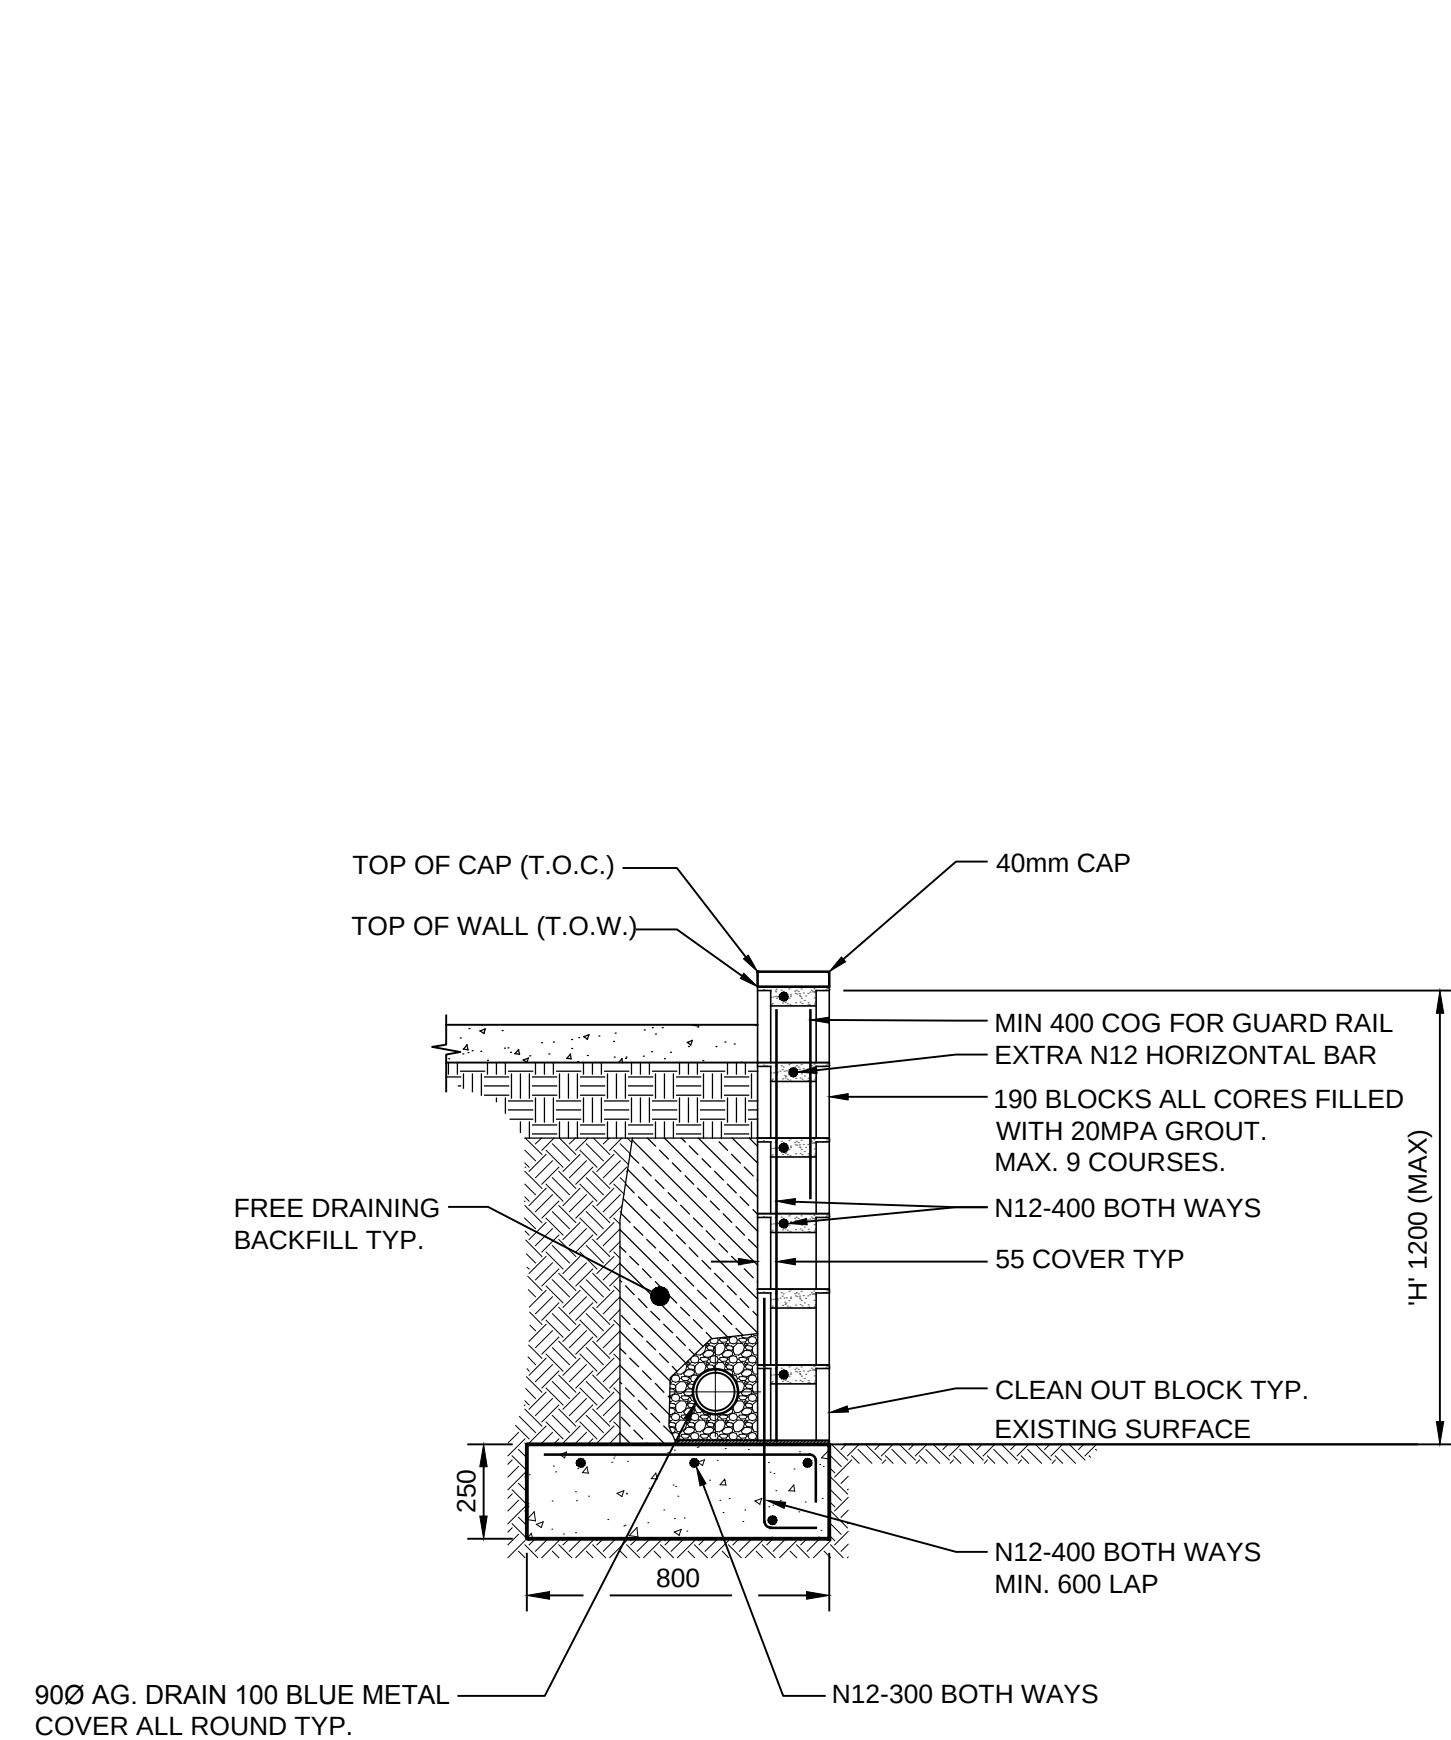

BLOCK RETAINING WALL SCHEDULE		
'H'	'B'	'Y' BARS
1800-2200	1500	N16 - 400
2200-2600	1800	N16 - 400
2600-3000	2100	N20 - 400
3000-3400	2400	N20 - 400
3400-3800	2700	N20 - 200
3800-4400	3000	N24 - 200


RETAINING WALL DESIGN BASED ON 5KPA SURCHARGE
INTERNAL FRICTION ANGLE 30°
REFER TO PAGE 18 CMAA CONCRETE RETAINING STRUCTURES - REINFORCED MASONRY

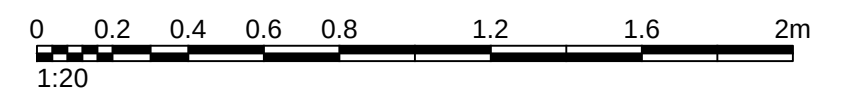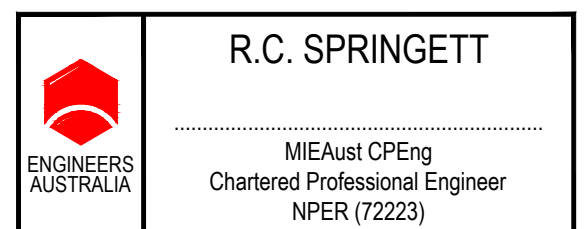[illegible]

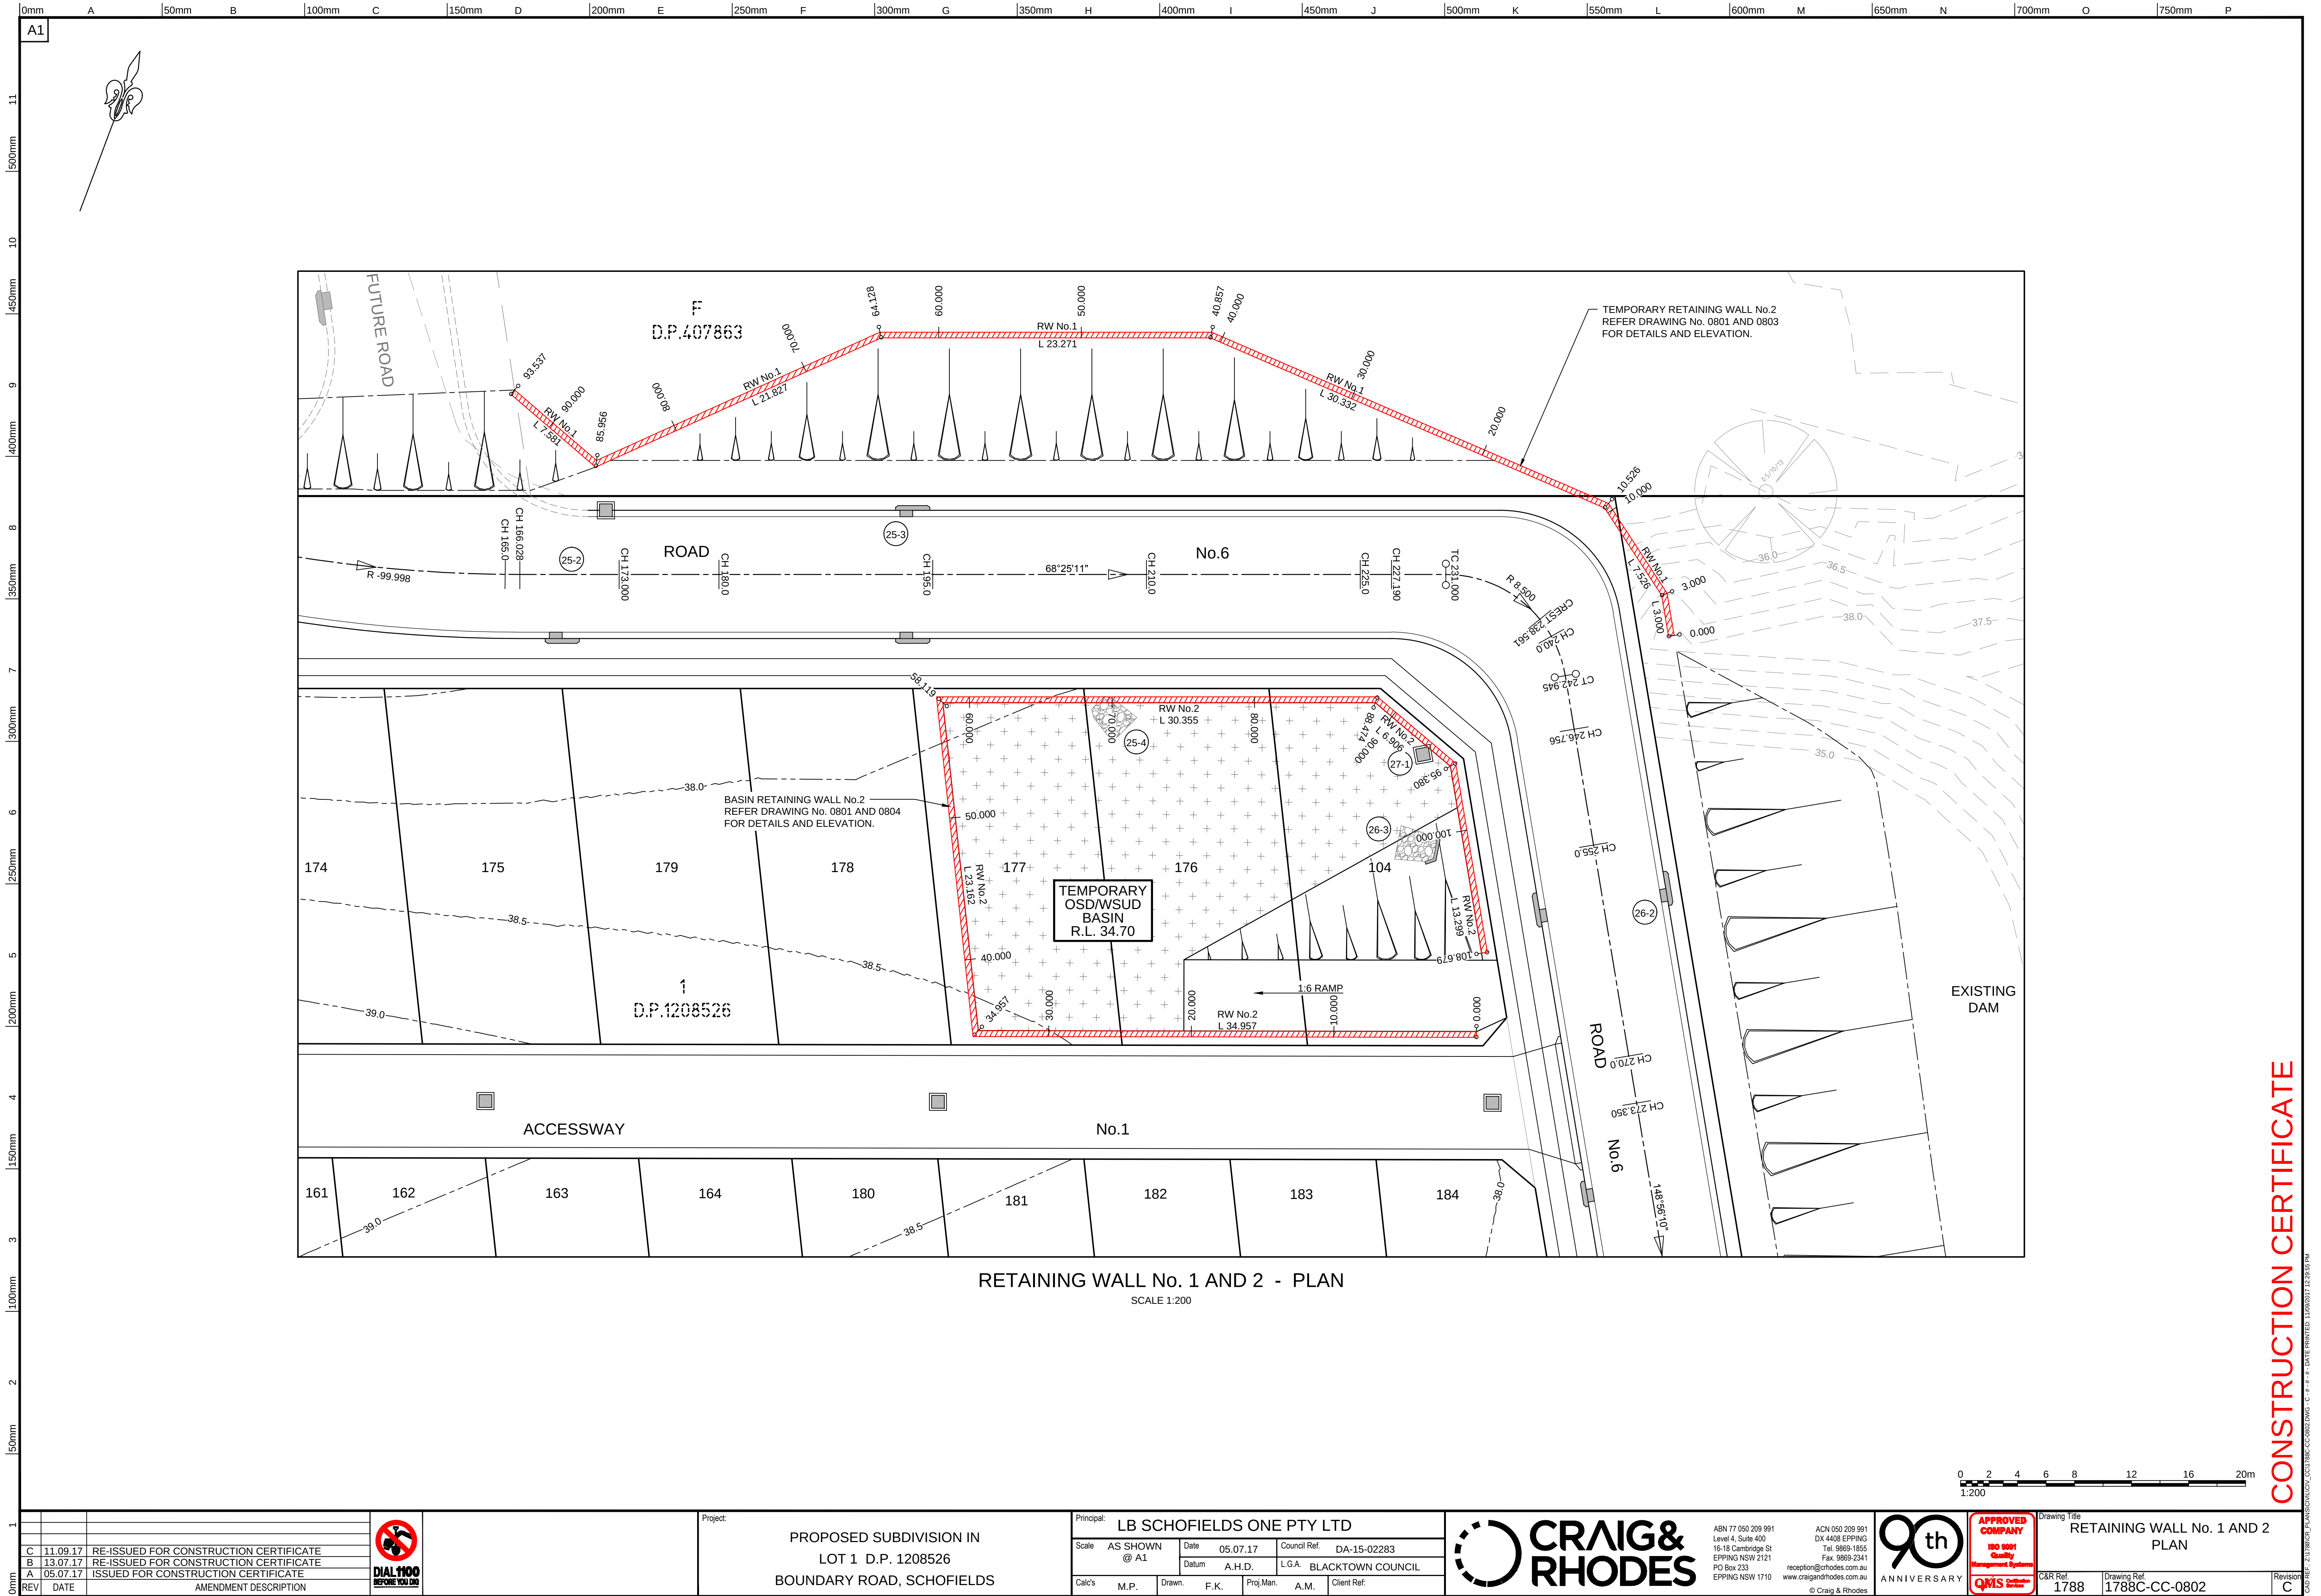


CONSTRUCTION CERTIFICATE


C:\P\1788\1788C-CC-0802\1788C-CC-0802.DWG - C:\P\1788\1788C-CC-0802\1788C-CC-0802.DWG - DATE PRINTED: 11/05/2017 12:25:59 PM

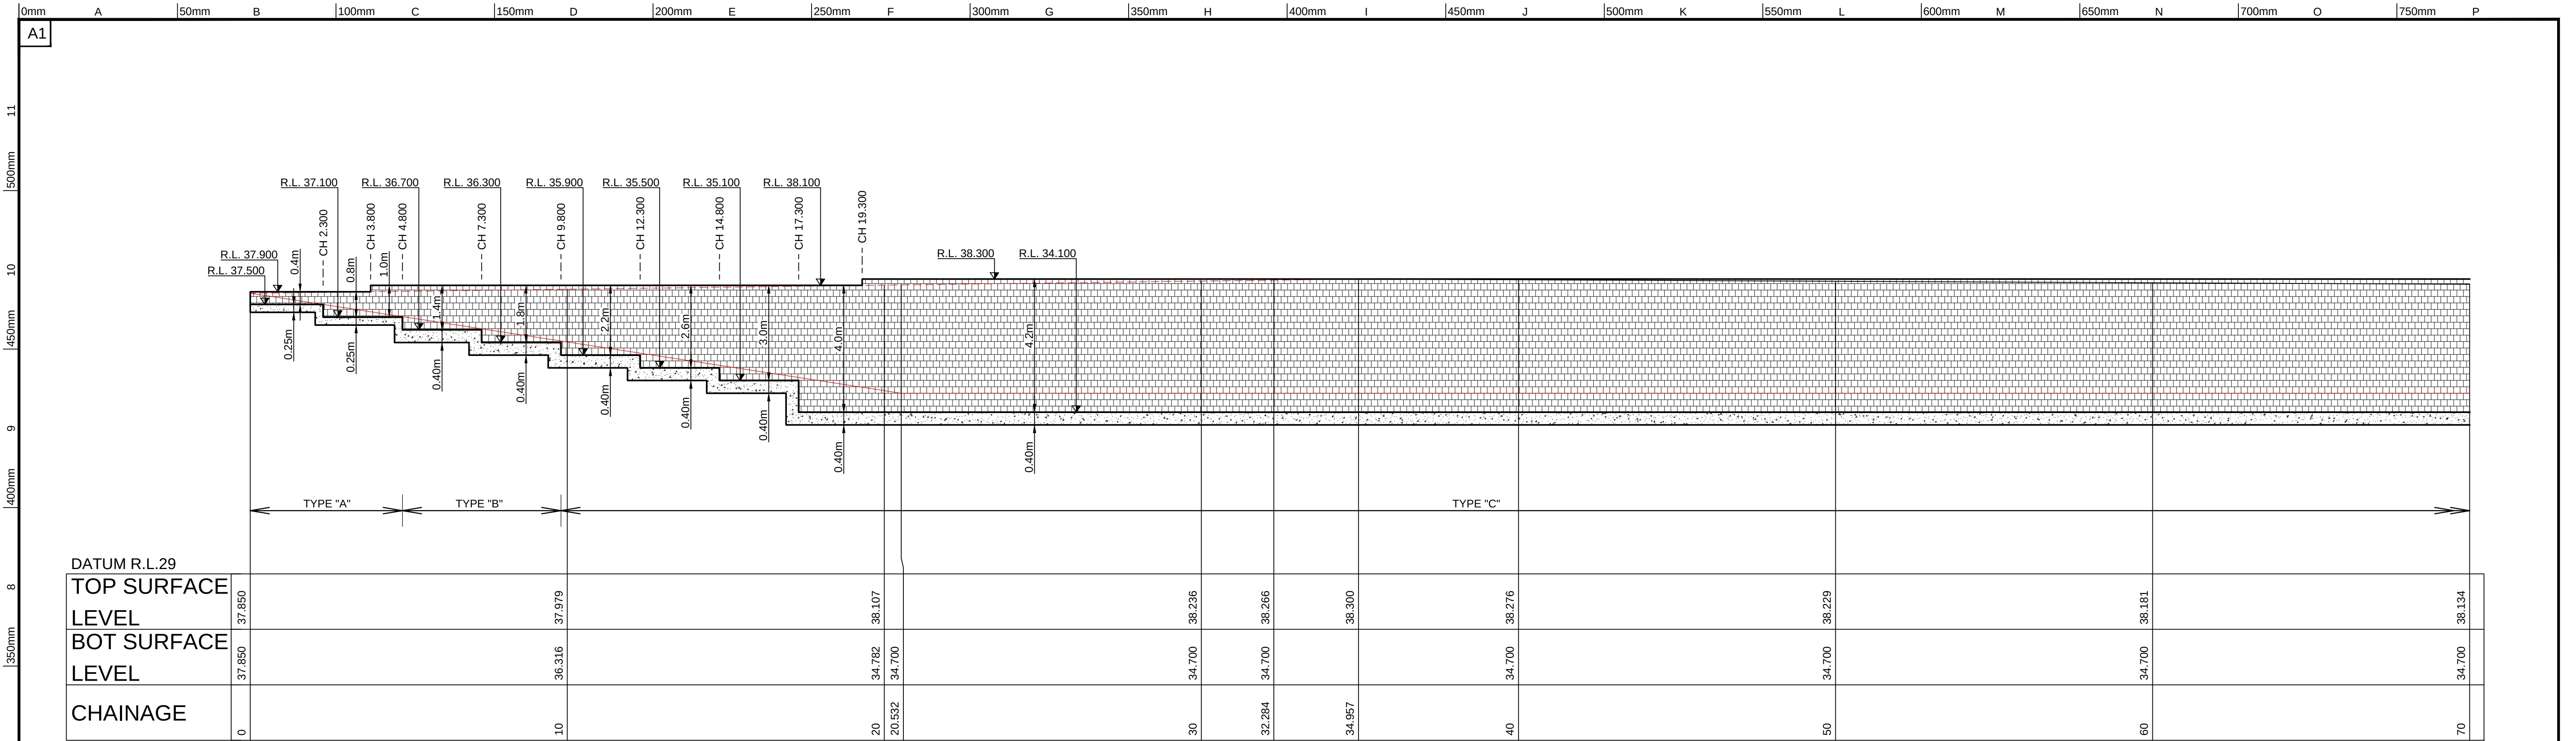


RETAINING WALL No. 2 - ELEVATION
HORIZONTAL SCALE - 1:100
VERTICAL SCALE - 1:100

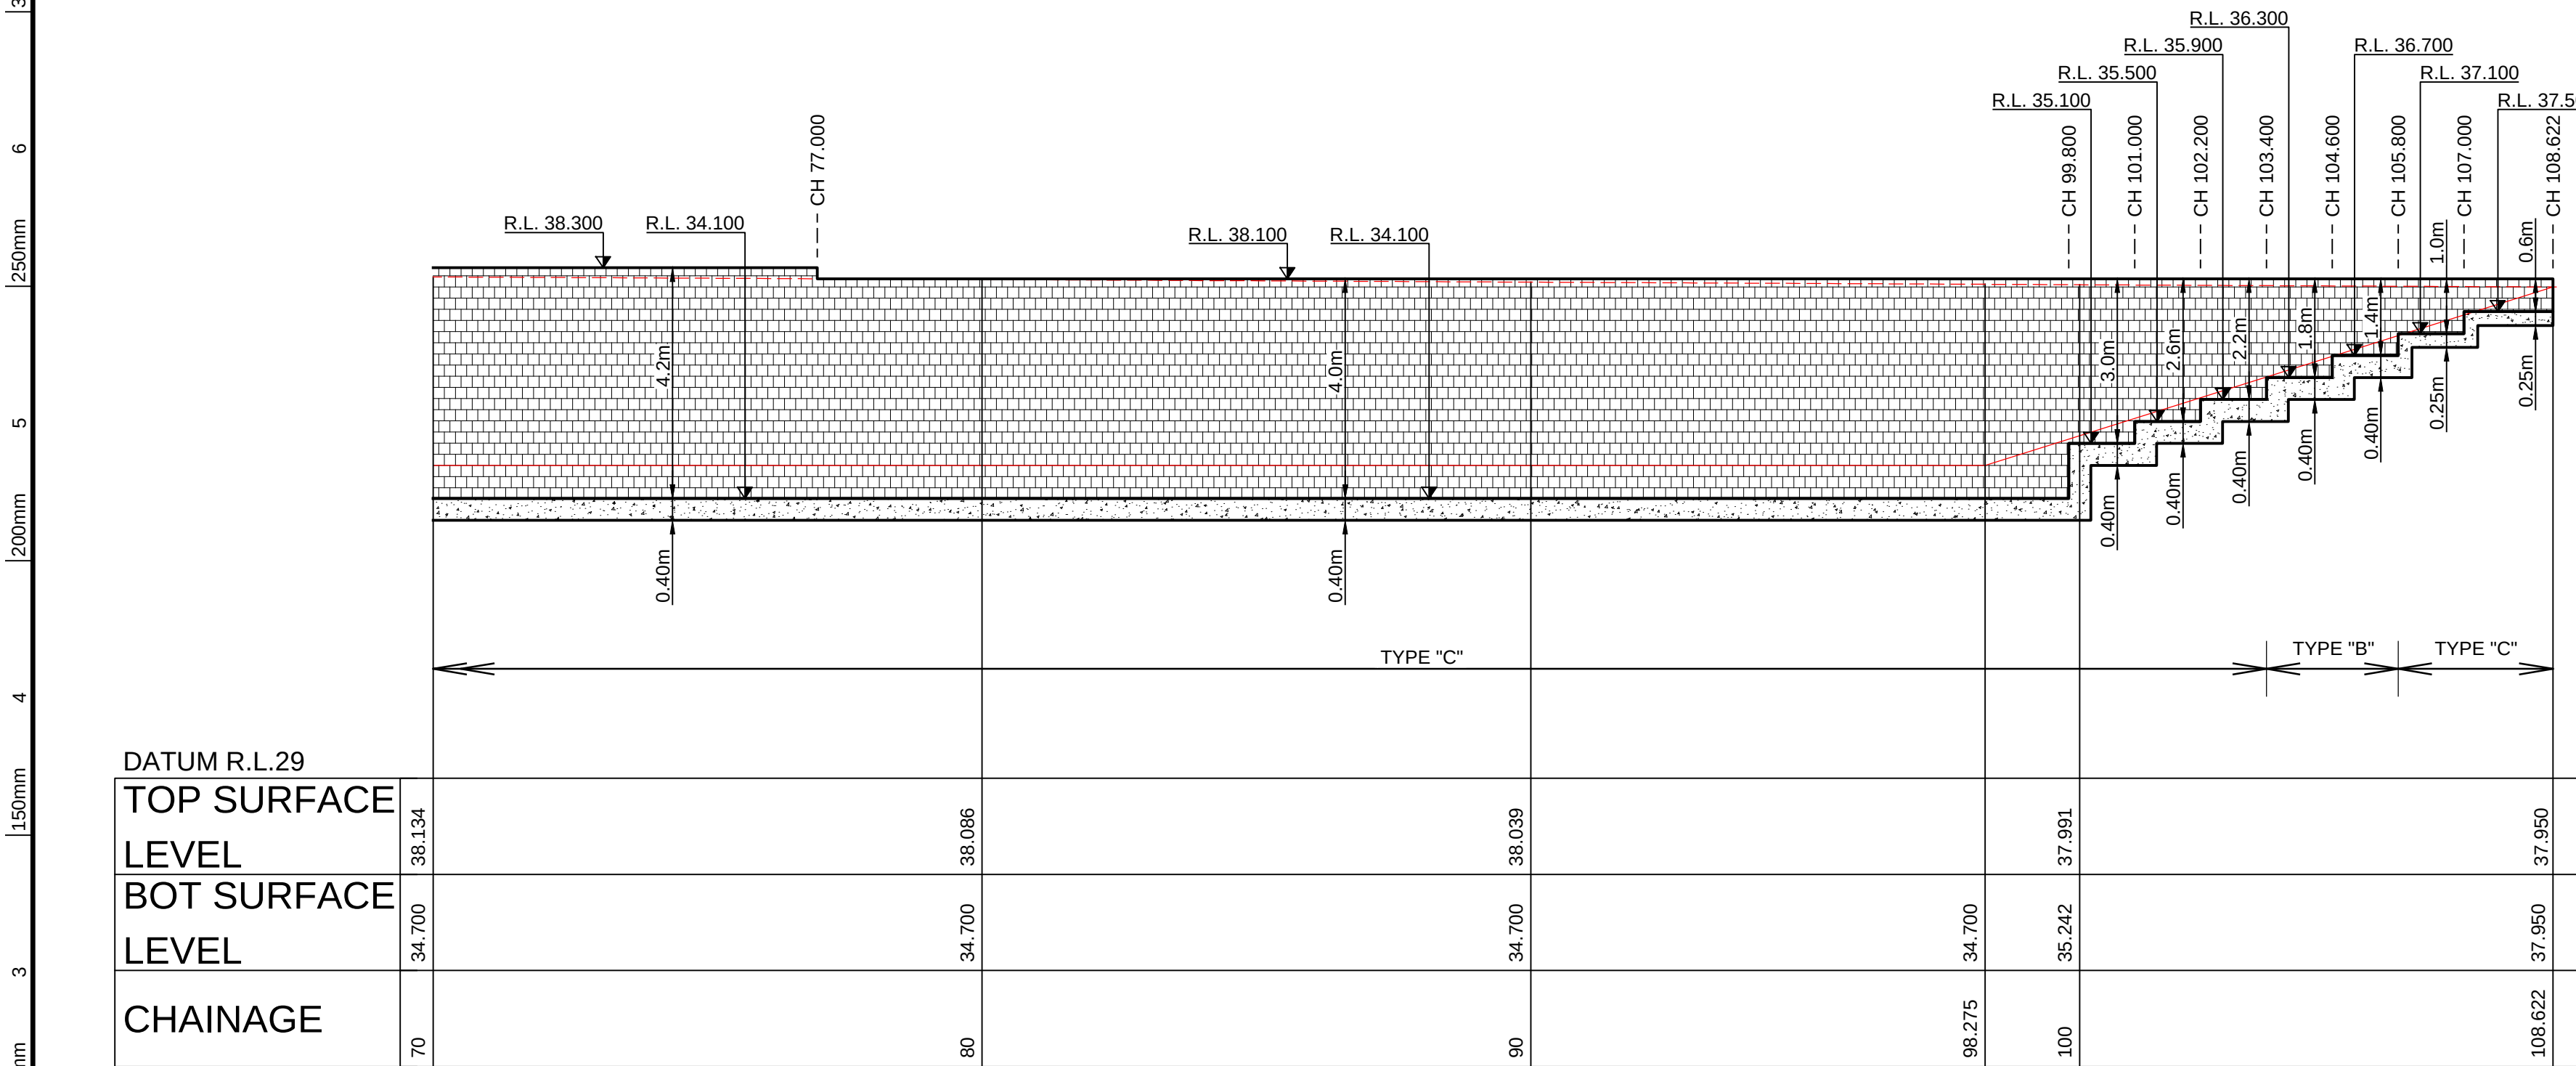




RETAINING WALL No. 2 - ELEVATION (CONTINUED)
HORIZONTAL SCALE - 1:100
VERTICAL SCALE - 1:100

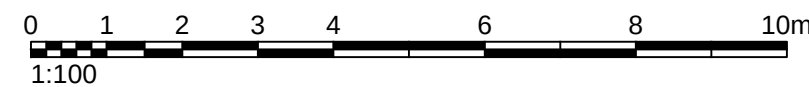

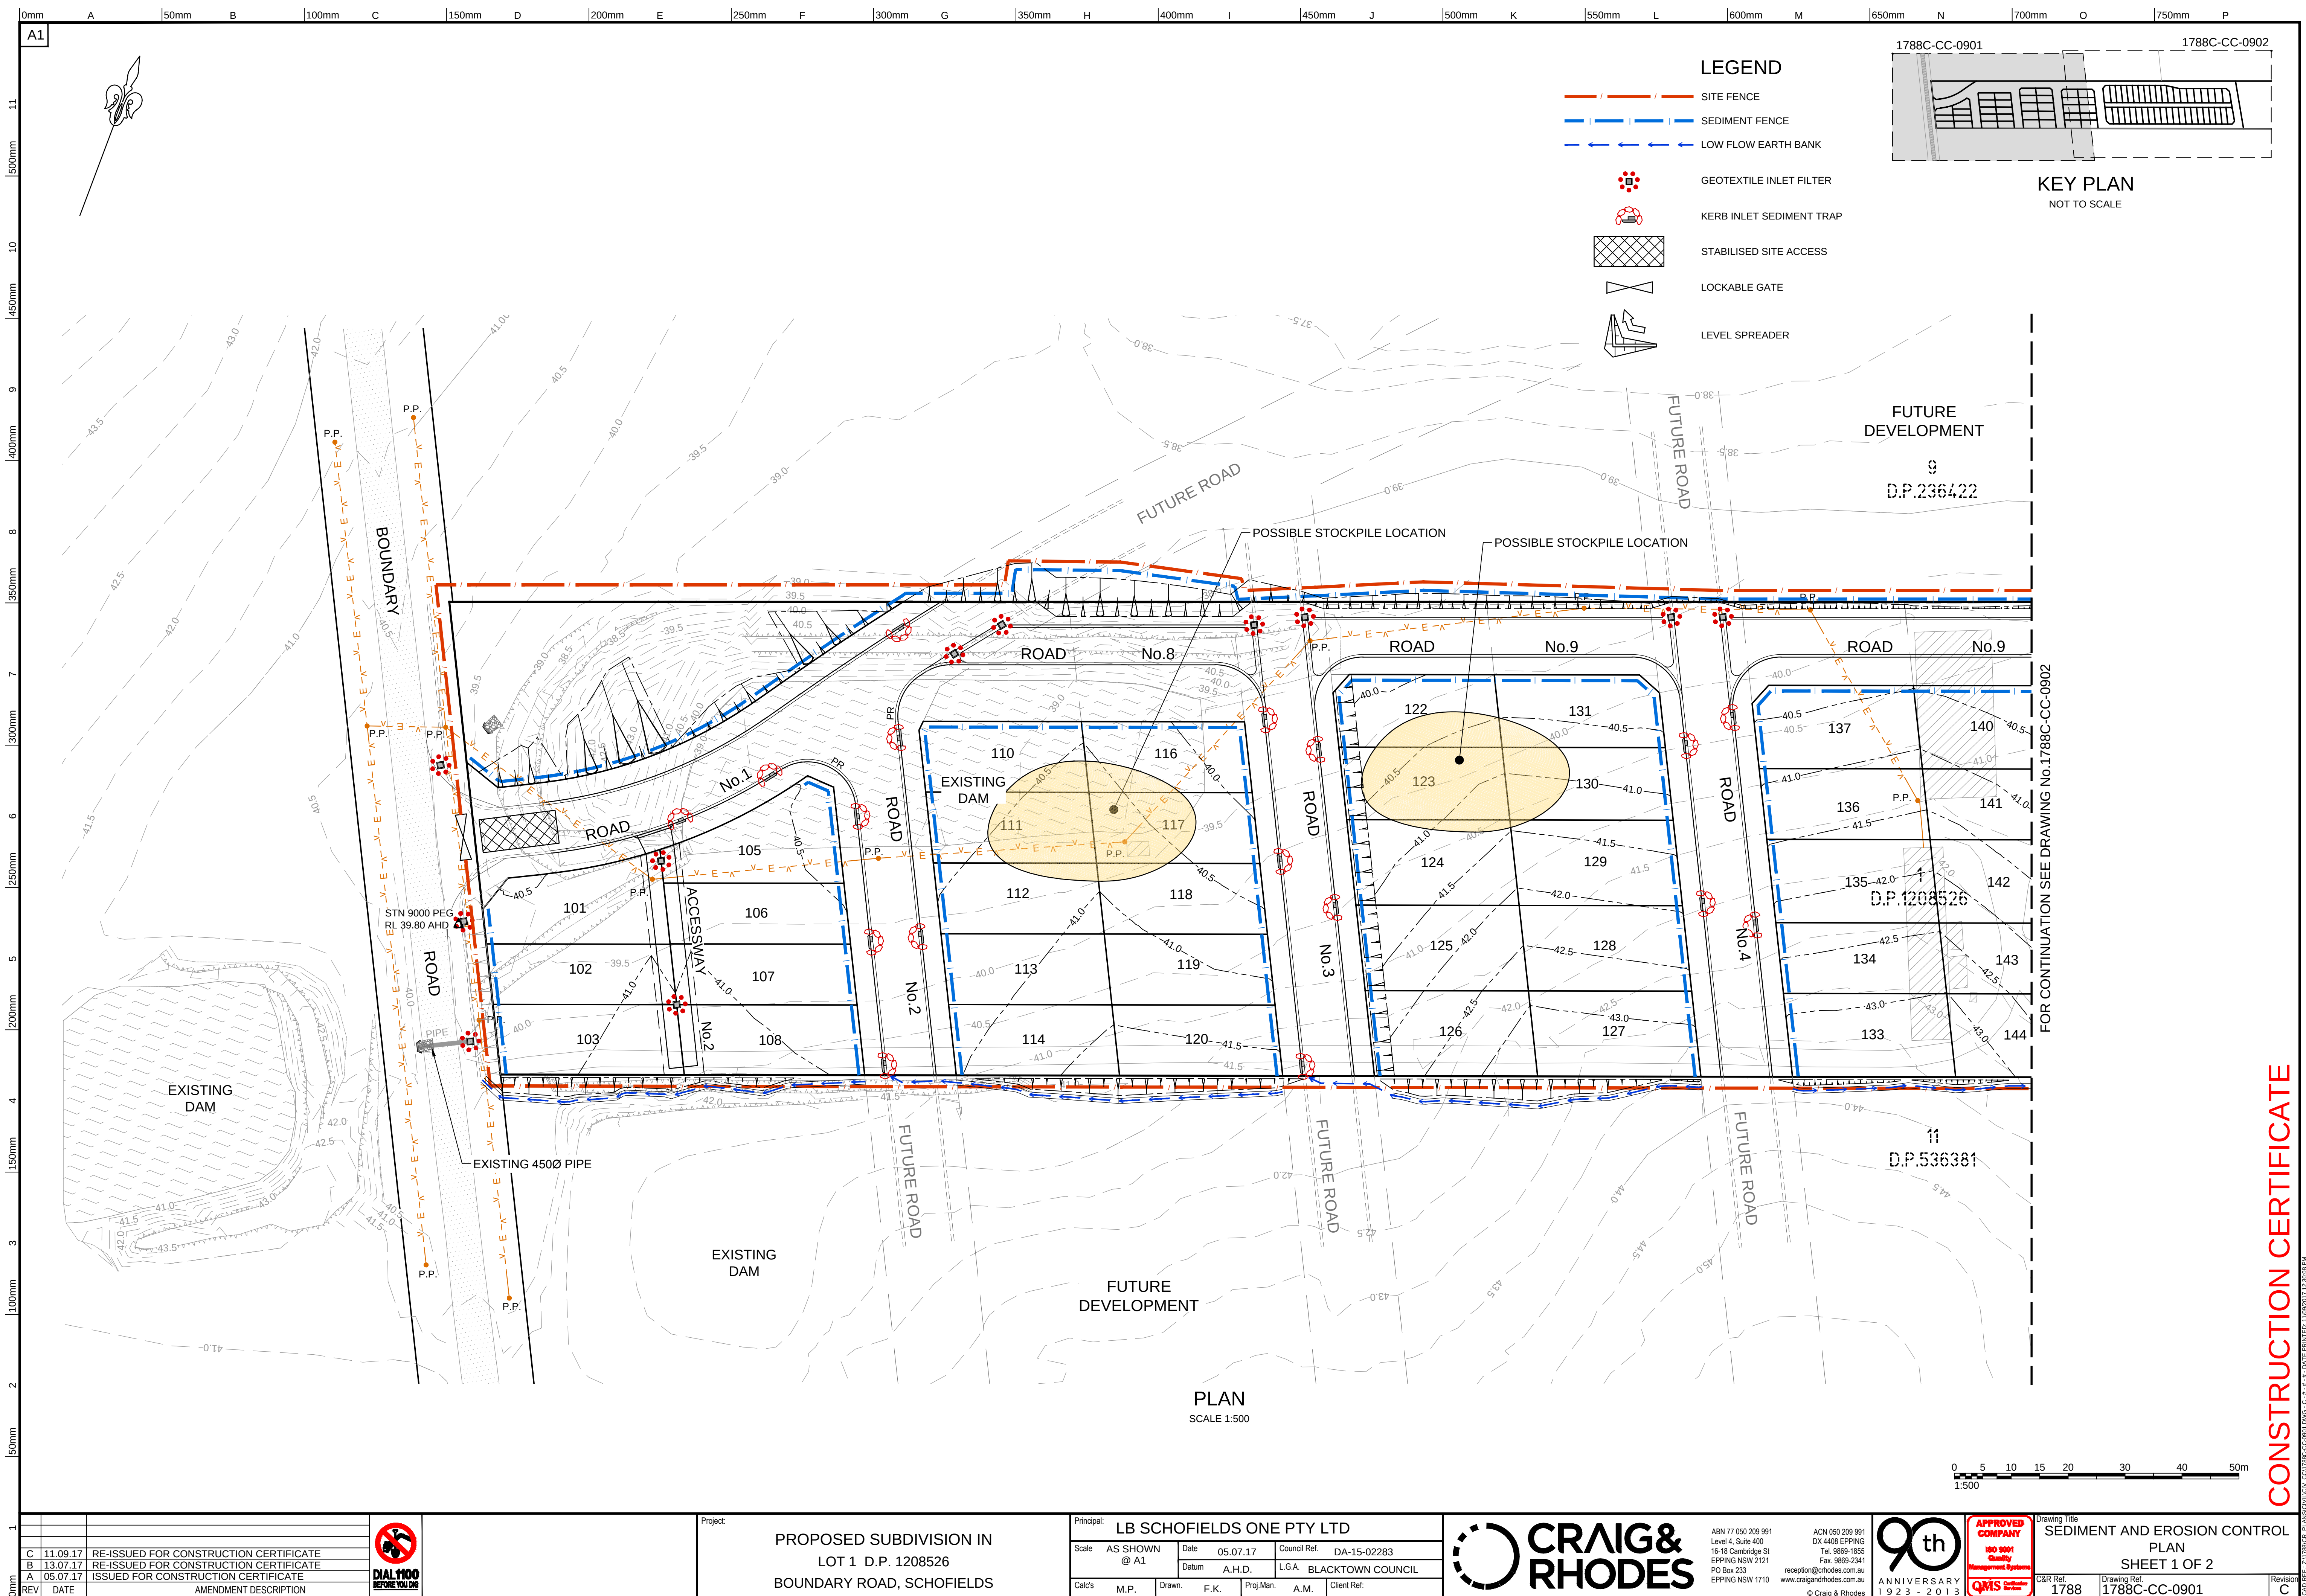

CONSTRUCTION CERTIFICATE

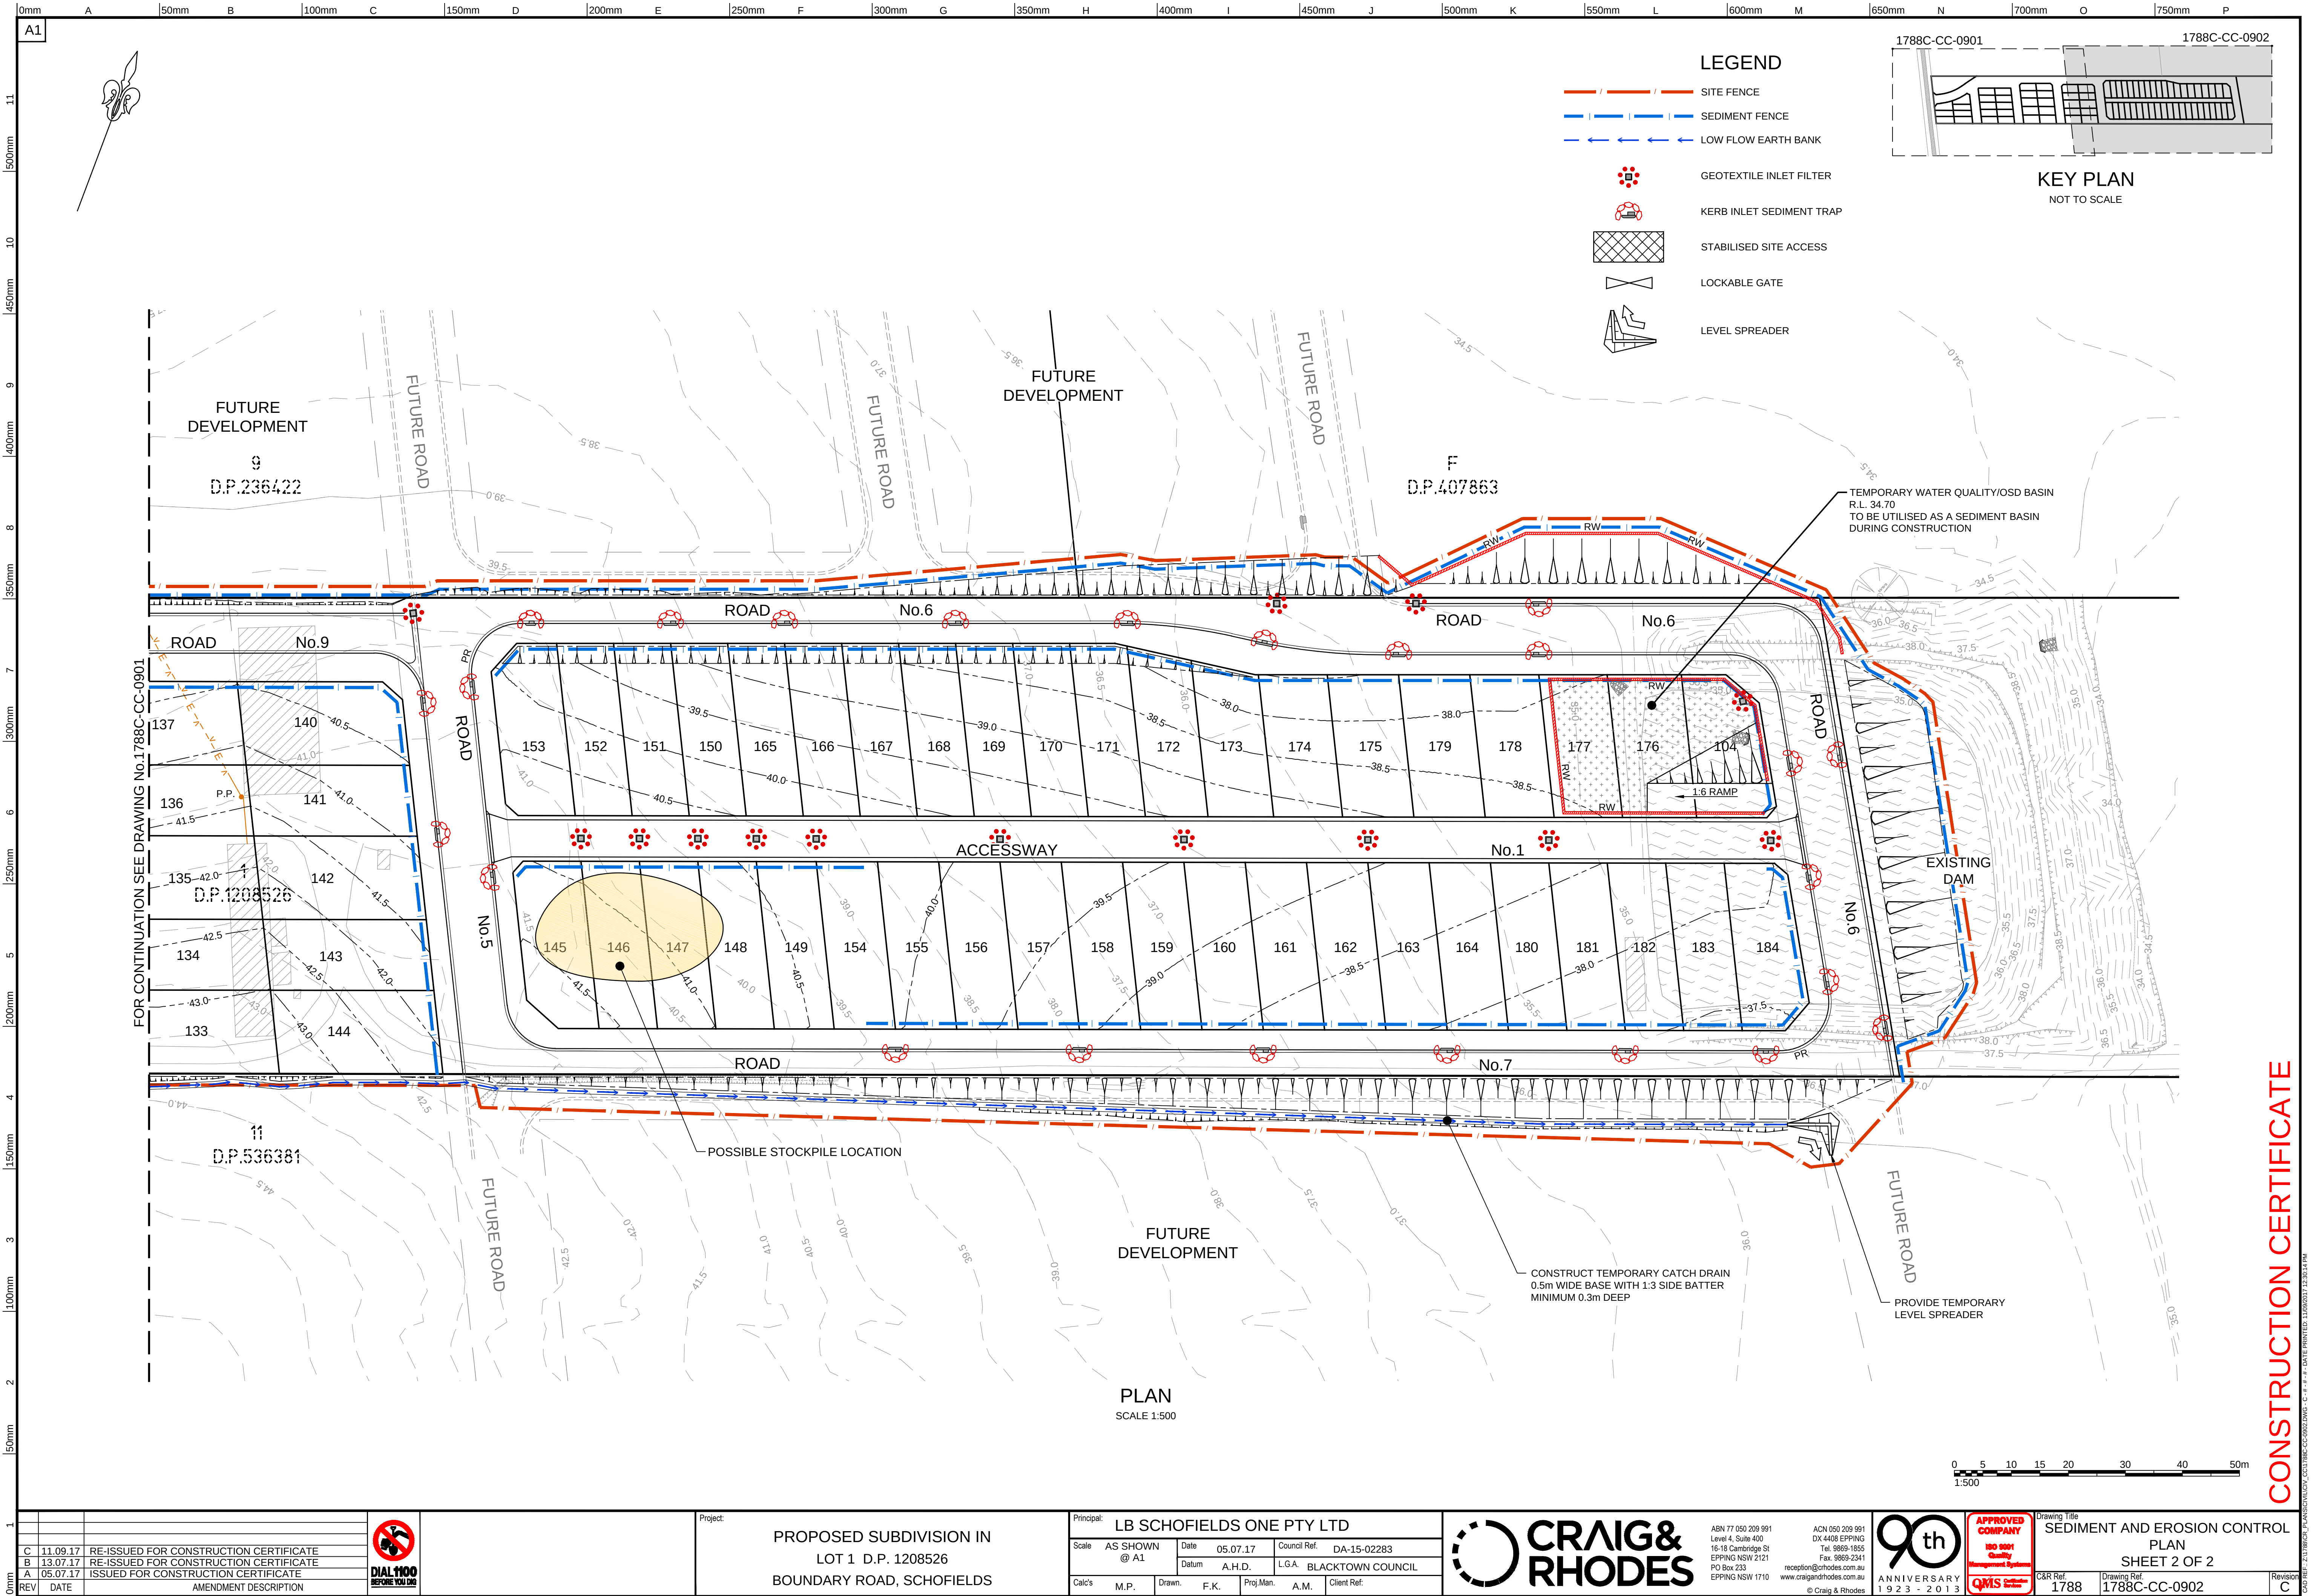


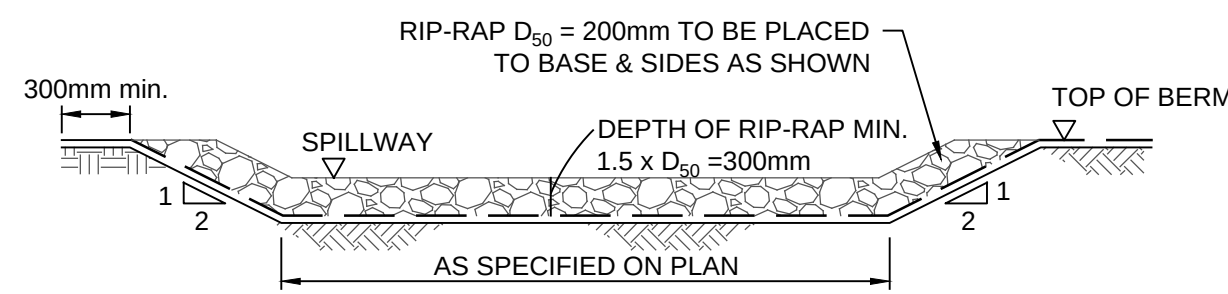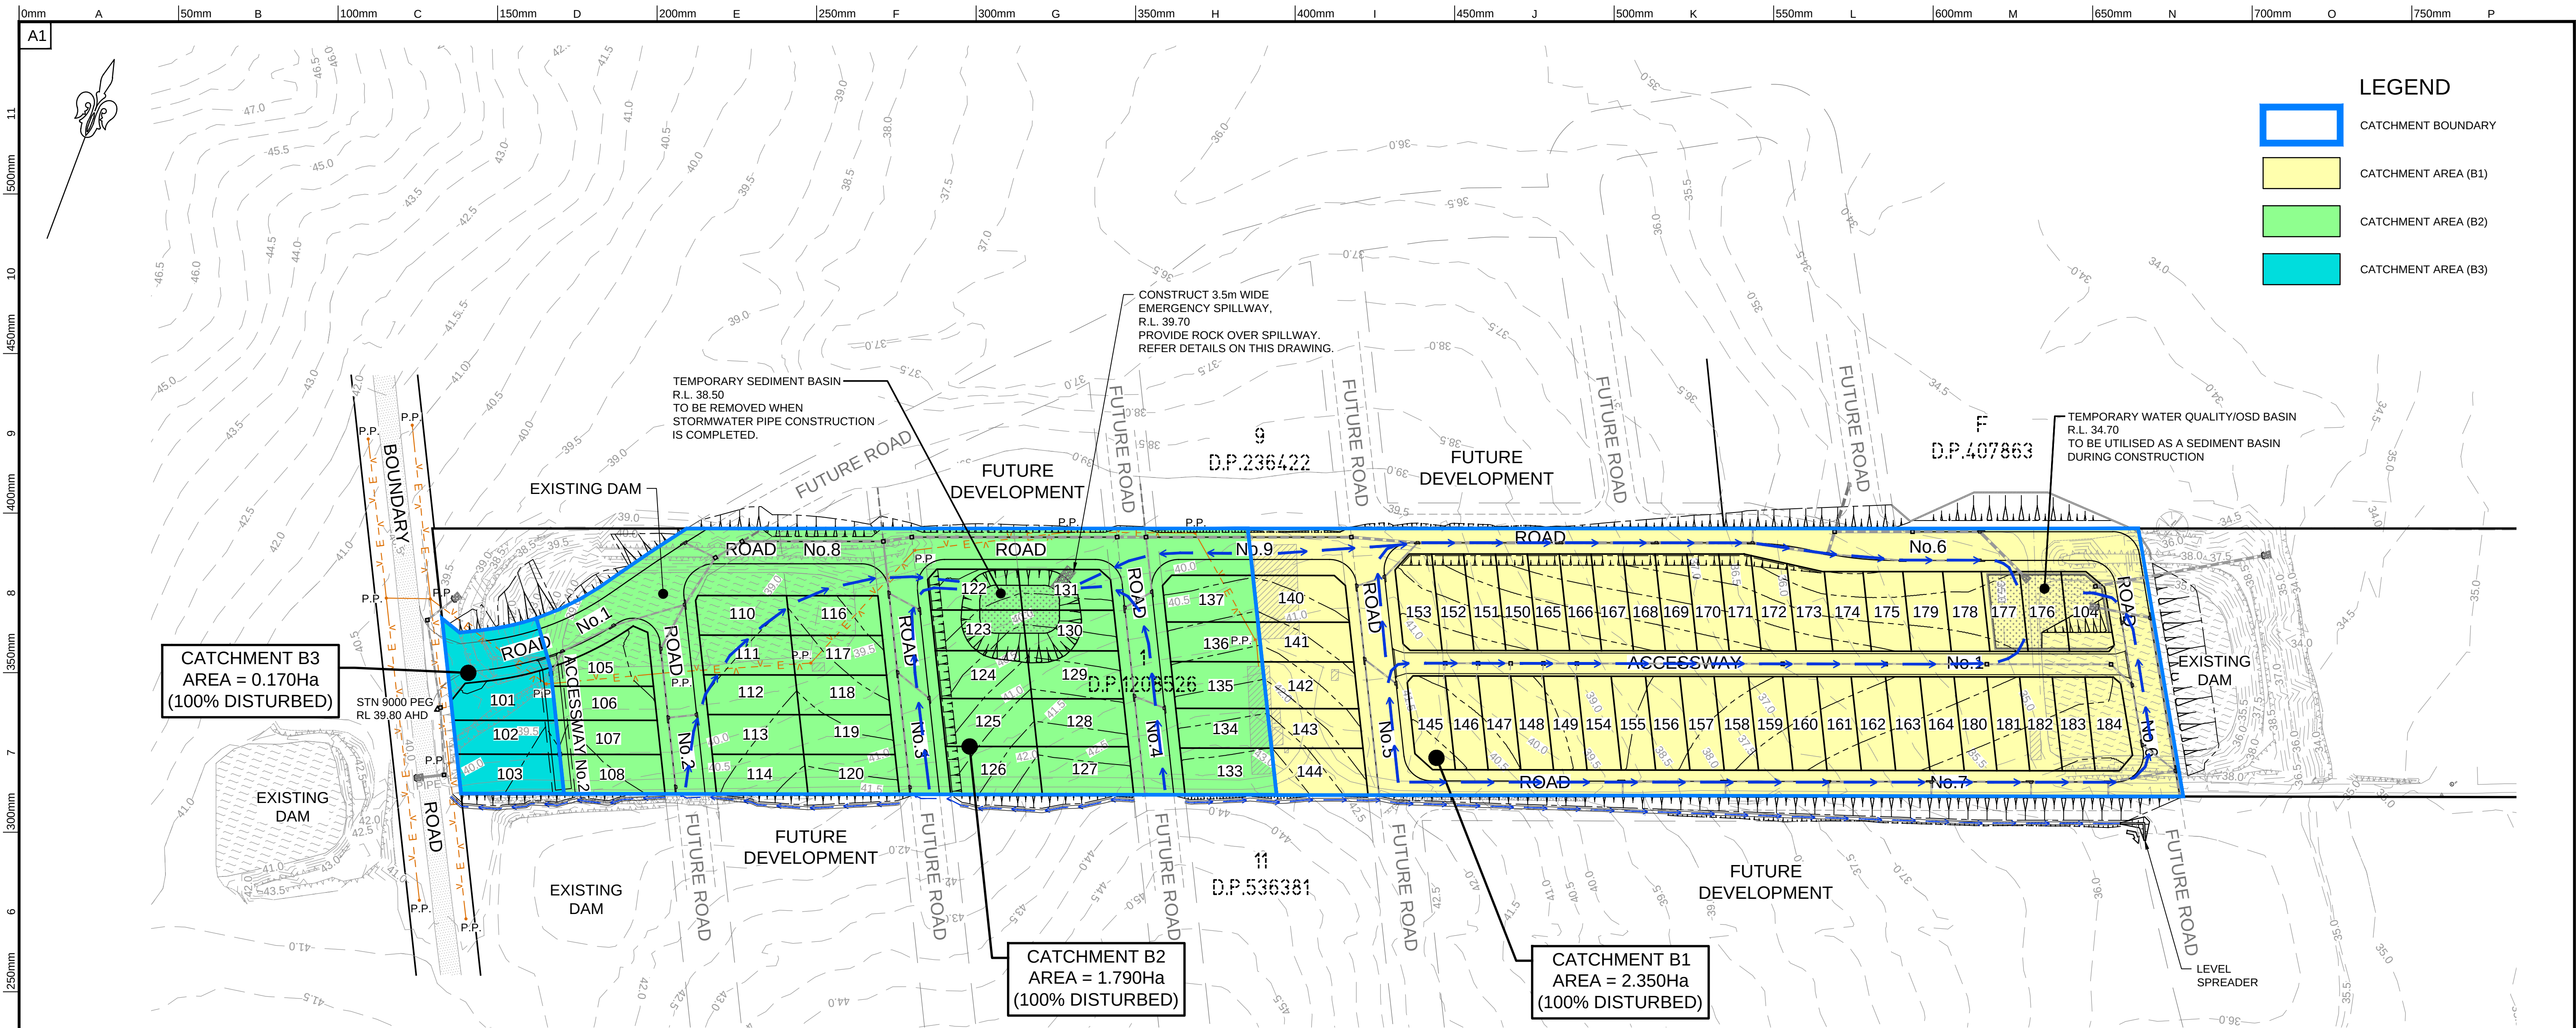

BASIN SPILLWAY DETAIL
NOT TO SCALE

ROCK RIPRAP SPECIFICATION NOTES:

- ALL RIPRAP MUST CONSIST OF ANGULAR RUN-OF-QUARRY DURABLE ROCK PLACED OVER A 200mm LAYER OF ANGULAR COBBLES d_{50} -200mm MIXED WITH GRAVEL d_{50} -10mm.
 - ALL ROCK IS TO BE A HARD DURABLE ROCK WITH A POINT INDEX LOAD IS50 GREATER THAN 1.0MPa AS DETERMINED IN ACCORDANCE WITH AS4133.4.1-2007.
 - RIPRAP IS TO BE PLACED BY HAND AND CROW-BARRED INTO PLACE TO ENSURE FIT WITH MINIMUM Voids.
 - ALL ROCK AND COBBLES TO BE PACKED WITH TOPSOIL. GAPS IN RIPRAP TO BE PLANTED AS SPECIFIED IN LANDSCAPING PLANS
- M50 - 60kg (NOM 300MD)
- M15 - 25kg
- 100 - 120kg
- ROCK SIZE d_{50} 200mm.
- $D = 300m$

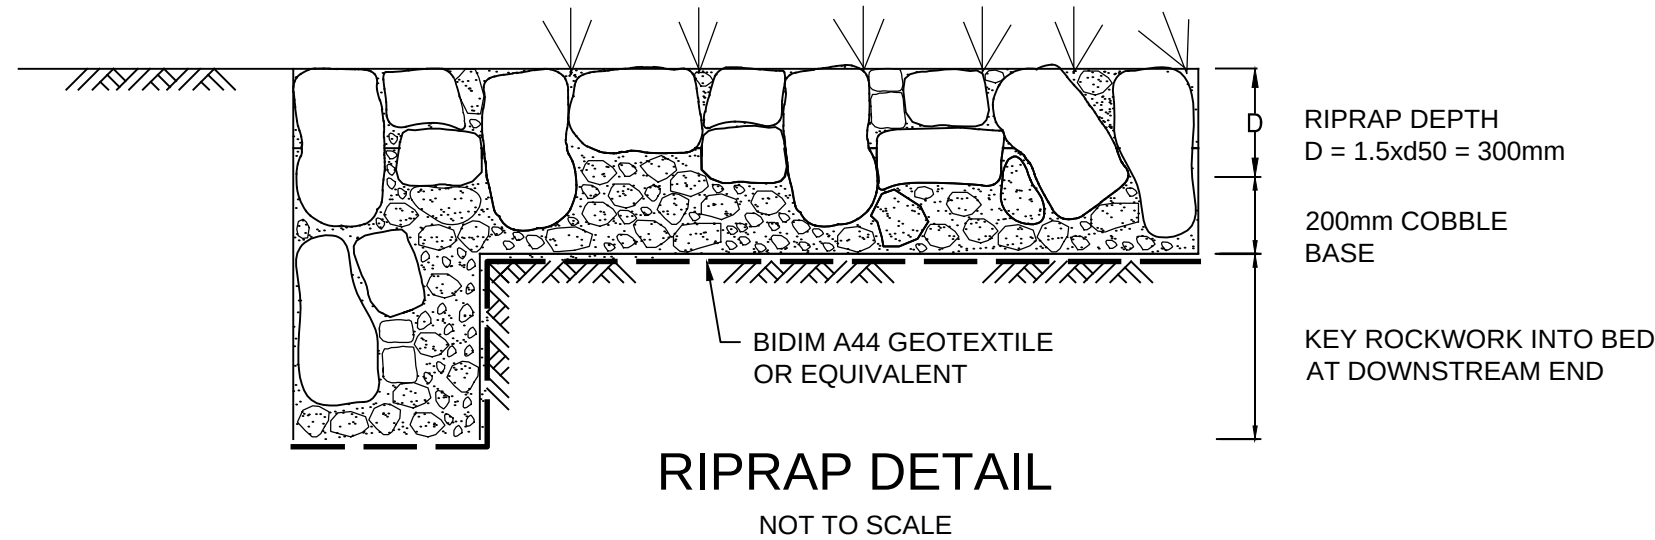

Note: These "Detailed Calculation" spreadsheets relate only to high erosion hazard lands as identified in figure 4.6 or where the designer chooses to use the RUSLE to size sediment basins. The "Standard Calculation" spreadsheets should be used on low erosion hazard lands as identified by figure 4.6 and where the designer chooses not to run the RUSLE in calculations.

Site Data Sheet

Site Name: PROPOSED SUBDIVISION LOT 1 D.P.1208526 BOUNDARY ROAD, SCHOFIELDS
Site Location: BOUNDARY ROAD, SCHOFIELDS
L.G.A. Blacktown City Council
Description of Site: Bulk Earthworks/ Civil Works

Site area	Site				Remarks
	B1+B2	B2	B3		
Disturbed catchment area (ha)	4.13	1.79	0.17		
	4.13	1.79	0.17		

Soil analysis

% sand (fraction 0.02 to 2.00 mm)	22	22	22			Soil texture should be assessed through mechanical dispersion only. Dispersing agents (e.g. Calgon) should not be used
% silt (fraction 0.002 to 0.02 mm)	26	26	26			
% clay (fraction finer than 0.002 mm)	52	52	52			
Dispersion percentage	16.0	16.0	16.0			E.g. enter 10 for dispersion of 10%
% of whole soil dispersible	10.4	10.4	10.4			See Section 6.3.3(e)
Soil Texture Group	D	D	D			See Section 6.3.3(c), (d) and (e)

Rainfall data

Design rainfall depth (days)	5	5	5			See Sections 6.3.4 (d) and (e)
Design rainfall depth (percentile)	75	75	75			See Sections 6.3.4 (f) and (g)
x-day, y-percentile rainfall event	19	19	19			See Section 6.3.4 (h)
Return period (years)	10.1	10.1	10.1			See IFD chart for the site

RUSLE Factors

Rainfall erosivity (R-factor)	2250	2250	2250			Automatic calculation from above data
Soil erodibility (K-factor)	0.038	0.038	0.038			
Slope length (m)	80	80	80			
Slope gradient (%)	4	5	2			
Length/gradient (LS-factor)	0.91	1.19	0.41			RUSLE data can be obtained from Appendixes A, B and C
Erosion control practice (P-factor)	1.3	1.3	1.3			
Ground cover (C-factor)	1	1	1			

Calculations

Soil loss (t/ha/yr)	101	132	46			
Soil Loss Class	1	1	1			See Section 4.4.2(p)
Soil loss (m ³ /ha/yr)	78	102	35			
Soil loss (Total Site m ³ /yr)	321	162	6			
Sediment basin storage volume, m ³	55	31	1			See Sections 6.3.4(i) and 6.3.5 (e)


Basin Required	YES	YES	NO			See Sections 6.3.2 (d)
----------------	-----	-----	----	--	--	------------------------

Sediment Storage Zone Volume

The sediment storage zone contains the 2-month soil loss as calculated by the RUSLE (Section 6.3.4(i)(iii)).

Total Basin Volume - Type D or F

Site	C_r	$R_{c-day, y\%ile}$	Total catchment area (ha)	Settling zone volume (m ³)	Sediment storage volume (m ³)	Minimum Basin Volume for calculated 2 month soil loss (m ³)	Basin Capacity (m ³)
B1+B2	0.50	19	4.13	392	55	447	2270
B2	0.50	19	1.79	170	31	201	590

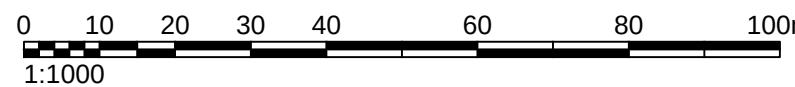

REV	DATE	AMENDMENT DESCRIPTION
C	11.09.17	RE-ISSUED FOR CONSTRUCTION CERTIFICATE
B	13.07.17	RE-ISSUED FOR CONSTRUCTION CERTIFICATE
A	05.07.17	ISSUED FOR CONSTRUCTION CERTIFICATE



Project: PROPOSED SUBDIVISION IN LOT 1 D.P. 1208526 BOUNDARY ROAD, SCHOFIELDS

Principal: LB SCHOFIELDS ONE PTY LTD

Scale	AS SHOWN @ A1	Date	05.07.17	Council Ref.	DA-15-02283		
		Datum	A.H.D.	L.G.A.	BLACKTOWN COUNCIL		
Calc's	M.P.	Drawn.	F.K.	Proj.Man.	A.M.	Client Ref:	



ABN 77 050 209 991
Level 4, Suite 400
16-18 Cambridge St
EPPING NSW 2121
PO Box 233
EPPING NSW 1710

ACN 050 209 991
DX 4408 EPPING
Tel. 9869-1855
Fax. 9869-2341
reception@craigandrhodes.com.au
www.craigandrhodes.com.au
© Craig & Rhodes



Drawing Title: SEDIMENT BASIN CATCHMENT PLAN AND CALCULATIONS
C&R Ref: 1788
Drawing Ref: 1788C-CC-0904
Revision: C