PROJECT ADDRESS

LOT & DP

PROPOSED XXX

NOTE:
THIS DRAWING IS PRELIMINARY AND IS SUBJECT TO FINAL CONTOUR SURVEY & EASEMENTS
Realty1 HOMES RESERVES THE RIGHT TO CHANGE DESIGN BASED ON FINAL SURVEY.

SITE LOCATION

DRAWING LIST	
Sheet Number	Sheet Name
A000	COVER PAGE
A001	GENERAL INFORMATION
A002	SITE ANALYSIS
A003	BASIX INFORMATION
A004	SCHEDULE
A101	SITE PLAN
A102	GROUND FLOOR
A103	FIRST FLOOR
A104	ROOF PLAN
A201	ELEVATIONS
A301	AREA CALCULATIONS
C301	COLOR SCHEME
D101	EROSION & SEDIMENT CONTROL
L101	LANDSCAPE
M101	CONCEPT STORMWATER PLAN
N101	NOTIFICATION PLAN
S101	SHADOW DIAGRAM JUNE 21st

DESIGN INTERVENE
design.construct.landscape

Address: *Suit 2-8/ 01 Rookwood Road, Yagoona NSW 2199*
Phone: 0430 770 052
Email: designintervene@gmail.com

GENERAL NOTE:
THIS DRAWING IS THE PROPERTY OF DESIGN INTERVENE AND WE RESERVE THE COPYRIGHT TO ALL OUR DESIGNS WHICH CANNOT BE REPRODUCED (IN PART OR IN WHOLE) BEFORE FIRST OBTAINING WRITTEN CONSENT. CONTRAVENTION WILL BE PROSECUTED
- FIGURED DIMENSIONS TO BE TAKEN IN PREFERENCE TO SCALE.
- BUILDERS' WORK TO COMPLY WITH THE LATEST BCA AND ITS AMENDMENTS AND RELEVANT AUSTRALIAN STANDARDS REFERRED WITHIN.

ISSUED FOR

- ☐ DEVELOPMENT APPLICATION
- ☐ SECTION 96
- ☐ CONSTRUCTION ONLY
- ☐ COMPLYING DEVELOPMENT

No.	Description	Date

DRAWING NUMBER
A000

DRAWING TILE
COVER PAGE

REVISION ID
A

Scale
TRUE NORTH

Drawn by
IDG

Checked by
M.S

Date
25/06/2019

Project Name
LOT 2 HERON STREET MARSDEN PARK

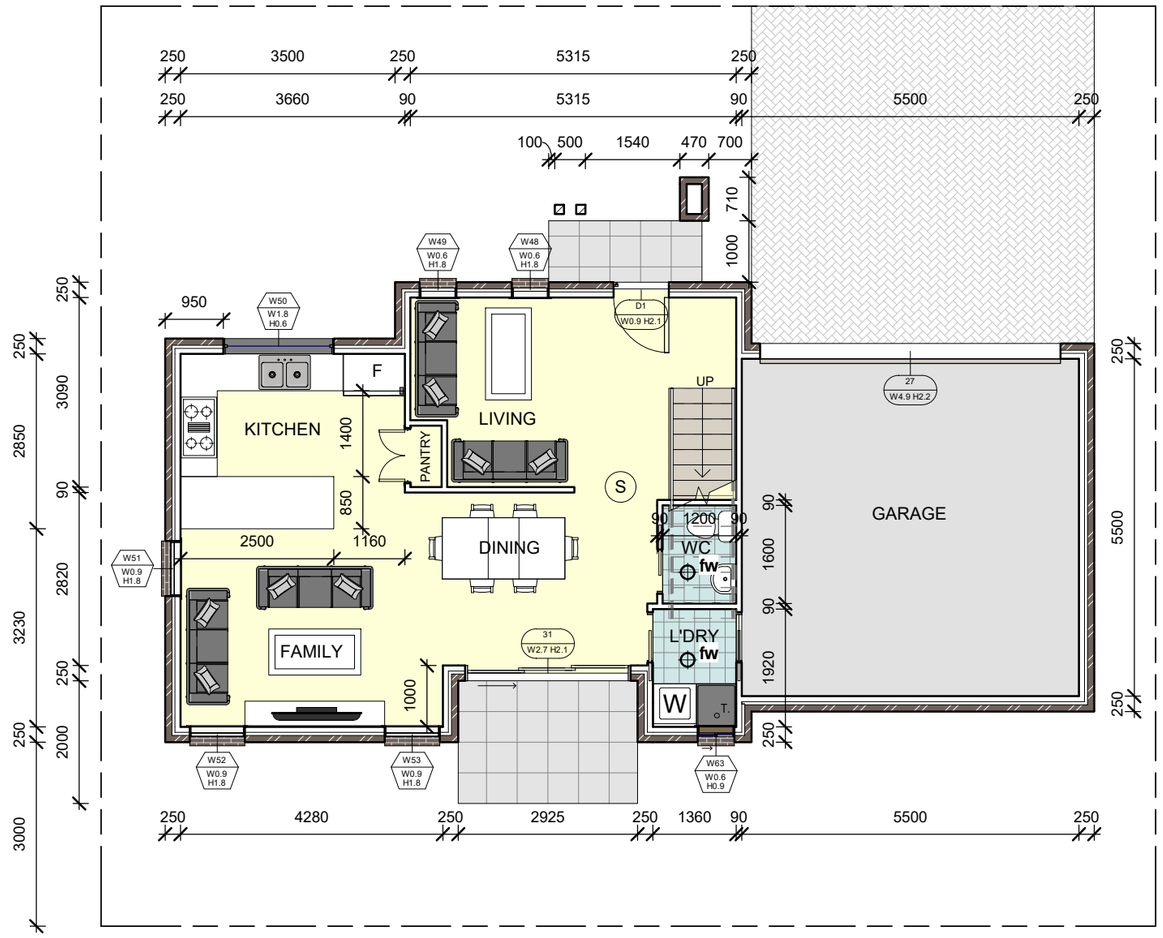

1 GROUND FLOOR PLAN

1 : 100

DESIGN INTERVENE
design.construct.landscape

Address: *Suit 2-8/ 01 Rookwood Road, Yagoona NSW 2199*
Phone: 0430 770 052
Email: designintervene@gmail.com

GENERAL NOTE:

THIS DRAWING IS THE PROPERTY OF DESIGN INTERVENE AND WE RESERVE THE COPYRIGHT TO ALL OUR DESIGNS WHICH CANNOT BE REPRODUCED (IN PART OR IN WHOLE) BEFORE FIRST OBTAINING WRITTEN CONSENT. CONTRAVENTION WILL BE PROSECUTED

- FIGURED DIMENSIONS TO BE TAKEN IN PREFERENCE TO SCALE.
- BUILDERS' WORK TO COMPLY WITH THE LATEST BCA AND ITS AMENDMENTS AND RELEVANT AUSTRALIAN STANDARDS REFERRED WITHIN.

ISSUED FOR

- ☐ DEVELOPMENT APPLICATION
- ☐ SECTION 96
- ☐ CONSTRUCTION ONLY
- ☐ COMPLYING DEVELOPMENT

No.	Description	Date

DRAWING NUMBER
A102

DRAWING TILE
GROUND FLOOR

REVISION ID
A

Scale 1 : 100
TRUE NORTH

Drawn by IDG
Checked by M.S
Date 25/06/2019

Project Name
LOT 2 HERON STREET MARSDEN PARK

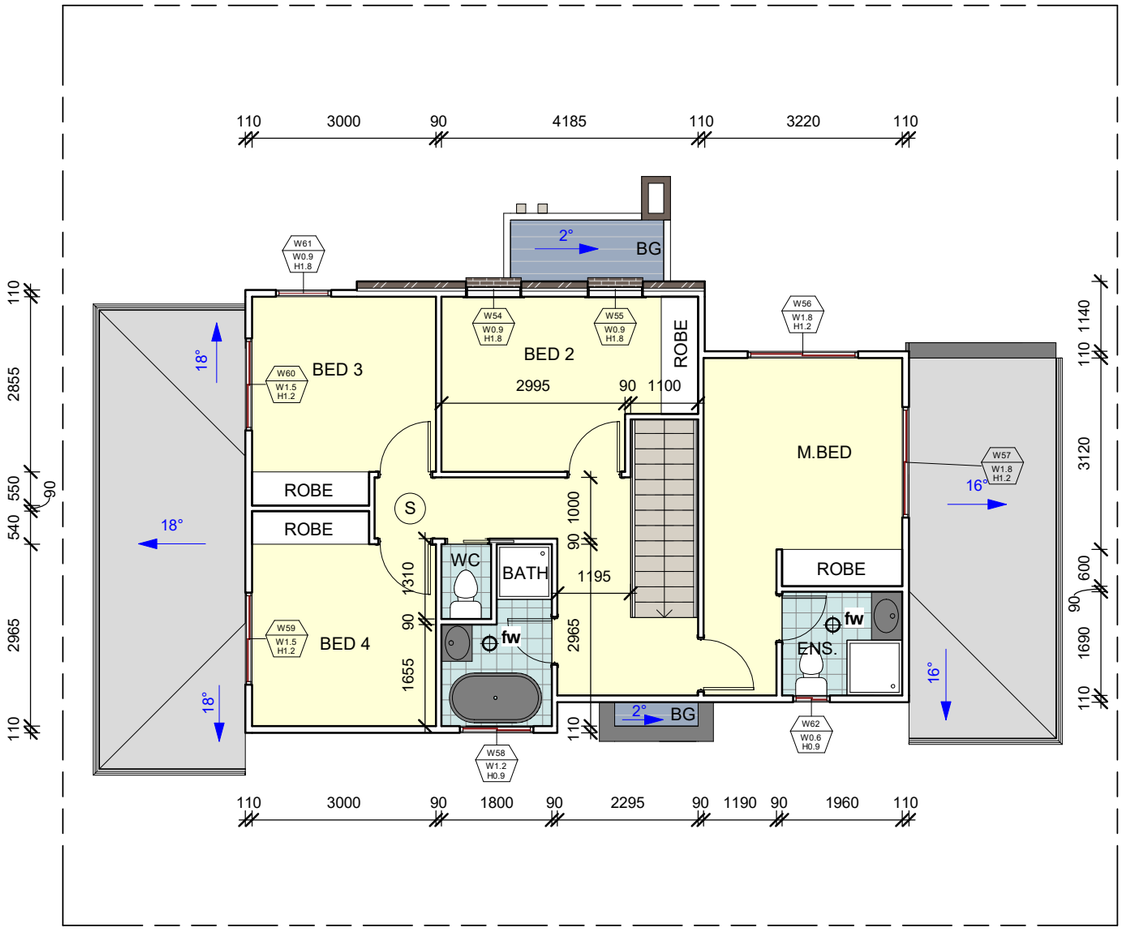

1 FIRST FLOOR PLAN

1 : 100

DESIGN INTERVENE
design.construct.landscape

Address: *Suit 2-8/ 01 Rookwood Road, Yagoona NSW 2199*
Phone: 0430 770 052
Email: designintervene@gmail.com

GENERAL NOTE:

THIS DRAWING IS THE PROPERTY OF DESIGN INTERVENE AND WE RESERVE THE COPYRIGHT TO ALL OUR DESIGNS WHICH CANNOT BE REPRODUCED (IN PART OR IN WHOLE) BEFORE FIRST OBTAINING WRITTEN CONSENT. CONTRAVENTION WILL BE PROSECUTED

- FIGURED DIMENSIONS TO BE TAKEN IN PREFERENCE TO SCALE.
- BUILDERS' WORK TO COMPLY WITH THE LATEST BCA AND ITS AMENDMENTS AND RELEVANT AUSTRALIAN STANDARDS REFERRED WITHIN.

ISSUED FOR

- ☐ DEVELOPMENT APPLICATION
- ☐ SECTION 96
- ☐ CONSTRUCTION ONLY
- ☐ COMPLYING DEVELOPMENT

No.	Description	Date

DRAWING NUMBER
A103

DRAWING TILE
FIRST FLOOR

REVISION ID
A

Scale 1 : 100
TRUE NORTH

Drawn by IDG
Checked by M.S
Date 25/06/2019
Project Name
LOT 2 HERON STREET MARSDEN PARK

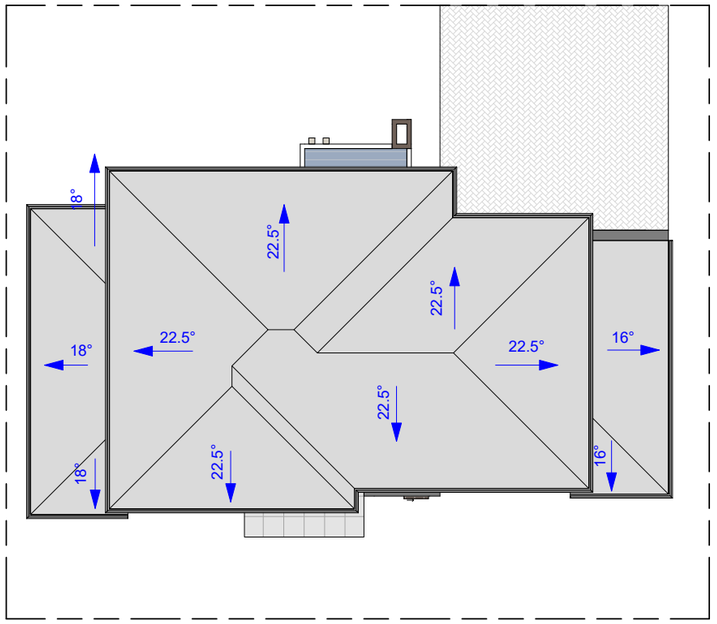

1 ROOF PLAN
1 : 150

AREA CALCULATION
SITE AREA = 258sqm

GROUND FLOOR	63SQM
GARAGE	34m2
PORCH	3SQM
ALFRESCO	5SQM
FIRST FLOOR	68SQM
VOID	3SQM
TOTAL AREA	**176SQM**

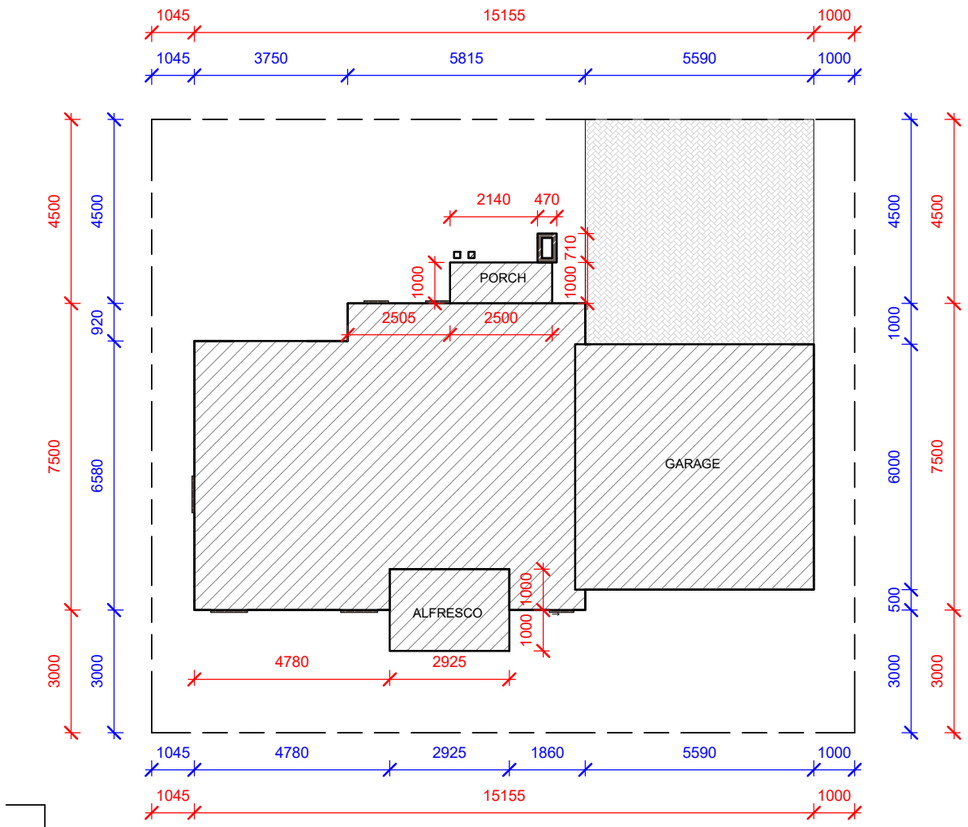

4 SITE PLAN
1 : 150

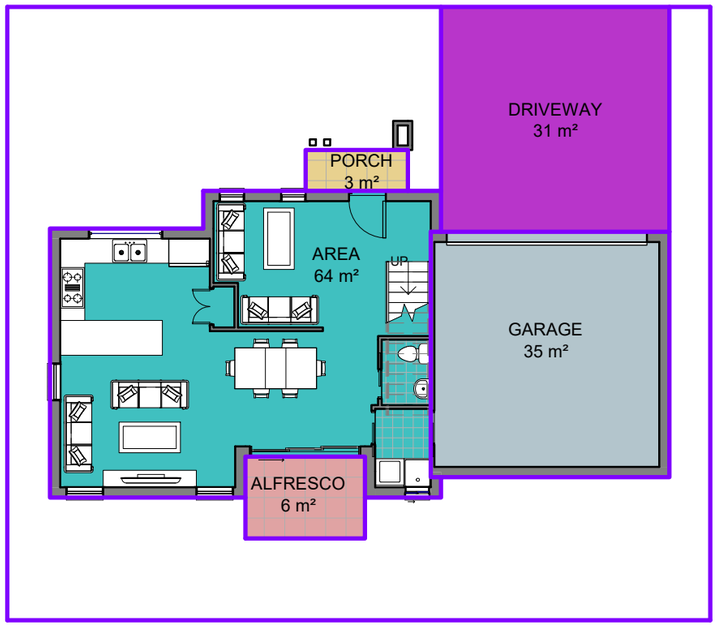

2 GROUND FLOOR
1 : 150

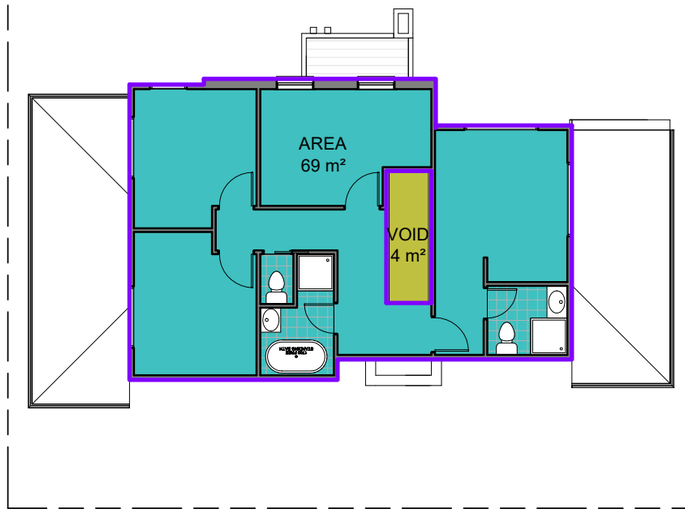

3 FIRST FLOOR
1 : 150

ALFRESCO
AREA
DRIVEWAY
GARAGE
LANDSCAPE
P.O.S.
PORCH
VOID

DESIGN INTERVENE
design.construct.landscape
Address: *Suit 2-8/ 01 Rookwood Road, Yagoona NSW 2199*
Phone: 0430 770 052
Email: designintervene@gmail.com

GENERAL NOTE:
THIS DRAWING IS THE PROPERTY OF DESIGN INTERVENE AND WE RESERVE THE COPYRIGHT TO ALL OUR DESIGNS WHICH CANNOT BE REPRODUCED (IN PART OR IN WHOLE) BEFORE FIRST OBTAINING WRITTEN CONSENT. CONTRAVENTION WILL BE PROSECUTED
- FIGURED DIMENSIONS TO BE TAKEN IN PREFERENCE TO SCALE.
- BUILDERS' WORK TO COMPLY WITH THE LATEST BCA AND ITS AMENDMENTS AND RELEVANT AUSTRALIAN STANDARDS REFERRED WITHIN.

ISSUED FOR
- ☐ DEVELOPMENT APPLICATION
- ☐ SECTION 96
- ☐ CONSTRUCTION ONLY
- ☐ COMPLYING DEVELOPMENT

No.	Description	Date

DRAWING NUMBER
A104
DRAWING TILE
ROOF PLAN
REVISION ID
A

Scale 1 : 150
TRUE NORTH

Drawn by IDG
Checked by M.S
Date 25/06/2019
Project Name
LOT 2 HERON STREET MARSDEN PARK

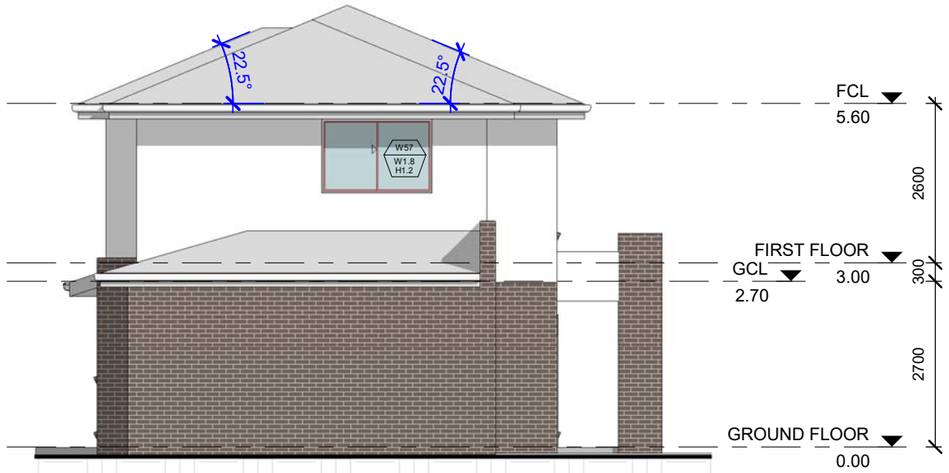

1 EAST ELEVATION

1 : 100

2 NORTH ELEVATION

1 : 100

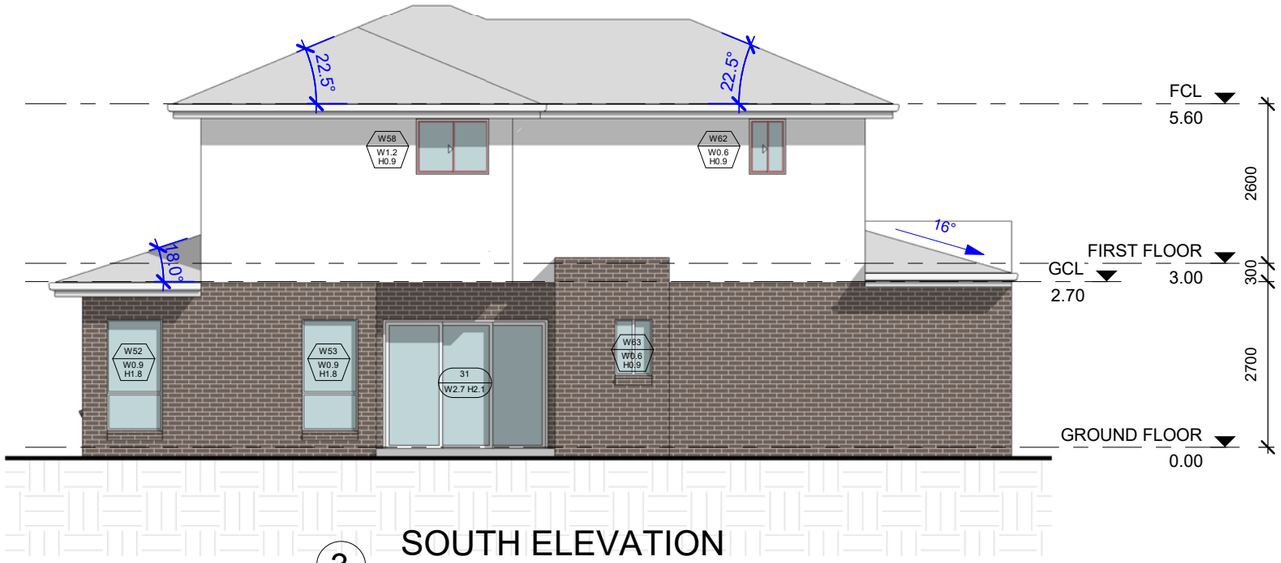

3 SOUTH ELEVATION

1 : 100

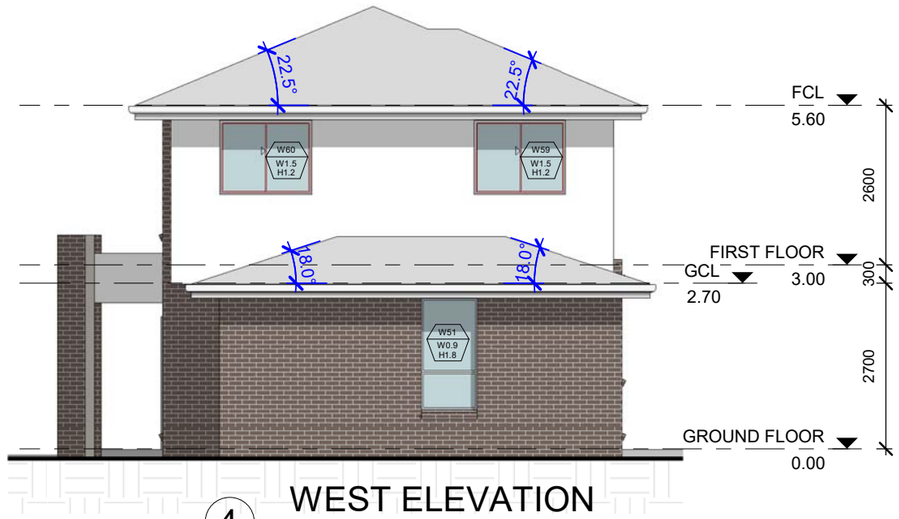

4 WEST ELEVATION

1 : 100

DESIGN INTERVENE
design.construct.landscape

Address: *Suit 2-8/ 01 Rookwood Road, Yagoona NSW 2199*
Phone: 0430 770 052
Email: designintervene@gmail.com

GENERAL NOTE:

THIS DRAWING IS THE PROPERTY OF DESIGN INTERVENE AND WE RESERVE THE COPYRIGHT TO ALL OUR DESIGNS WHICH CANNOT BE REPRODUCED (IN PART OR IN WHOLE) BEFORE FIRST OBTAINING WRITTEN CONSENT. CONTRAVENTION WILL BE PROSECUTED

- FIGURED DIMENSIONS TO BE TAKEN IN PREFERENCE TO SCALE.
- BUILDERS' WORK TO COMPLY WITH THE LATEST BCA AND ITS AMENDMENTS AND RELEVANT AUSTRALIAN STANDARDS REFERRED WITHIN.

ISSUED FOR

- ☐ DEVELOPMENT APPLICATION
- ☐ SECTION 96
- ☐ CONSTRUCTION ONLY
- ☐ COMPLYING DEVELOPMENT

No.	Description	Date

DRAWING NUMBER
A201

DRAWING TILE
ELEVATIONS

REVISION ID
A

Scale 1 : 100
TRUE NORTH

Drawn by IDG
Checked by M.S
Date 25/06/2019

Project Name
LOT 2 HERON STREET MARSDEN PARK