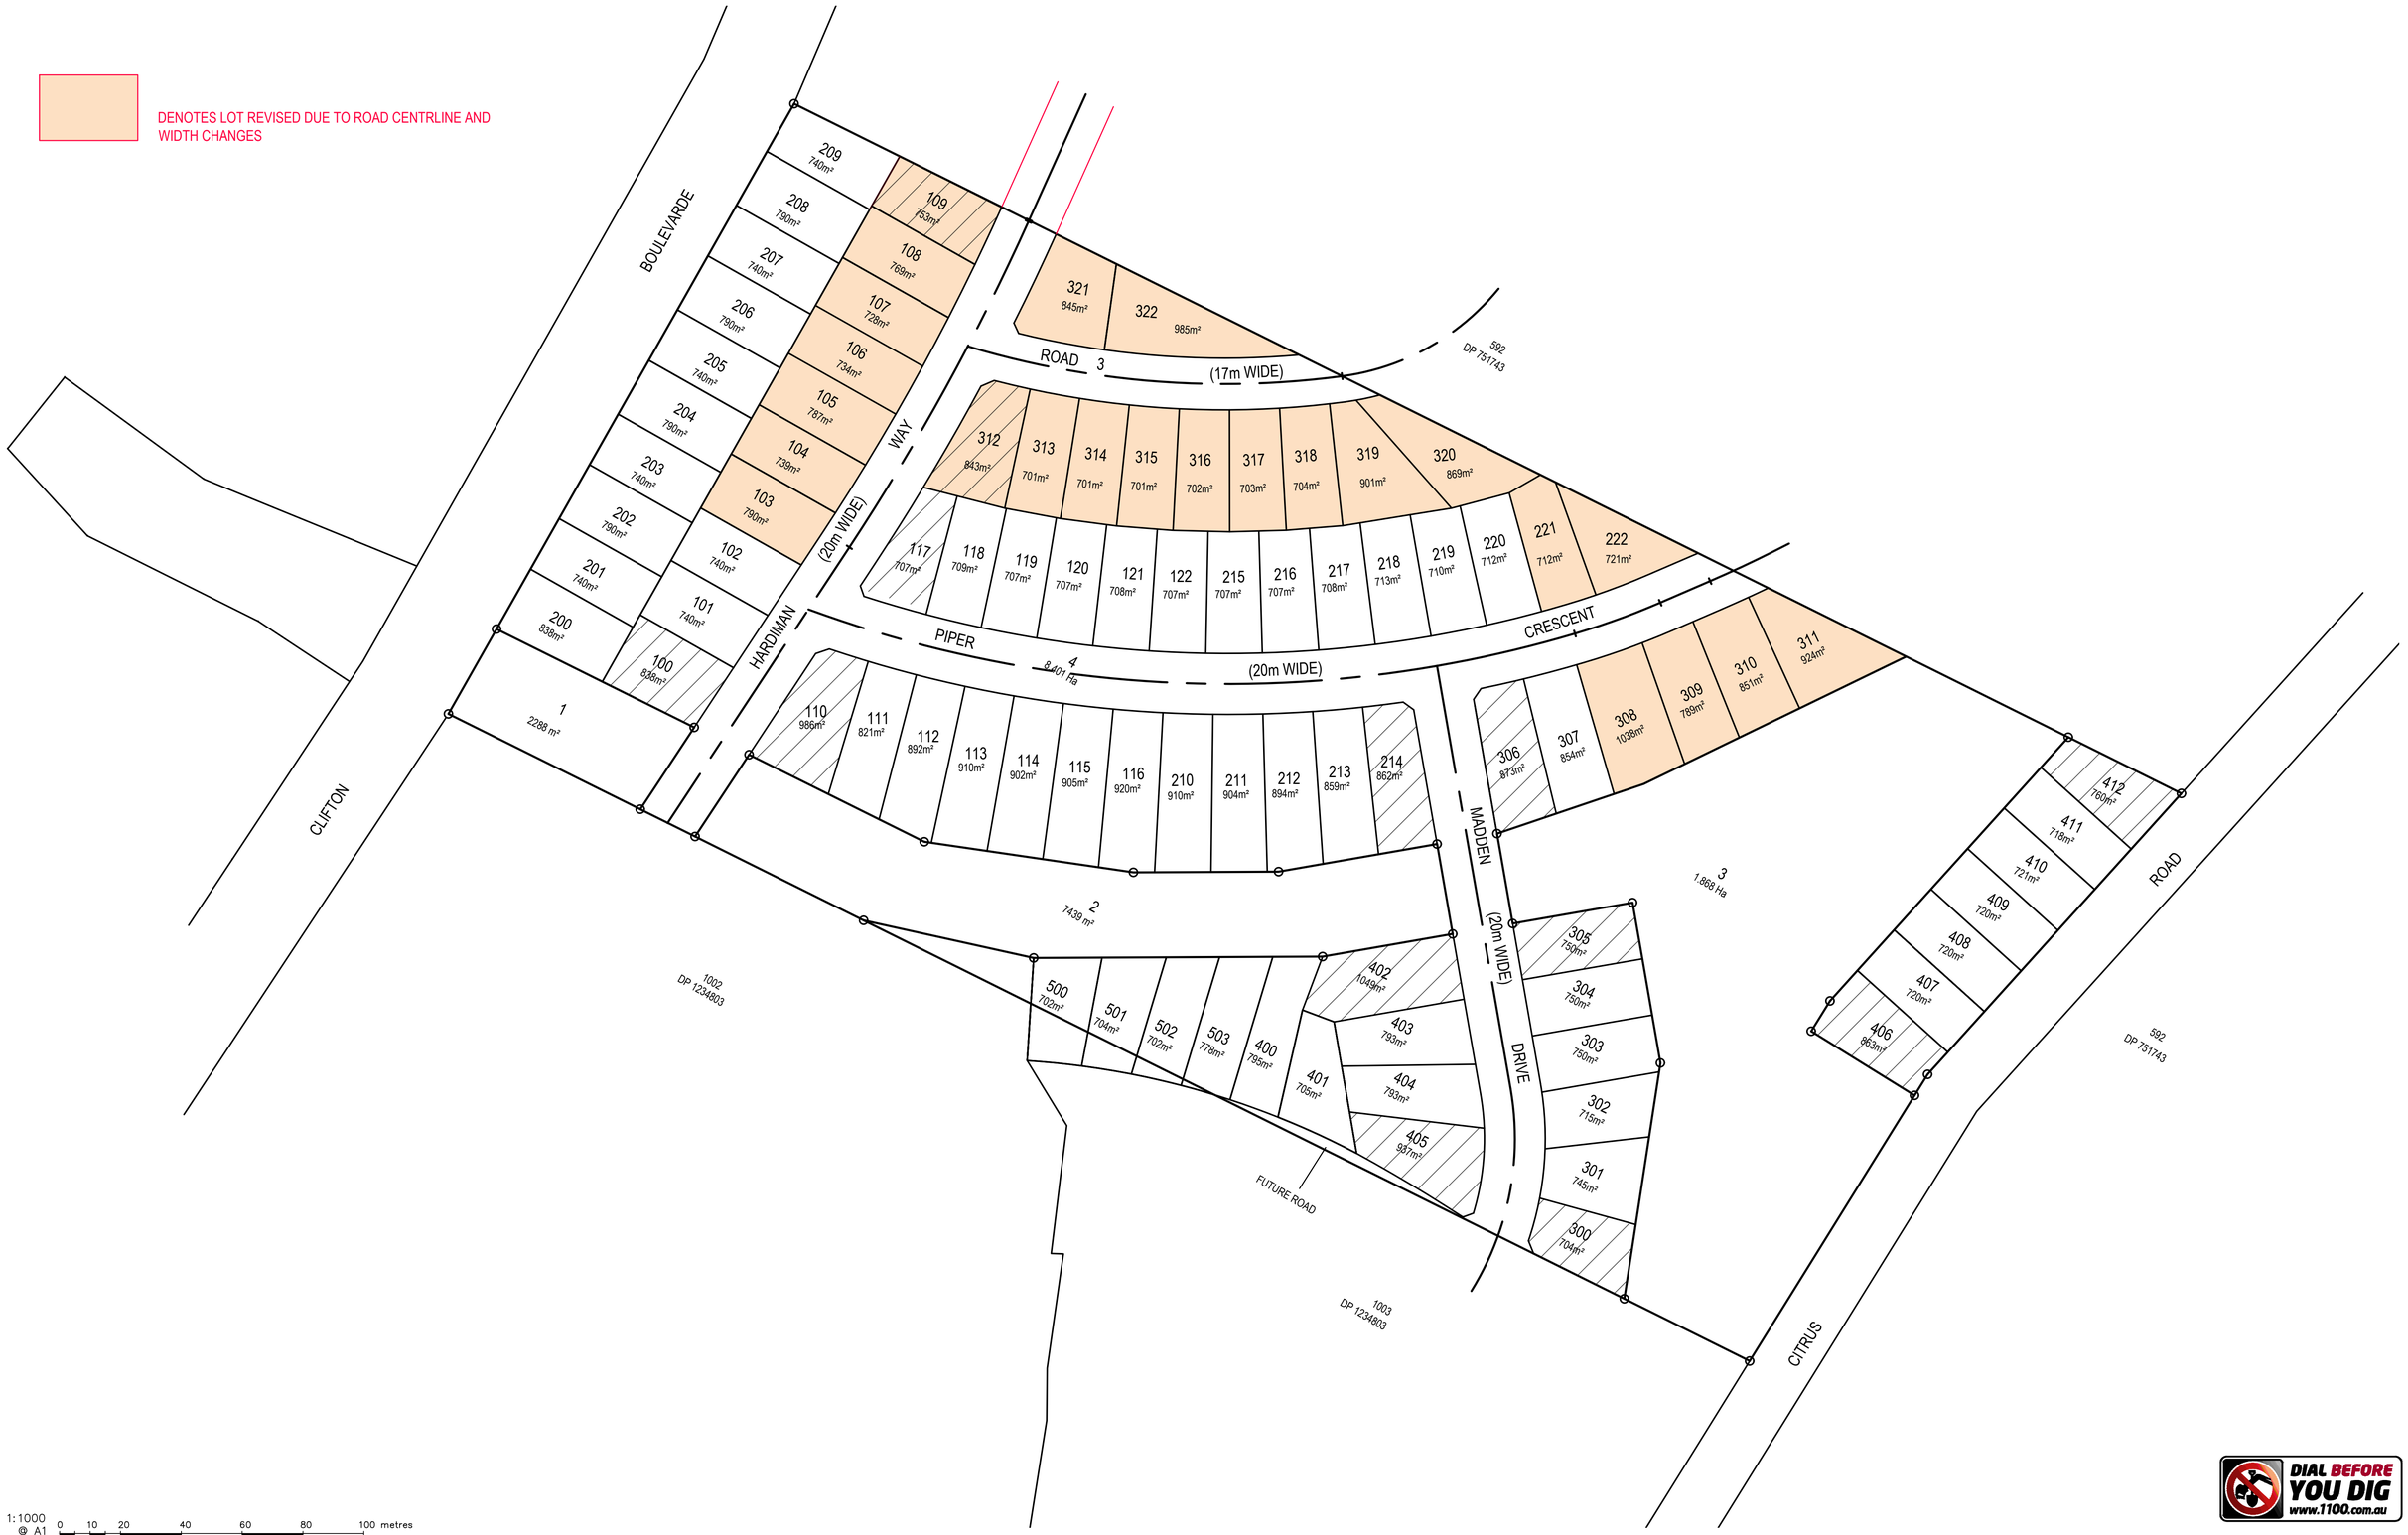


© COPYRIGHT of this design and plan is the property of ACOR Consultants (NNSW) Pty Ltd, ACN 152 876 910 ATF The ACOR NNSW Unit Trust ABN 90 938 224 844, all rights reserved. It must not be used, modified, reproduced or copied wholly or in part without written permission from ACOR Consultants (NNSW) Pty Ltd. ACOR Consultants is a trademark licensed to ACOR Consultants (NNSW) Pty Ltd by ACOR Consultants Pty Ltd.

DO NOT REPRODUCE IN GREYSCALE

FOR INFORMATION

This drawing has been assigned an electronic code that signifies the drawing has been checked and approved by:

| Issue | Description | Date | Drawn | Approved |
|---|---|---|---|---|
| C | ISSUED FOR APPROVAL | 08.07.20 | JER | JPR |
| B | ISSUED FOR APPROVAL | 19.03.19 | SJO | SJO |
| A | ISSUED FOR APPROVAL | 15.03.19 | SJO | SJO |

1cm at full size 10cm 20cm

North

Client
MAYURESH GROUP PTY LTD

5319/84 BELMORE STREET
RYDE, NSW 2112

ACOR CONSULTANTS
ACOR Consultants (NNSW) Pty Ltd
Level 1, 54 Union Street
Cooks Hill, Newcastle NSW 2300
T +61 2 4926 4811
ENGINEERS | MANAGERS | INFRASTRUCTURE PLANNERS | DEVELOPMENT CONSULTANTS

Project
GRIFFITH SUBDIVISION DESIGN
LOT 593, DP751743
STAGES 1 & 2
CLIFTON BOULEVARD & CITRUS ROAD
GRIFFITH

Drawing Title
REVISED ROAD AND LOT LAYOUT

| Drawn | Date | Scale A1 | Q.A. Check | Date |
|---|---|---|---|---|
| SJO | MAR 2019 | 1:500 | - | - |
| Designed | Project No. | | Dwg. No. | Issue |
| SJO | NE180278 | | SKC01 | C |

C:\users\public\projects\acor\acor\acor\Scale: 1500,1500,1,SKC01_C.dwg
Jul 08, 2020 - 1:54pm