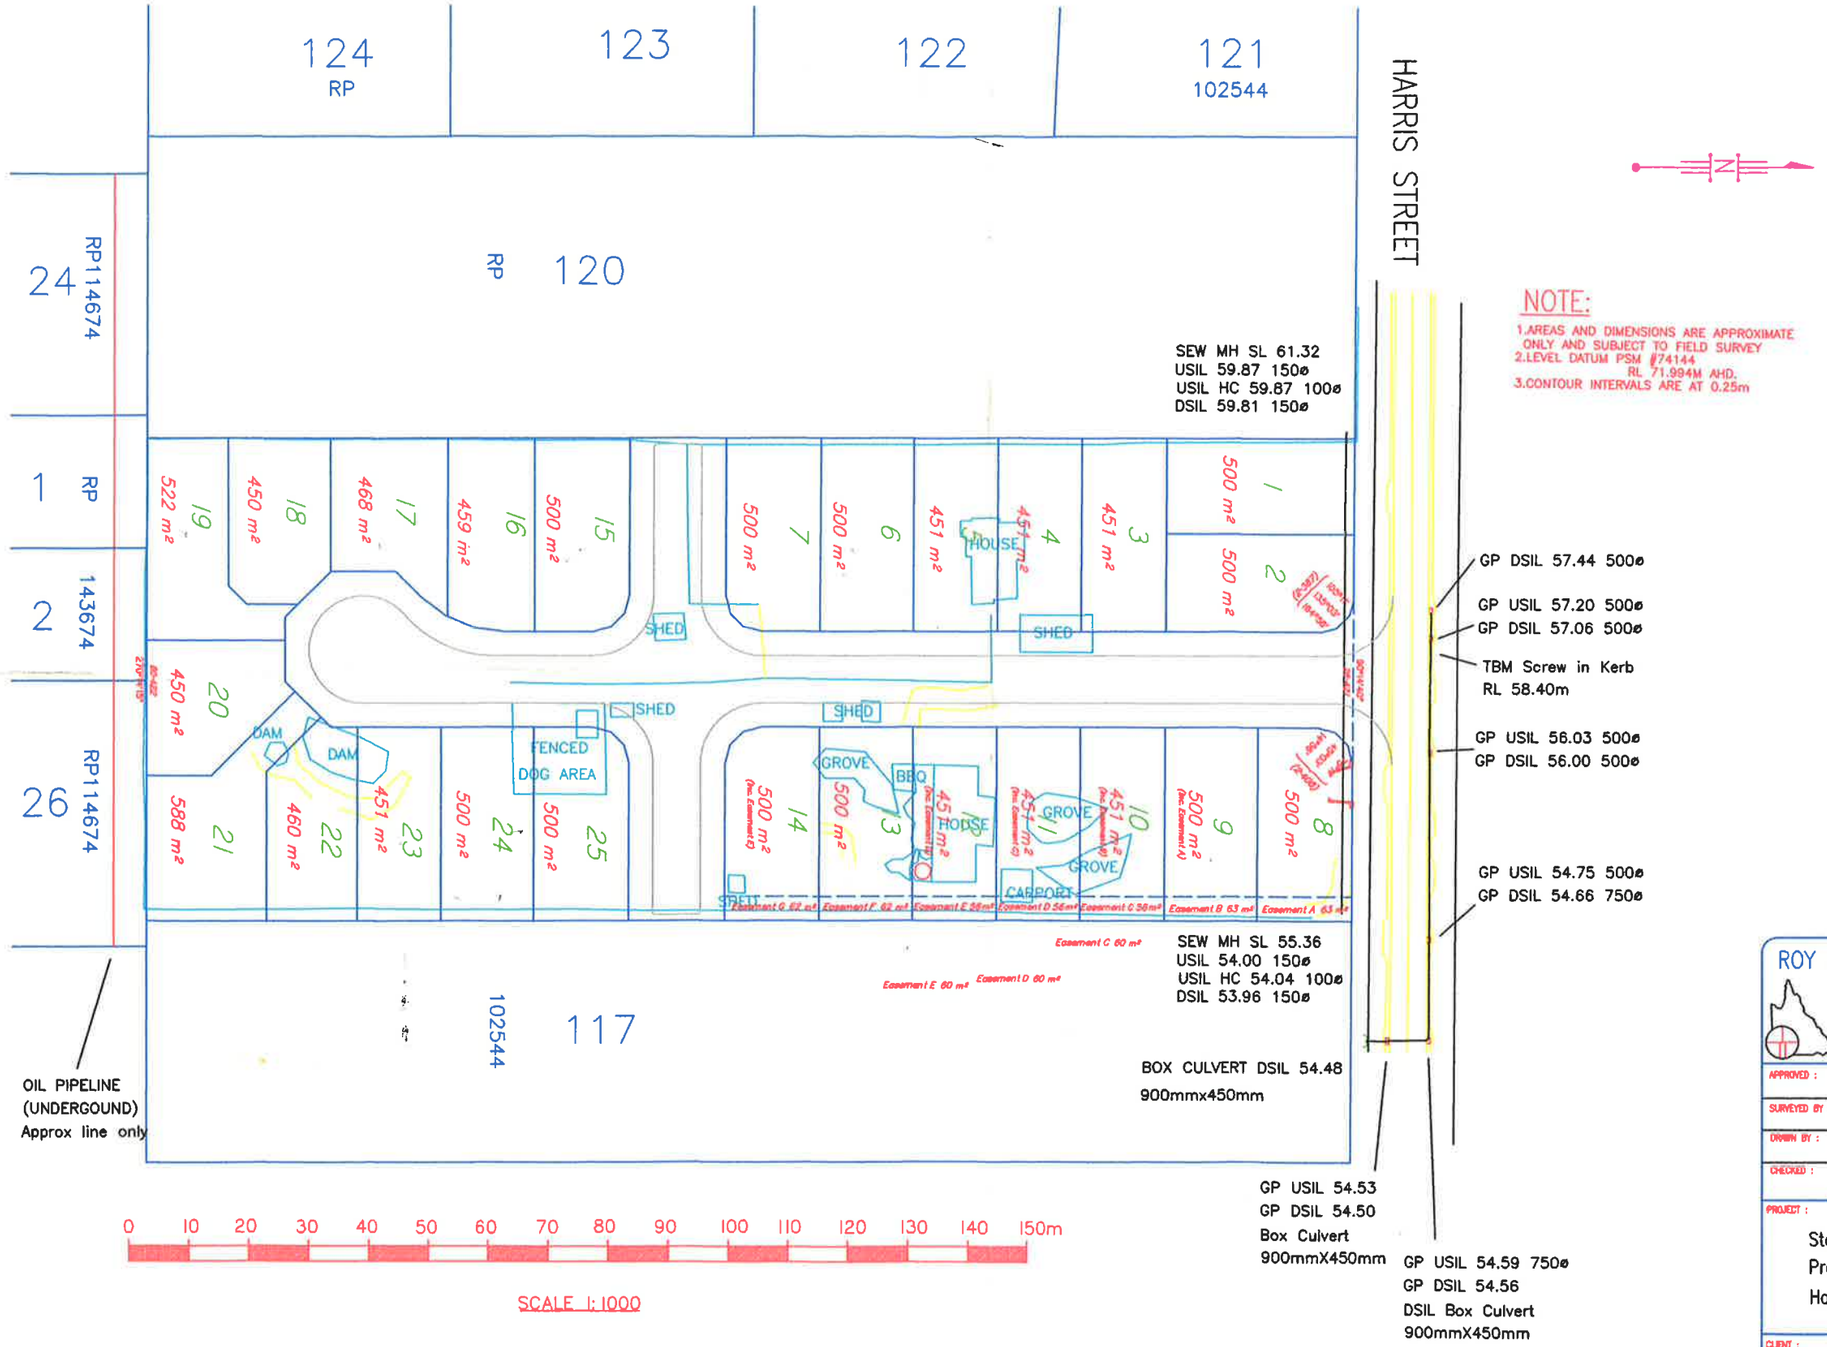

NOTE:

1. AREAS AND DIMENSIONS ARE APPROXIMATE ONLY AND SUBJECT TO FIELD SURVEY
2. LEVEL DATUM PSM #74144
   RL 71.994M AHD.
3. CONTOUR INTERVALS ARE AT 0.25m

ROY SOMERVILLE SURVEYS PTY LTD
A.C.N. 084 155 822
Licensed Surveyors & Development Consultants
P.O. Box 1196 Springwood Qld 4127
Tel. 07 34232066 Fax 07 34232077
Email roysurv@bigpond.net.au

APPROVED :	SCALE : 1:1000
SURVEYED BY : D.Heycock	FIELDBOOK NO :
DRAWN BY : D.H & THS	DATE : 05/02/2016
CHECKED :	LOCAL AUTHORITY : Ipswich City Council

PROJECT :

Stage 2 Subdivision (12 Lots)
Proposed Lot 15
Harris Street Bellbird Park

CLIENT :

Cude Family Trust T/A
Brett and Shannon Cude

DRAWING NO : 4015-33